VILLAGE OF PLEASANT HILL

WATER MAP

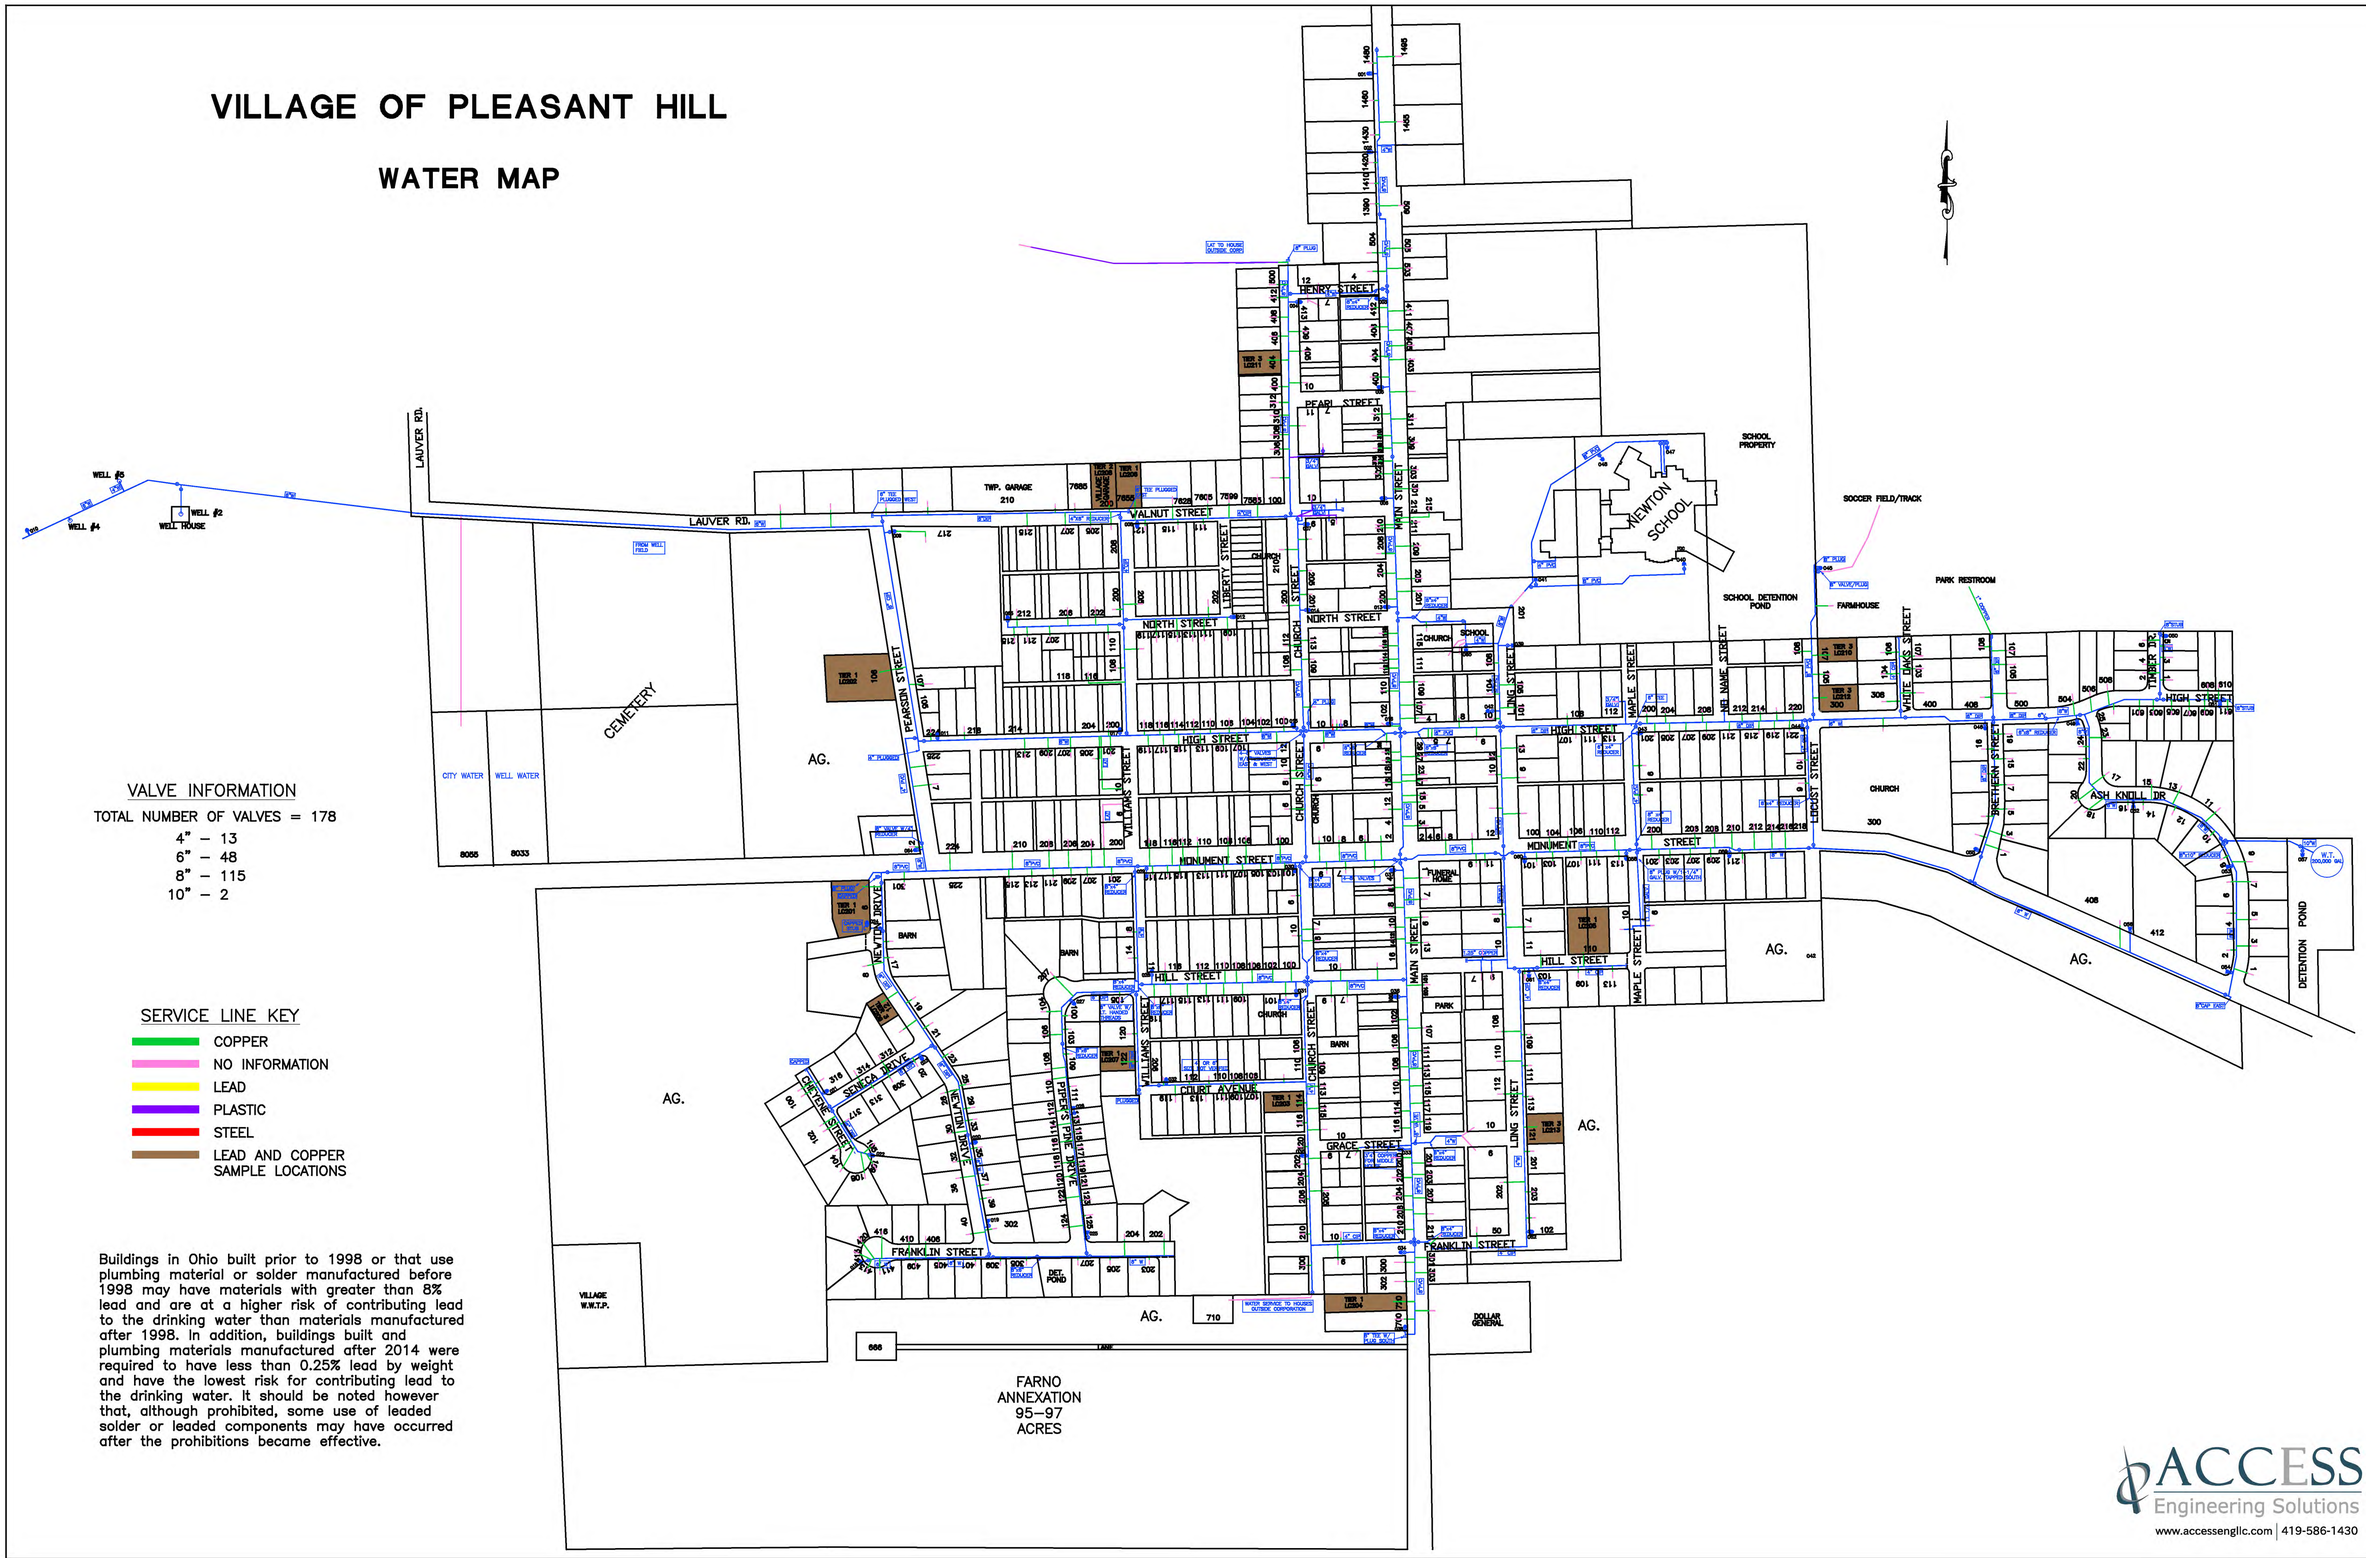

VALVE INFORMATION

TOTAL NUMBER OF VALVES = 178

4" – 13
6" – 48
8" – 115
10" – 2

SERVICE LINE KEY

- COPPER
- NO INFORMATION
- LEAD
- PLASTIC
- STEEL
- LEAD AND COPPER SAMPLE LOCATIONS

Buildings in Ohio built prior to 1998 or that use plumbing material or solder manufactured before 1998 may have materials with greater than 8% lead and are at a higher risk of contributing lead to the drinking water than materials manufactured after 1998. In addition, buildings built and plumbing materials manufactured after 2014 were required to have less than 0.25% lead by weight and have the lowest risk for contributing lead to the drinking water. It should be noted however that, although prohibited, some use of leaded solder or leaded components may have occurred after the prohibitions became effective.

ACCESS Engineering Solutions
www.accessenglic.com | 419-586-1430

VILLAGE OF PLEASANT HILL

WATER MAP

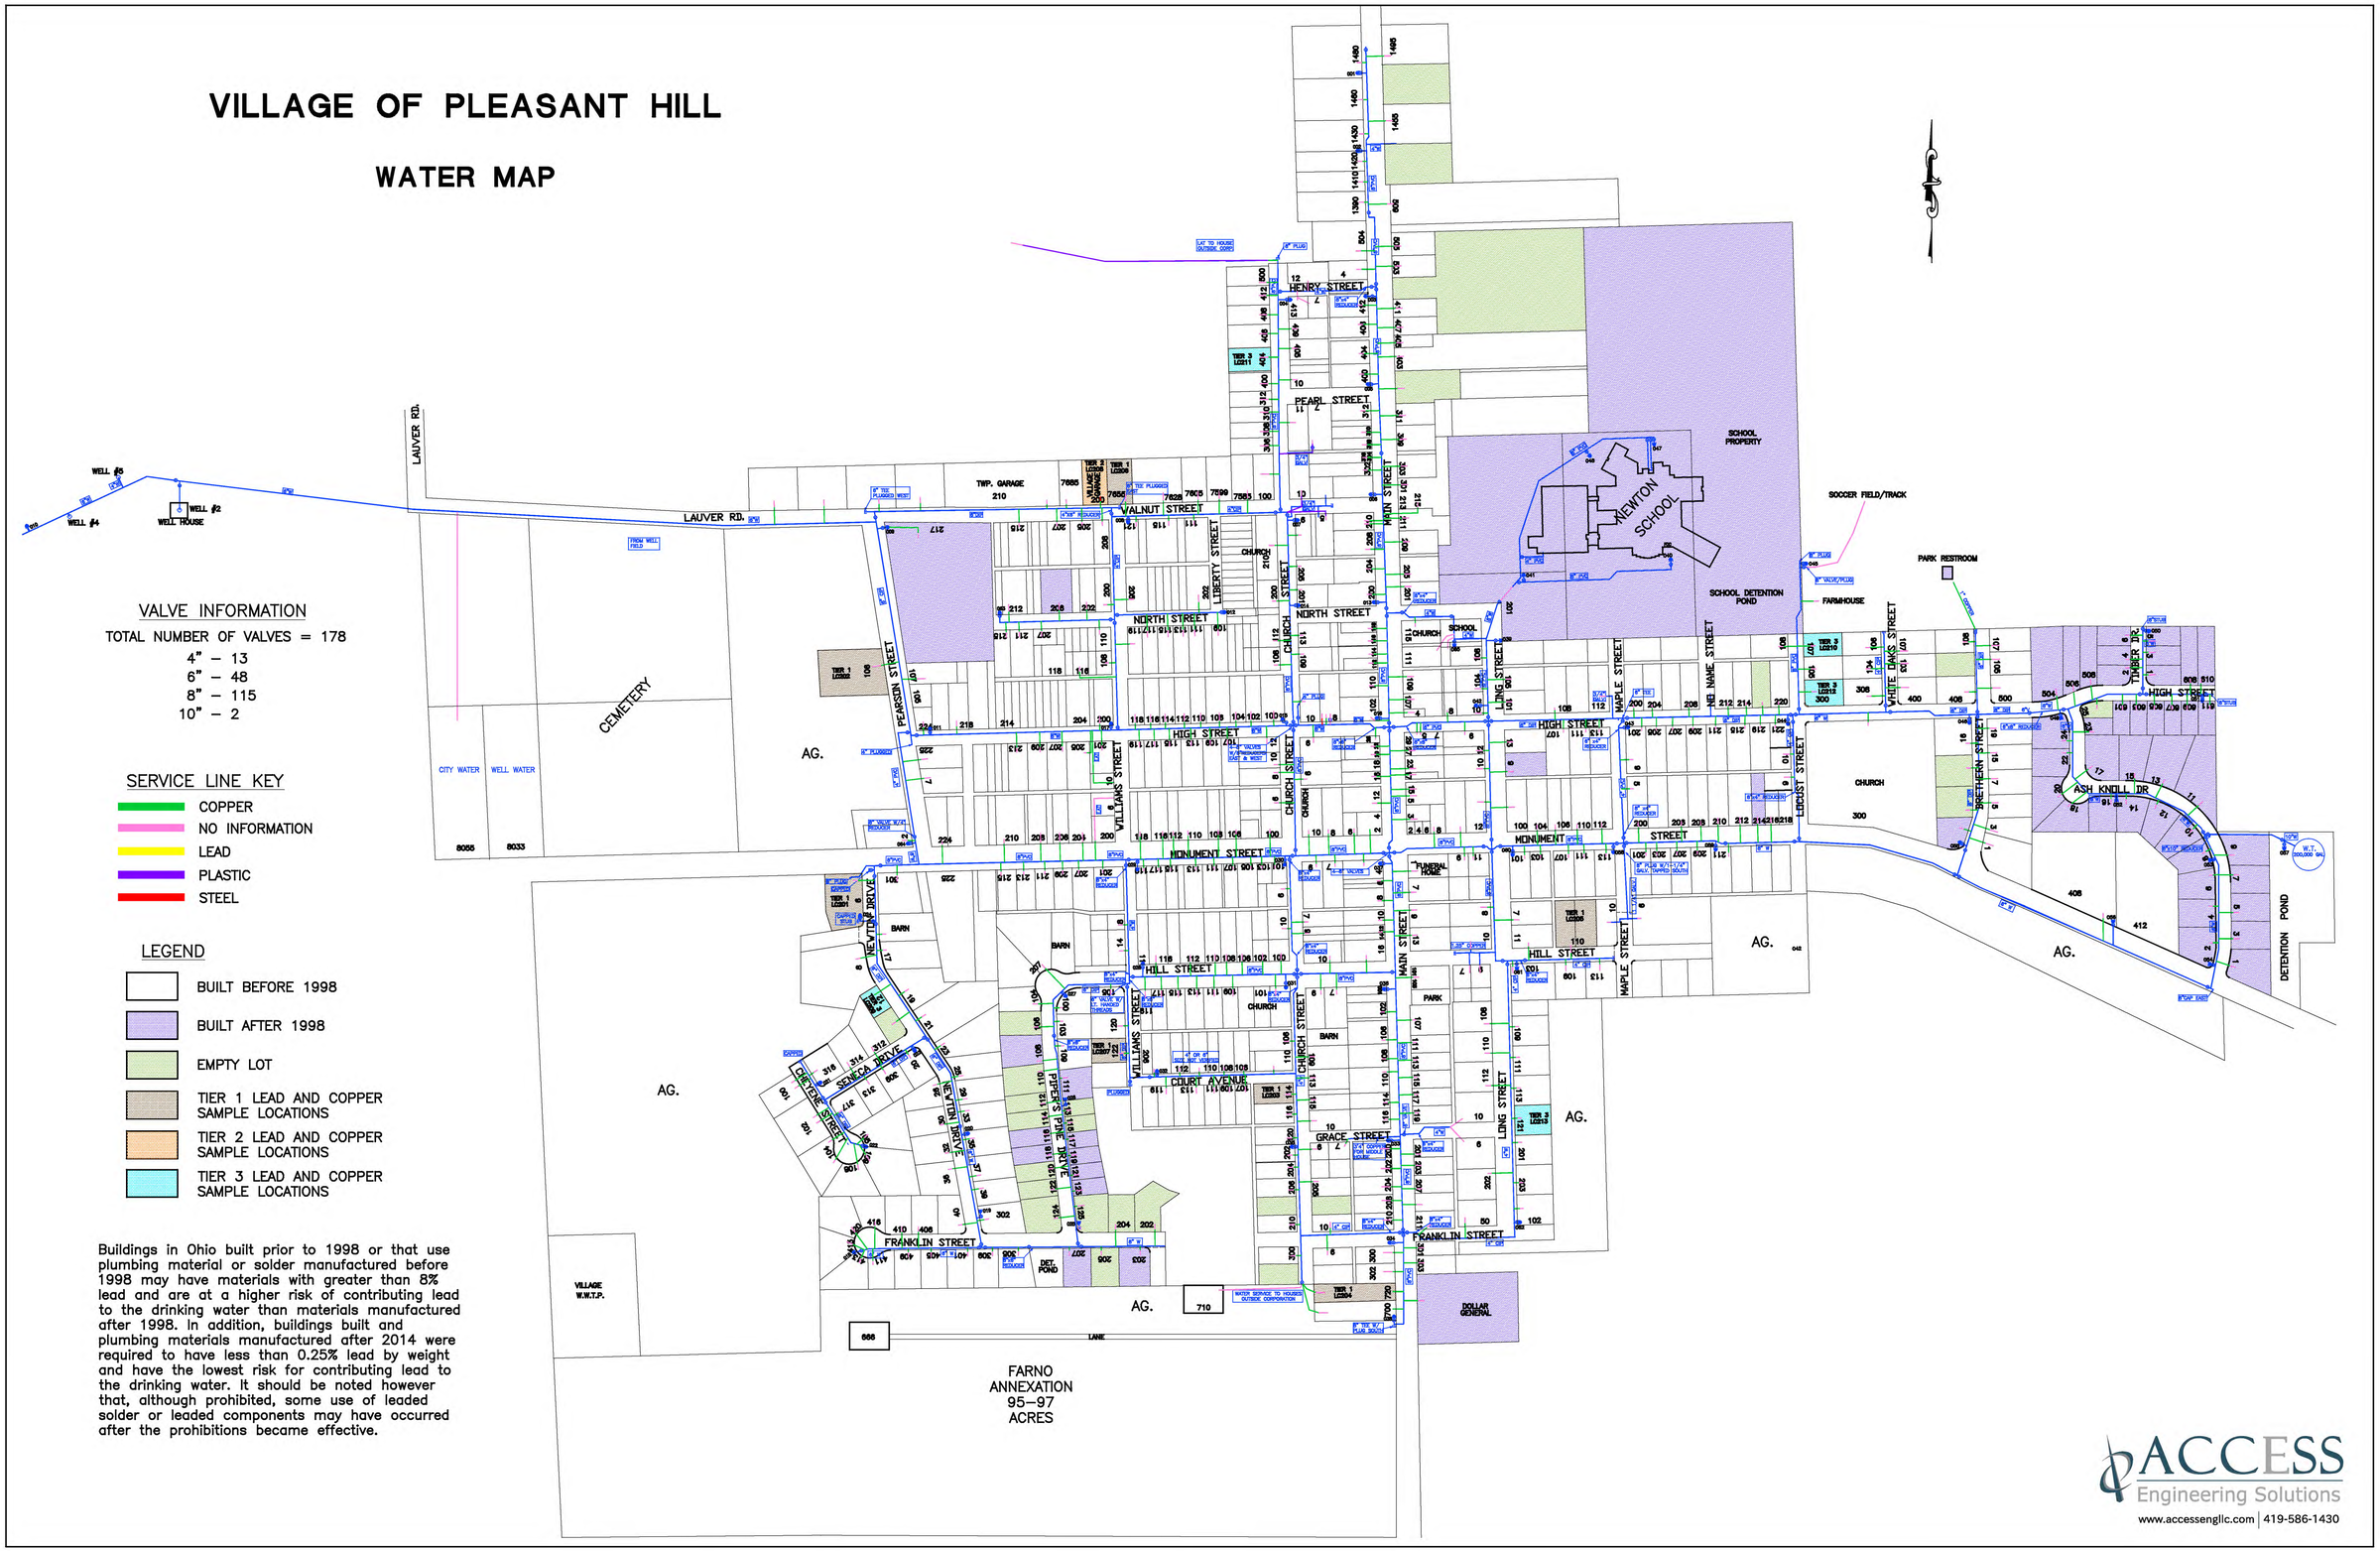

VALVE INFORMATION

TOTAL NUMBER OF VALVES = 178

4" – 13
6" – 48
8" – 115
10" – 2

SERVICE LINE KEY

- COPPER
- NO INFORMATION
- LEAD
- PLASTIC
- STEEL

LEGEND

- BUILT BEFORE 1998
- BUILT AFTER 1998
- EMPTY LOT
- TIER 1 LEAD AND COPPER SAMPLE LOCATIONS
- TIER 2 LEAD AND COPPER SAMPLE LOCATIONS
- TIER 3 LEAD AND COPPER SAMPLE LOCATIONS

Buildings in Ohio built prior to 1998 or that use plumbing material or solder manufactured before 1998 may have materials with greater than 8% lead and are at a higher risk of contributing lead to the drinking water than materials manufactured after 1998. In addition, buildings built and plumbing materials manufactured after 2014 were required to have less than 0.25% lead by weight and have the lowest risk for contributing lead to the drinking water. It should be noted however that, although prohibited, some use of leaded solder or leaded components may have occurred after the prohibitions became effective.

ACCESS Engineering Solutions
www.accessenglic.com | 419-586-1430