RUMPKE
Waste & Recycling Services
3990 Generation Drive, Cincinnati, OH 45251
Phone: 1-800-828-8171 Fax: 513-851-2057

February 19, 2021

ELECTRONIC SUBMISSION

Mr. Michael Harris
Ohio EPA, Southwest District Office
401 East Fifth Street
Dayton, Ohio 45402-2911

RE: Bond Road Site, Inc.
Alteration # 6
PTI# 05-7097
Proposed Facility Boundary Update

Dear Mr. Harris:

Bond Road Site, Inc. is providing the attached Proposed Facility Boundary Update Alteration. The alteration is being submitted to provide an update to the current facility boundary associated with the current PTI submittal (PTI # 05-7097) and has the following attachments:

- Updated PTI Narrative (Pages (C)(1)-1 and (C)(1)-2) reflecting new proposed total acreage of the facility
- Updated PTI drawings (43 pages) showing the proposed updated facility boundary
- Copies of deeds for property purchased within the new proposed facility boundary

If you have any questions, please do not hesitate to contact me via phone at (513) 851-0122 ext. 3148 or via email at james.westerfield@rumpke.com.

Sincerely,

BOND ROAD SITE, INC.

J. W II

James Westerfield,
Site Engineer

Enclosure

cc: Greg Kesterman- Hamilton County Health Commissioner
Chris Jaquet - Rumpke Director EEAD
John Butler – Rumpke West Area Senior Site Engineer
Larry Riddle - Rumpke Site Manager

APPLICANT NOTARIZED STATEMENT
PER OAC 3745-27-08(H)

Bond Road Site, Inc.
Hamilton County, Ohio

I, Jeffrey E. Rumpke, being Vice President of Bond Road Site, Inc., do hereby certify that to the best of my knowledge, the detail engineering plans, specifications, and information in the attached submittal are true and accurate.

SIGNATURE: ______________________

DATE: 2-18-2021

Name: Jeffrey E. Rumpke

Title: West Area President

Address: 10795 Hughes Road - Cincinnati, Ohio 45251

Telephone: 513-851-0122 - ext. 3150

Sworn to me and subscribed in my presence this 18th day of February, 20~~18~~ 21

____
Notary Public

My Commission Expires January 11, 2026.

JEAN LAKAMP - NOTARIAL SEAL
STATE OF OHIO

3745-27-06 (C)(1) - SITE ENVIRONS

"Summary of the site environs and a demonstration that the sanitary landfill facility will meet the criteria for permit approval by the director specified in rules 3745-27-07 and 3745-31-05 of the Administrative Code. The demonstration shall include a discussion of the facility's compliance with the applicable authorizing document(s), the facility's limits of waste placement, the location restriction demonstrations, and operational criteria."

The site, consisting of approximately 575.1762 acres is located south of the intersection of Bond Road and Brooks Road. The facility is owned and operated by Bond Road Site, Inc., 10795 Hughes Road, Cincinnati, Ohio 45251 and is not in a flood plain.

The available soils are generally acceptable for cover material, cell construction, daily cover, intermediate cover, final cover, berm construction and embankment construction. The representative soil samples obtained indicate Illinoian till and weathered shale with a unified classification of CL and CH. The soils have liquid limits on average of 47.5 - 52.8, plasticity indexes average 23.1 - 25.8 and permeabilities averaged of 1.46 X 10^{-8} - 6.1 X 10^{-8} cm/sec (on the majority of the samples the soils were so impermeable they were unable to get permeation within 60 days). (See Hydrogeologic Evaluation with the soil boring Data contained in Volume IV). With the construction of the drainage ways and impervious embankments, sealing with the available site material, the physical properties and environmental quality will be favorable. The installation of leachate collection lines and sewage lift stations will provide assurance that leachate when formed will be retrieved within the confines of the landfill site. The collection of the leachate will be assured and disposal will be provided by gravity to the lift station and trucked to an approved waste water treatment plant.

Bond Road Site, Inc.'s aim has always been to achieve total compliance with their current PTI. These efforts are enhanced by an in-house audit to ensure current regulations are followed and sampling and inspections are completed on a timely basis.

The facility anticipates receiving a maximum of 4,000 tons per day of non-hazardous solid waste (excluding non-toxic fly ash and demolition debris). The total volume of in-place refuse will be approximately 7.5 million cubic yards. Engineering plans of the facility are being submitted in conjunction with this application.

The Bond Road Landfill meets the Location Restriction Demonstration requirements. The Location Restriction Demonstrations are contained at the end of this section in the following order:

Airports
Floodplains
Fault Areas
Seismic Impact Zone
Unstable Areas
Wetlands

The construction of the drainage conduits, ditches and drainage of the fill areas will assure surface water protection.

The construction of impervious clay barriers for the embankments will provide positive gas barriers to restrict the movement of gases into unwanted areas. The control of infiltration by site drainage and final cover as indicated on the drawings will reduce the rate of production and amount of gas produced. To further safeguard the environment, gas movement, control and extraction devices will be installed where necessary. The locations shown on the drawing may be modified by the Engineer as site conditions warrant. Extracted gas will be burned in a totally enclosed flare system.

A screening wall and tree landscaping has been added to the northern and part of the western perimeter of the landfill to help control litter, sound and to improve the visual appearance of the landfill (see drawing 3A). Selected fencing will prevent access and assist in the control of blowing paper. Landscaping will enhance the surrounding area.

The proximity of the site is favorable for the disposal of solid wastes from municipalities, industry, commercial and residential locations.

The extensive ground water controls, surface water controls, gas movement controls, embankment screening, landscaped area screening, temporary screening, the available good quality of soils and the absence of ground water will provide a suitable and desirable site for the proposed sanitary landfill.

Prior to clay and shale removal from Bond Road Site, Inc. Indiana property, Bond Road Site, Inc. will work with the Zoning Board of Dearborn County to ascertain the applicability of any ordinances regarding the removal of these materials. If applicable ordinances are found to exists, Bond Road Site, Inc. will obtain Zoning board approval prior to removing shale or clay material from the Indiana property.

CRITERIA FOR PERMIT APPROVAL (3745-27-07)

According to Appendix II of 3745-27-07 a vertical expansion must meet siting criteria for national parks, ground water aquifer protection, and ground water setbacks. The limits of solid waste placement at the Bond Road Landfill are not located in or near any national park or recreation areas currently in existence. Nor is the landfill located in any candidate area for potential inclusion in the national park system or state park purchase area, and the property does not lie within any boundaries of a national park or recreation area that has not been acquired or is administered by the secretary of the United States department of the interior. The ground water aquifer protection and ground water setbacks criteria are addressed in the hydrogeological report

FACILITY CONSTRUCTION (3745-27-08)

These items are addressed in section (C)(5) and the appendices referenced therein.

OPERATIONAL INFORMATION (3745-27-19)

Operational criteria is discussed in section (C)(6).

LOCATION RESTRICTIONS (3745-27-20)

Location demonstration restrictions are located at the end of this section. These have been included for Subtitle D restrictions, but do not apply for a vertical expansion.

BOND ROAD LANDFILL

WHITEWATER TOWNSHIP, HAMILTON COUNTY, OHIO

ALTERATION NO. 6

APPLICANT/OWNER/OPERATOR:
BOND ROAD SITE, INC.
3990 GENERATION DRIVE
CINCINNATI, OHIO 45251
513-851-0122

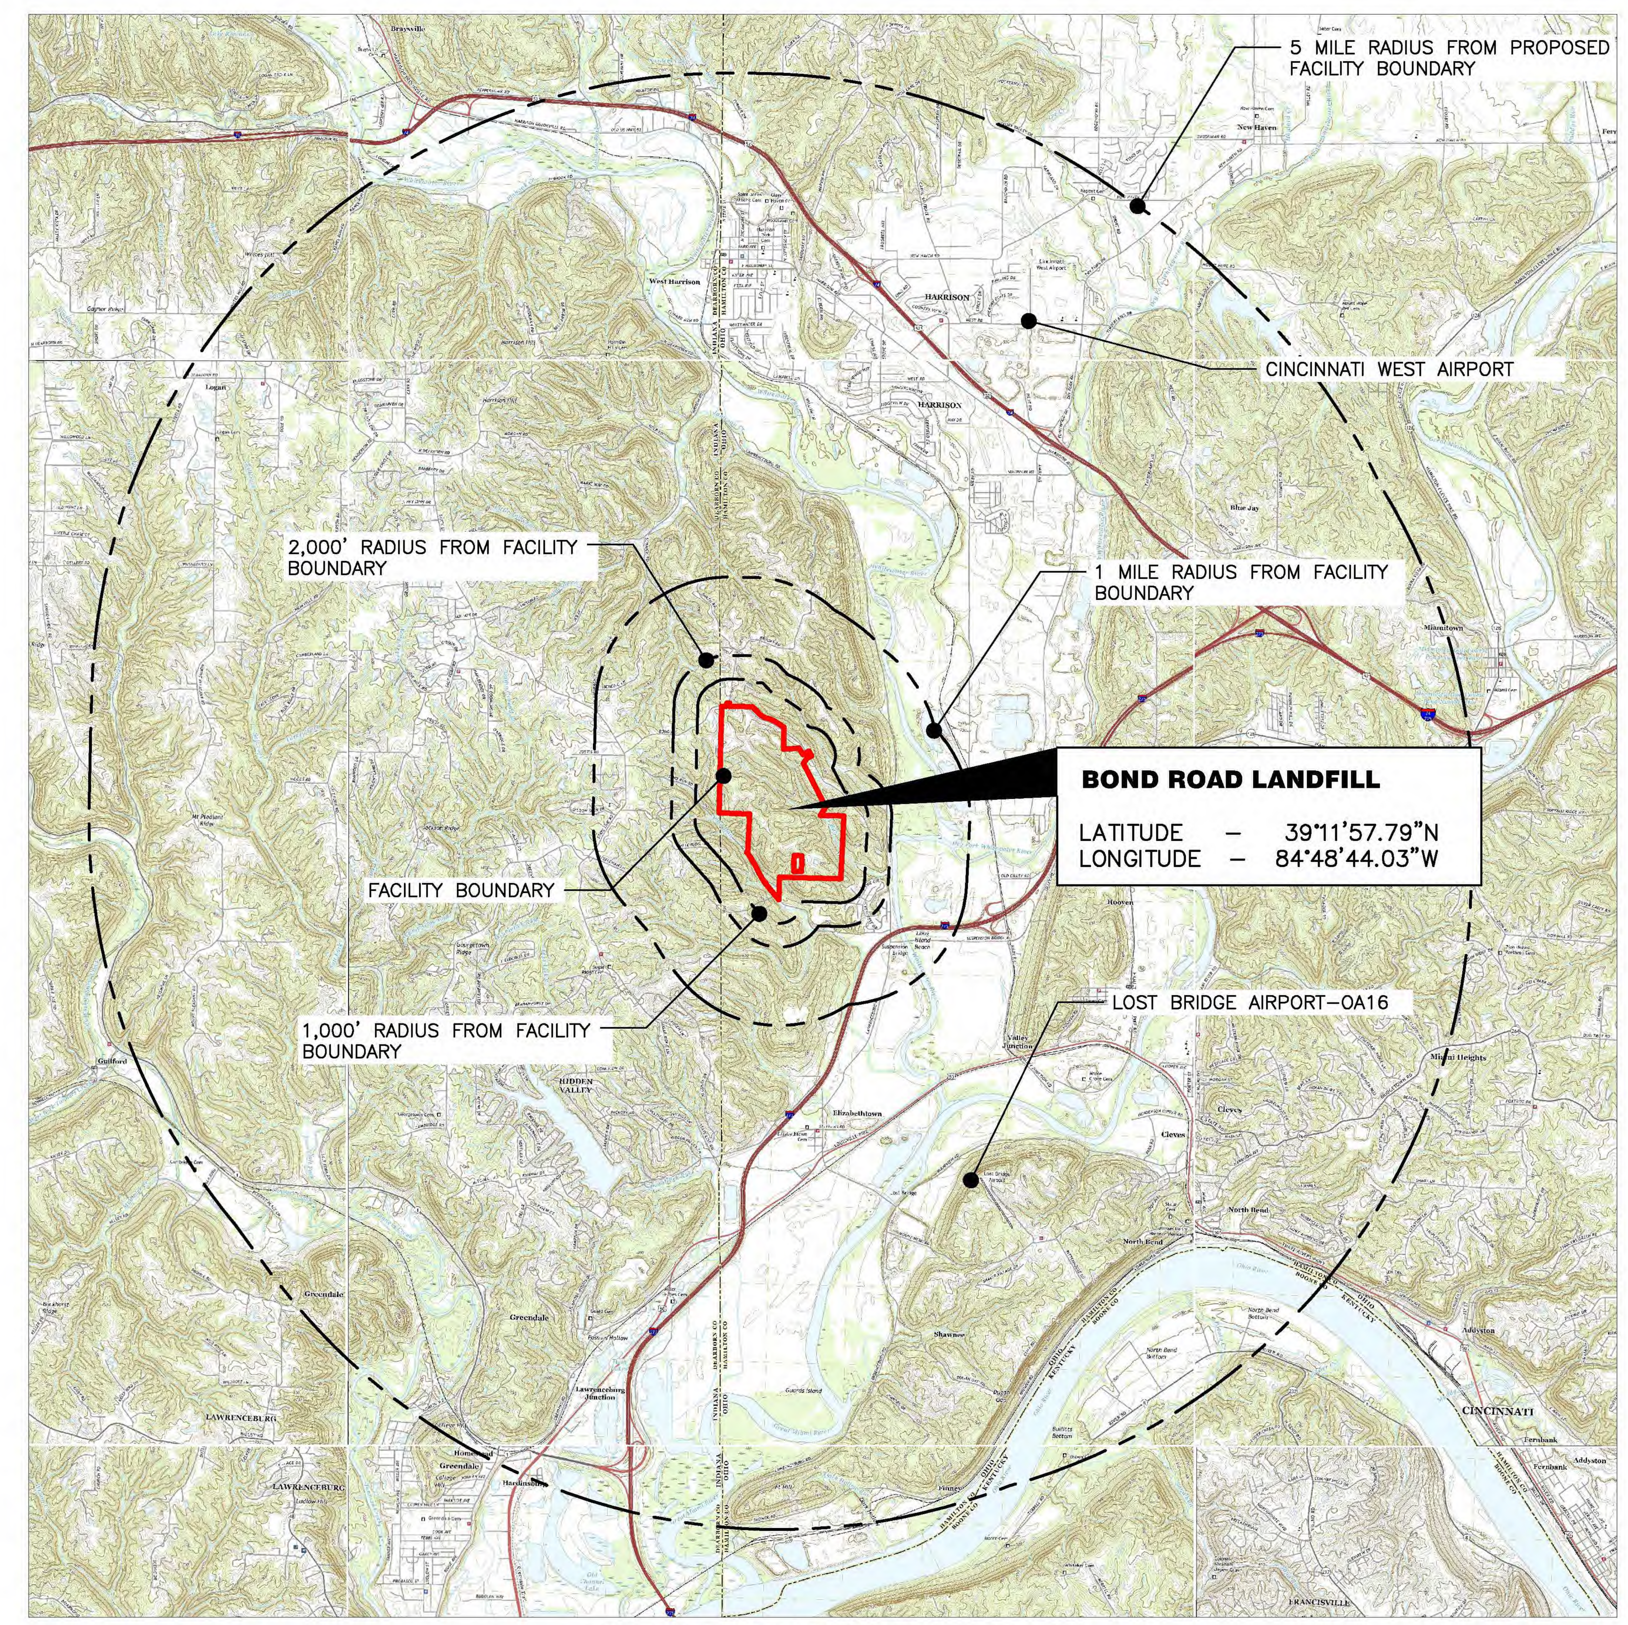

7.5–MINUTE MAP FOR HOOVEN, OH,IN,KY 2019
7.5–MINUTE MAP FOR ADDYSTON, OH,KY 2019
7.5–MINUTE MAP FOR BURLINGTON, KY,OH 2019
7.5–MINUTE MAP FOR CEDAR GROVE, IN 2019
7.5–MINUTE MAP FOR LAWRENCEBURG, IN,KY,OH 2019
7.5–MINUTE MAP FOR SHANDON, OH 2019
7.5–MINUTE MAP FOR HARRISON, OH,IN 2019
7.5–MINUTE MAP FOR GUILFORD, IN 2019
7.5–MINUTE MAP FOR AURORA, IN,KY 2019

SITE LOCATION MAP

SCALE: 1" = 1 MILE 0 1 MILE

ALTERATION 6 PREPARED BY:
ARCADIS U.S., INC.
4665 CORNELL ROAD, SUITE 200
CINCINNATI, OHIO 45241
513-860-8700

NOTE:

1. FACILITY BOUNDARY AND ASSOCIATED REVISIONS FOR ALTERATION NO. 6 PREPARED BY ARCADIS. PREVIOUS DRAWING AND PERMIT DOCUMENTS WERE PREPARED BY OTHERS AND PROVIDED TO ARCADIS BY RUMPKE.
2. THE INTENT OF THIS DESIGN IS TO UPDATE THE BOND ROAD LANDFILL FACILITY BOUNDARY, THE EXISTING LIMITS OF WASTE ARE NOT BEING MODIFIED AS PART OF THIS ALTERATION.
3. STREAM AND WETLAND DELINEATION COMPLETED BY ENVIRONMENT AND ARCHAEOLOGY, LLC.

ORIGINAL PERMIT DRAWINGS PREPARED BY ZORN ENGINEERING AND APPOVED BY OEPA MARCH 17, 1998
REVISED FOR ALTERATION NO. 1 SEPTEMBER 1999 BY H.C. NUTTING COMPANY, CINCINNATI, OHIO

NOTE: THIS STAMP APPLIES ONLY TO FACILITY BOUNDARY ALTERATIONS MADE BY ARCADIS FOR ALTERATION NO. 6

STATE OF OHIO
ZACHARY A. CLARK
E-82377
REGISTERED PROFESSIONAL ENGINEER
2/18/21

SCALE: AS SHOWN	
DRAWN BY: MPA	2/01/21
CHECKED BY: FMS	2/01/21
APPRV'D BY: ZAC	2/01/21
ALTERATION 6	2/01/21
REVISE SHEET	6/21/95
REVISIONS	DATE

BOND ROAD SITE, INC.
11425 BOND ROAD
HARRISON, OHIO 45030

COVER SHEET

ARCADIS

CONTRACT NO. 30062111
DATE 02/19/21
DRAWING NO. 1

C:\Users\fsparer\Desktop\Rumpke\Bond Road\0-CS_ALT 2.dwg LAYOUT: ALT 2 COVER SAVED: 2/18/2021 4:59 PM PLOTTED: 2/18/2021 5:07 PM BY: SPARER, FRANNIE

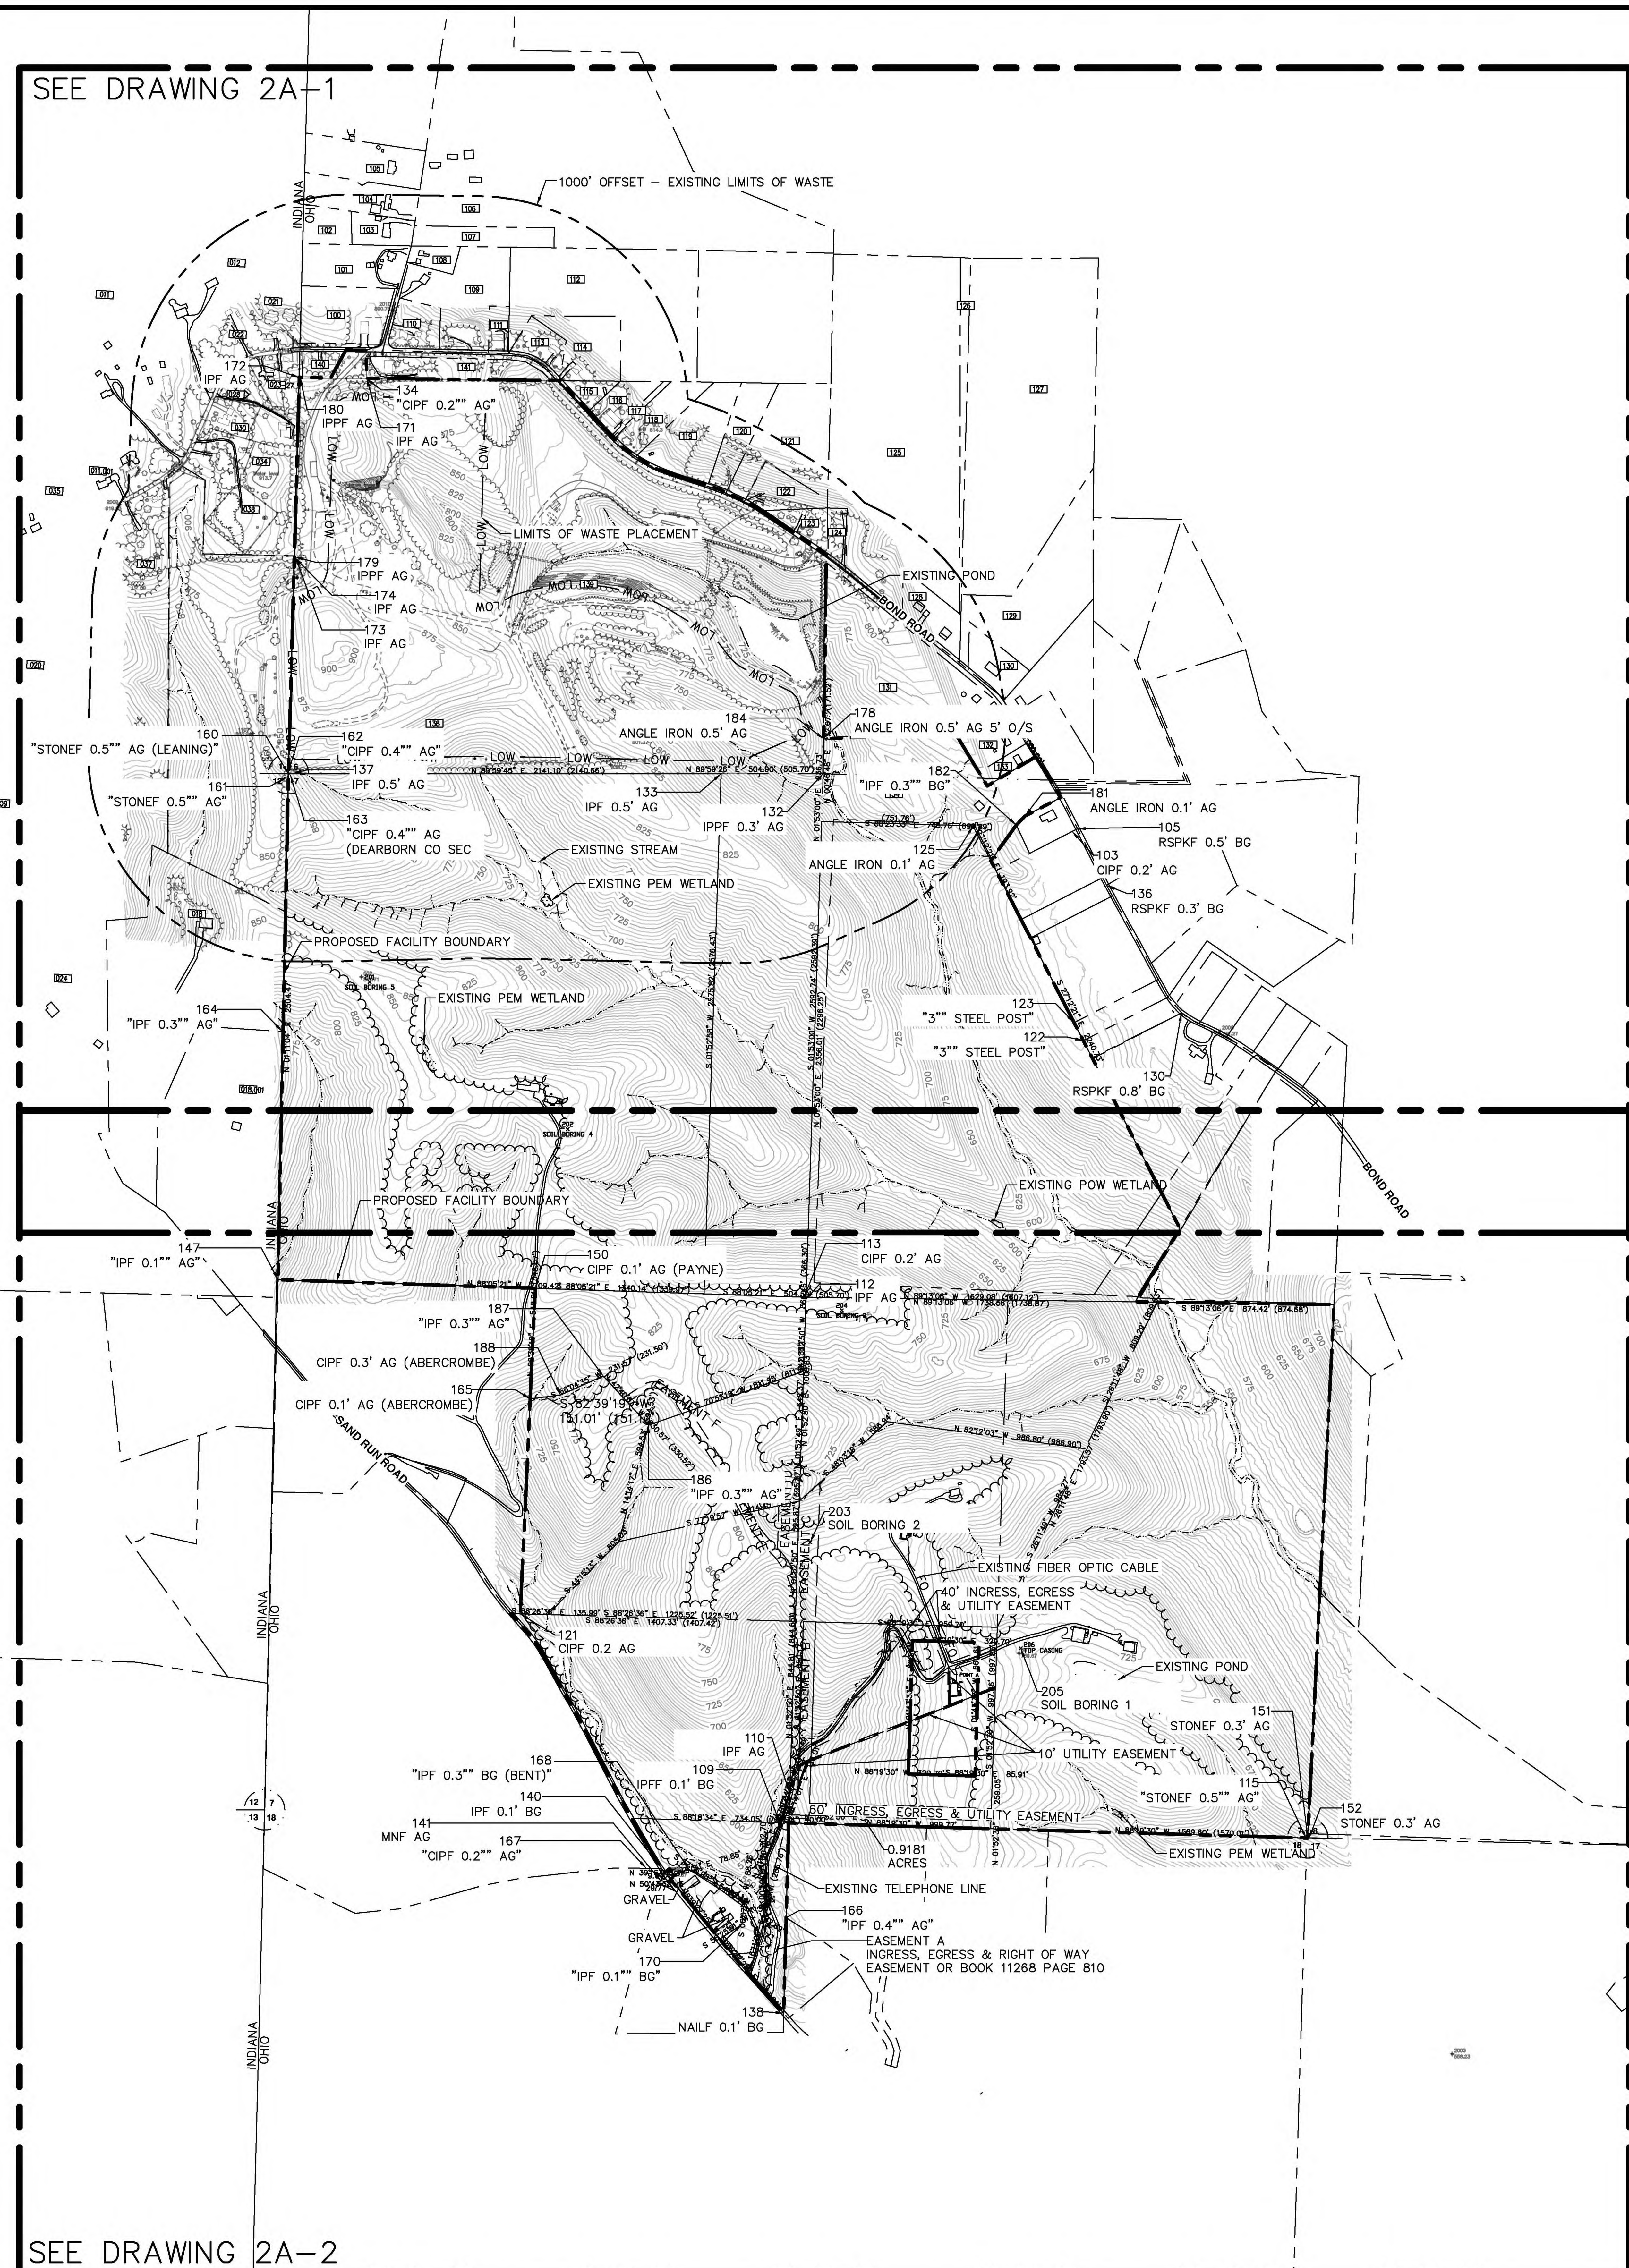

EXISTING SYMBOLS LEGEND

- ELEVATION CONTOURS
- VEGETATION/ TREE LINE
- EXISTING ROAD
- FENCE
- BENCHMARK
- UTILITY POLE
- LOW — LIMITS OF WASTE PLACEMENT
- STREAM
- LIMITS OF PEM WETLAND
- LIMITS OF POW WETLAND
- EASEMENT
- BUILDING
- POND
- E — ELECTRIC LINE
- WL — WATER LINE
- COM — TELEPHONE LINE
- 1000' OFFSET – EXISTING LIMITS OF WASTE
- ADJACENT PROPERTY LINES
- 54 PROPERTY OWNER (SEE DRAWING 2B-0 FOR PROPERTY OWNERS TABLE)
- FO — EXISTING FIBER OPTIC CABLE
- EXISTING MANHOLE/CATCH BASIN
- EXISTING PILE
- EXISTING WATER PIPE
- EXISTING SIGN
- EXISTING POLE POST
- EXISTING GUY WIRE
- EXISTING MAILBOX
- EXISTING LIGHT POLE
- 2 817.95 SURVEY CONTROL POINT
- 128 IPPF AG SURVEY POINT
- FACILITY BOUNDARY
- MATCHLINE / SHEET VIEWPORT

NOTES:

1. THE INTENT OF THIS DRAWING IS TO SHOW THE PROPOSED FACILITY BOUNDARY LINE FROM THE PLAT SURVEY COMPLETED BY BRUMBAUGH ENGINEERING AND SURVEYING, LLC.
2. TOPOGRAPHY CONDUCTED BY M.A.N. MAPPING SERVICES, DATED 02/05/2021.

400 0 400 800
HORIZONTAL SCALE FEET

NOTE: THIS STAMP APPLIES ONLY TO FACILITY BOUNDARY ALTERATIONS MADE BY ARCADIS FOR ALTERATION NO. 6

STATE OF OHIO ZACHARY A. CLARK E-82377 REGISTERED PROFESSIONAL ENGINEER 2/18/21

SCALE: 1"=400'	
DRAWN BY: MPA	2/19/21
CHECKED BY: FMS	2/19/21
APPRV'D BY: ZAC	2/19/21
ALTERATION 6	2/19/21
BENCH MARKS SYMBOLS LEGEND	6/21/95
REVISIONS	DATE

BOND ROAD SITE, INC.
11425 BOND ROAD
HARRISON, OHIO 45030

SURVEY PLAT

ARCADIS

CONTRACT NO. 3006211
DATE 02/19/21
DRAWING NO. 2A-0

G:\LFR\Projects\3006211\1 Bond Road Facility Boundary Alteration\Figures\Facility Boundary Alteration\Revised Rumpke Drawings\2A.DWG LAYOUT: 2A-0 SAVED: 2/18/2021 5:03 PM PLOTTED: 2/18/2021 5:51 PM BY: SPARER, FRANNIE

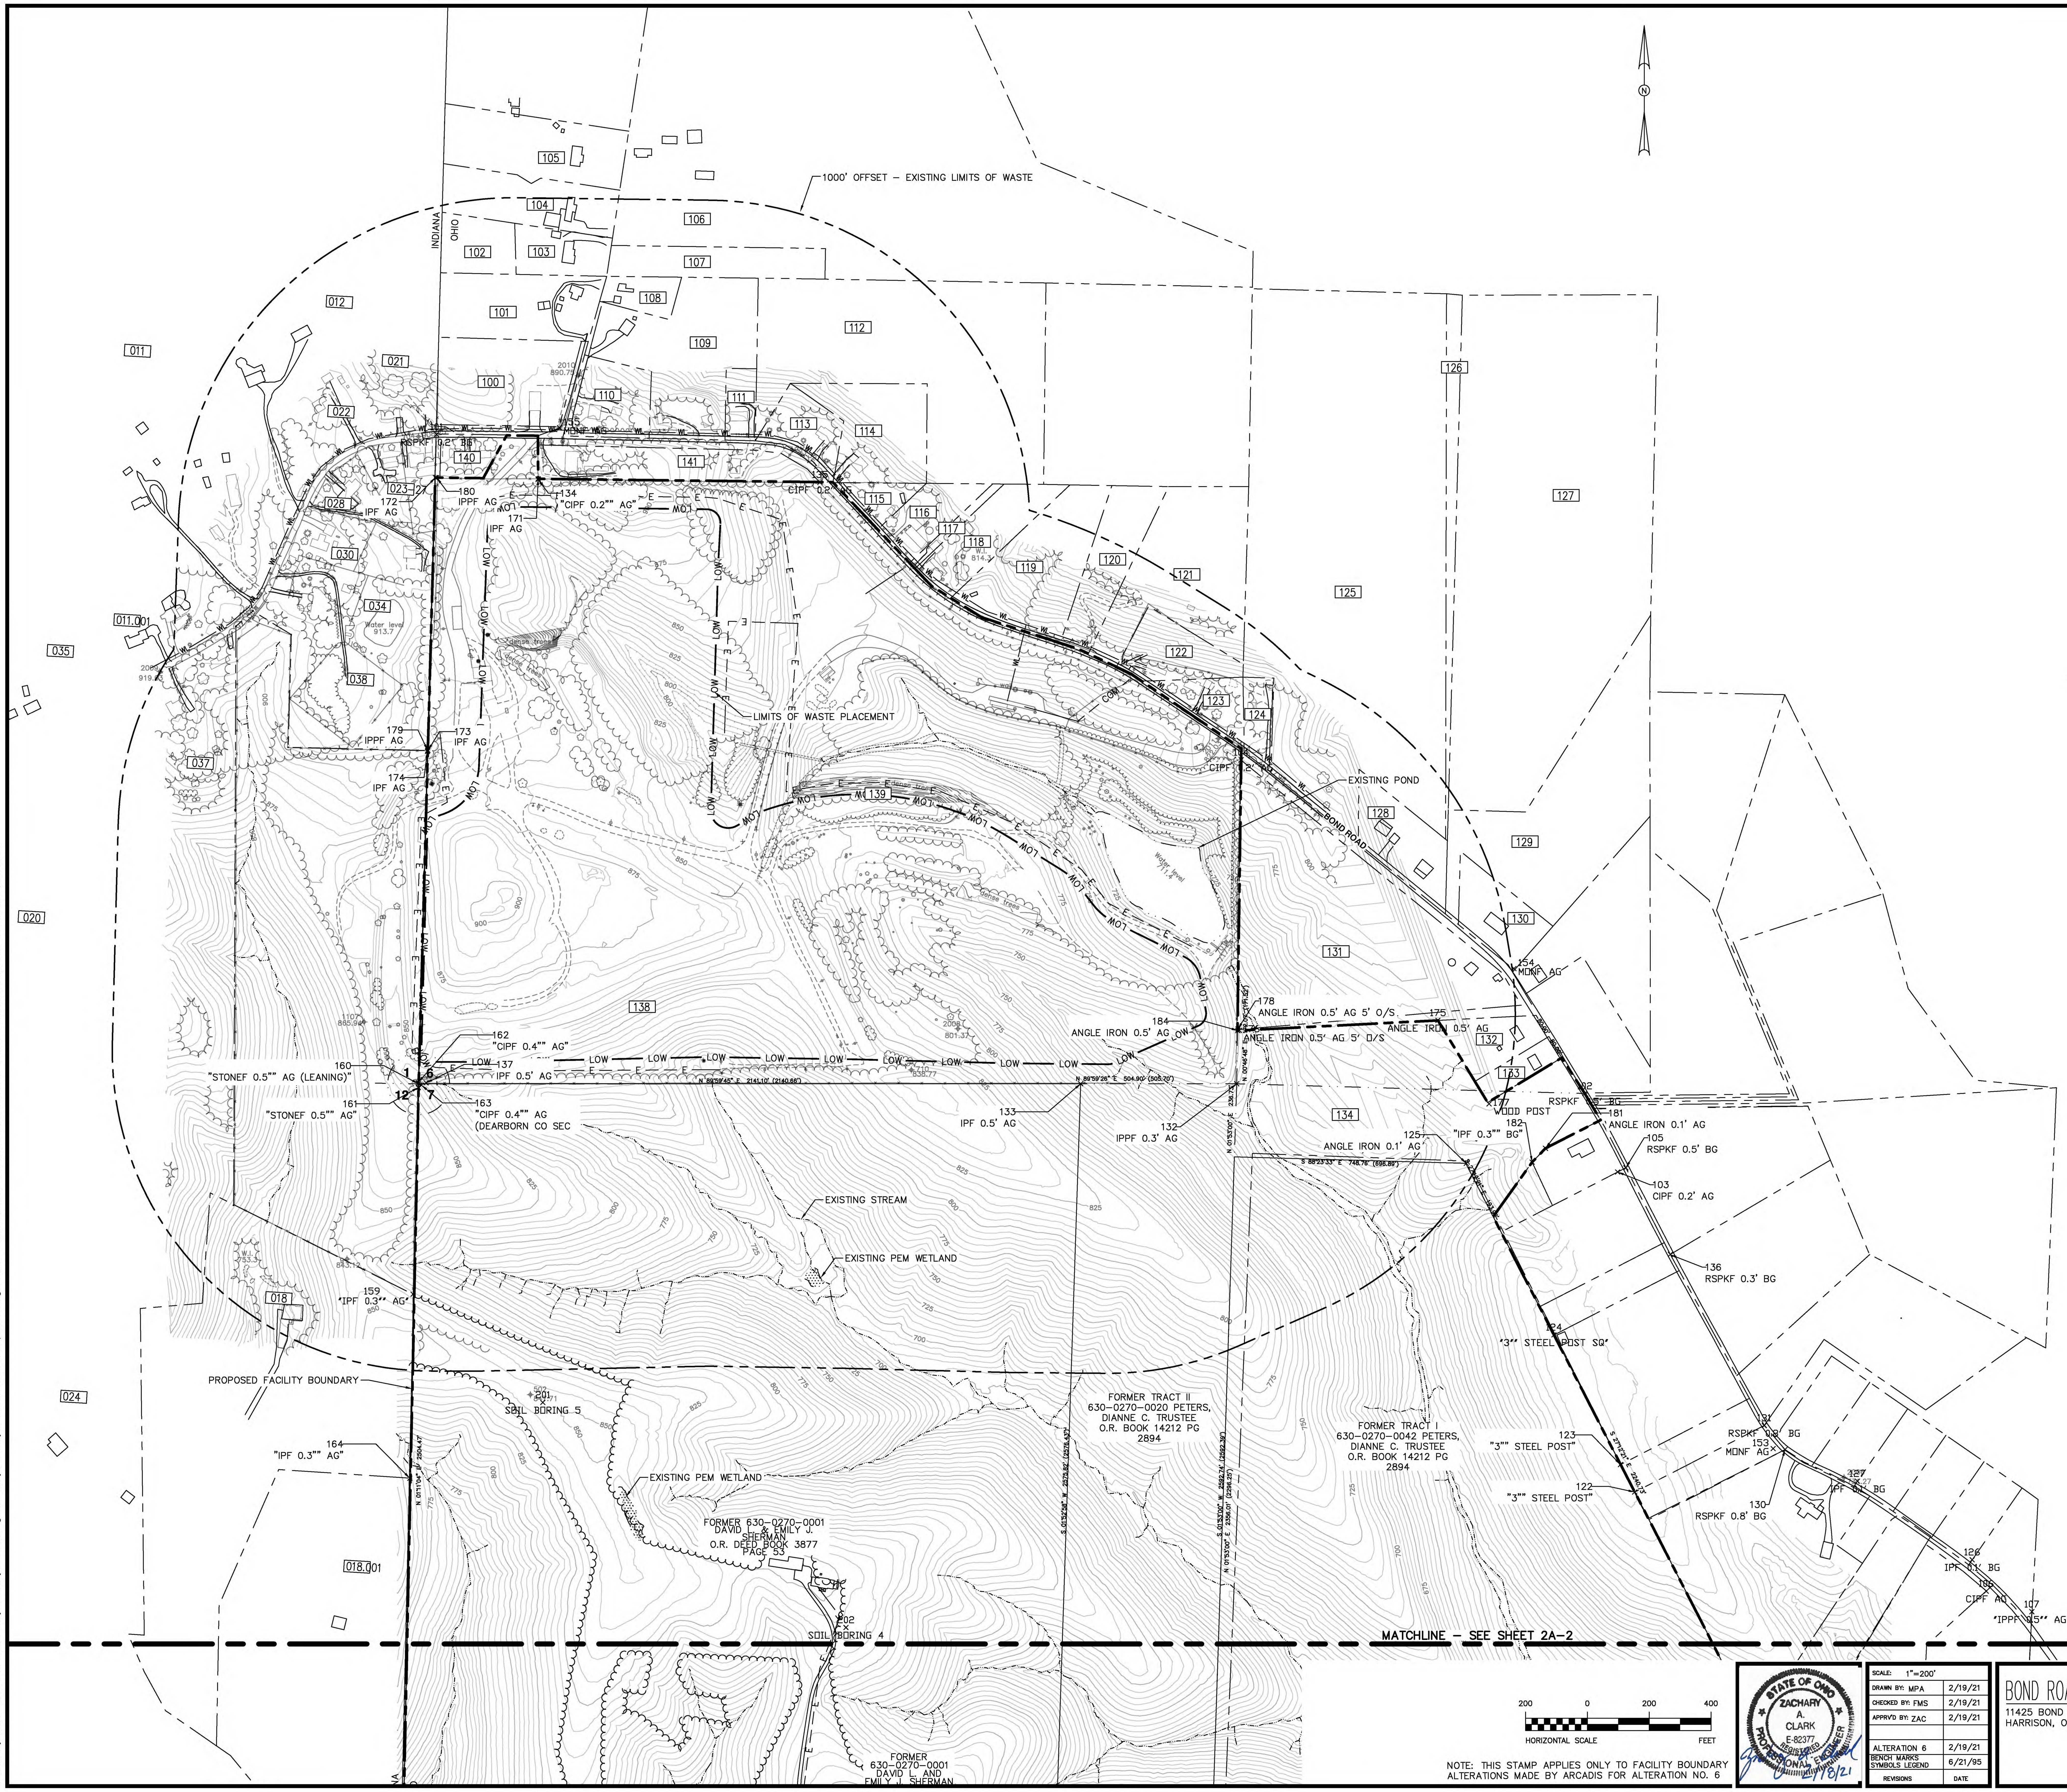

EXISTING SYMBOLS LEGEND

- ELEVATION CONTOURS
- VEGETATION/ TREE LINE
- EXISTING ROAD
- FENCE
- BENCHMARK
- UTILITY POLE
- LIMITS OF WASTE PLACEMENT
- STREAM
- LIMITS OF PEM WETLAND
- LIMITS OF POW WETLAND
- EASEMENT
- BUILDING
- POND
- ELECTRIC LINE
- WATER LINE
- TELEPHONE LINE
- 1000' OFFSET - EXISTING LIMITS OF
- ADJACENT PROPERTY LINES
- PROPERTY OWNER (SEE DRAWING 2E PROPERTY OWNER
- EXISTING FIBER OPTIC CABLE
- EXISTING MANHOLE/CATCH BASIN
- EXISTING PILE
- EXISTING WATER PIPE
- EXISTING SIGN
- EXISTING POLE POST
- EXISTING GUY WIRE
- EXISTING MAILBOX
- EXISTING LIGHT POLE
- SURVEY CONTROL POINT
- SURVEY POINT
- FACILITY BOUNDARY
- MATCHLINE / SHEET VIEWPORT

NOTES:

1. THE INTENT OF THIS DRAWING IS TO SHOW THE PROPOSED FACILITY BOUNDARY LINE FROM THE PLAT SURVEY COMPLETED BY BRUMBAUGH ENGINEERING AND SURVEYING, LLC.
2. TOPOGRAPHY CONDUCTED BY M.A.N. MAPPING SERVICES, DATED 02/05/2021.

200 0 200 400
HORIZONTAL SCALE FEET

NOTE: THIS STAMP APPLIES ONLY TO FACILITY BOUNDARY ALTERATIONS MADE BY ARCADIS FOR ALTERATION NO. 6

STATE OF OHIO ZACHARY A. CLARK E-82377 REGISTERED PROFESSIONAL ENGINEER 2/18/21

SCALE: 1"=200'	
DRAWN BY: MPA	2/19/21
CHECKED BY: FMS	2/19/21
APPRV'D BY: ZAC	2/19/21
ALTERATION 6	2/19/21
BENCH MARKS SYMBOLS LEGEND	6/21/95
REVISIONS	DATE

BOND ROAD SITE, INC.
11425 BOND ROAD
HARRISON, OHIO 45030

SURVEY PLAT

ARCADIS

CONTRACT NO. 3006211
DATE 02/19/21
DRAWING NO. 2A-I

G:\LFR\Projects\3006211\1 Bond Road Facility Boundary Alteration\Figures\Facility Boundary Alteration\Revised Rumpke Drawings\2A.DWG LAYOUT: 2A-2 SAVED: 2/18/2021 5:03 PM PLOTTED: 2/18/2021 5:52 PM BY: SPARER, FRANNIE

NOTES:

1. THE INTENT OF THIS DRAWING IS TO SHOW THE PROPOSED FACILITY BOUNDARY LINE FROM THE PLAT SURVEY COMPLETED BY BRUMBAUGH ENGINEERING AND SURVEYING, LLC.
2. TOPOGRAPHY CONDUCTED BY M.A.N. MAPPING SERVICES, DATED 02/05/2021.

NOTE: THIS STAMP APPLIES ONLY TO FACILITY BOUNDARY ALTERATIONS MADE BY ARCADIS FOR ALTERATION NO. 6

HORIZONTAL SCALE 200 0 200 400 FEET

STATE OF OHIO ZACHARY A. CLARK E-82377 REGISTERED PROFESSIONAL ENGINEER 2/18/21

SCALE: 1"=200'	
DRAWN BY: MPA	2/19/21
CHECKED BY: FMS	2/19/21
APPRV'D BY: ZAC	2/19/21
ALTERATION 6	2/19/21
BENCH MARKS SYMBOLS LEGEND	6/21/95
REVISIONS	DATE

BOND ROAD SITE, INC.
11425 BOND ROAD
HARRISON, OHIO 45030

SURVEY PLAT

ARCADIS

CONTRACT NO. 3006211
DATE 02/19/21
DRAWING NO. 2A-2

G:\LFR\Projects\30062111 Bond Road Facility Boundary Alteration\Figures\Facility Boundary Alteration\Revised Rumpke Drawings\2B.dwg LAYOUT: 2B-0 SAVED: 2/18/2021 5:04 PM PLOTTED: 2/01/2021 2:40 PM BY: SPARER, FRANNIE

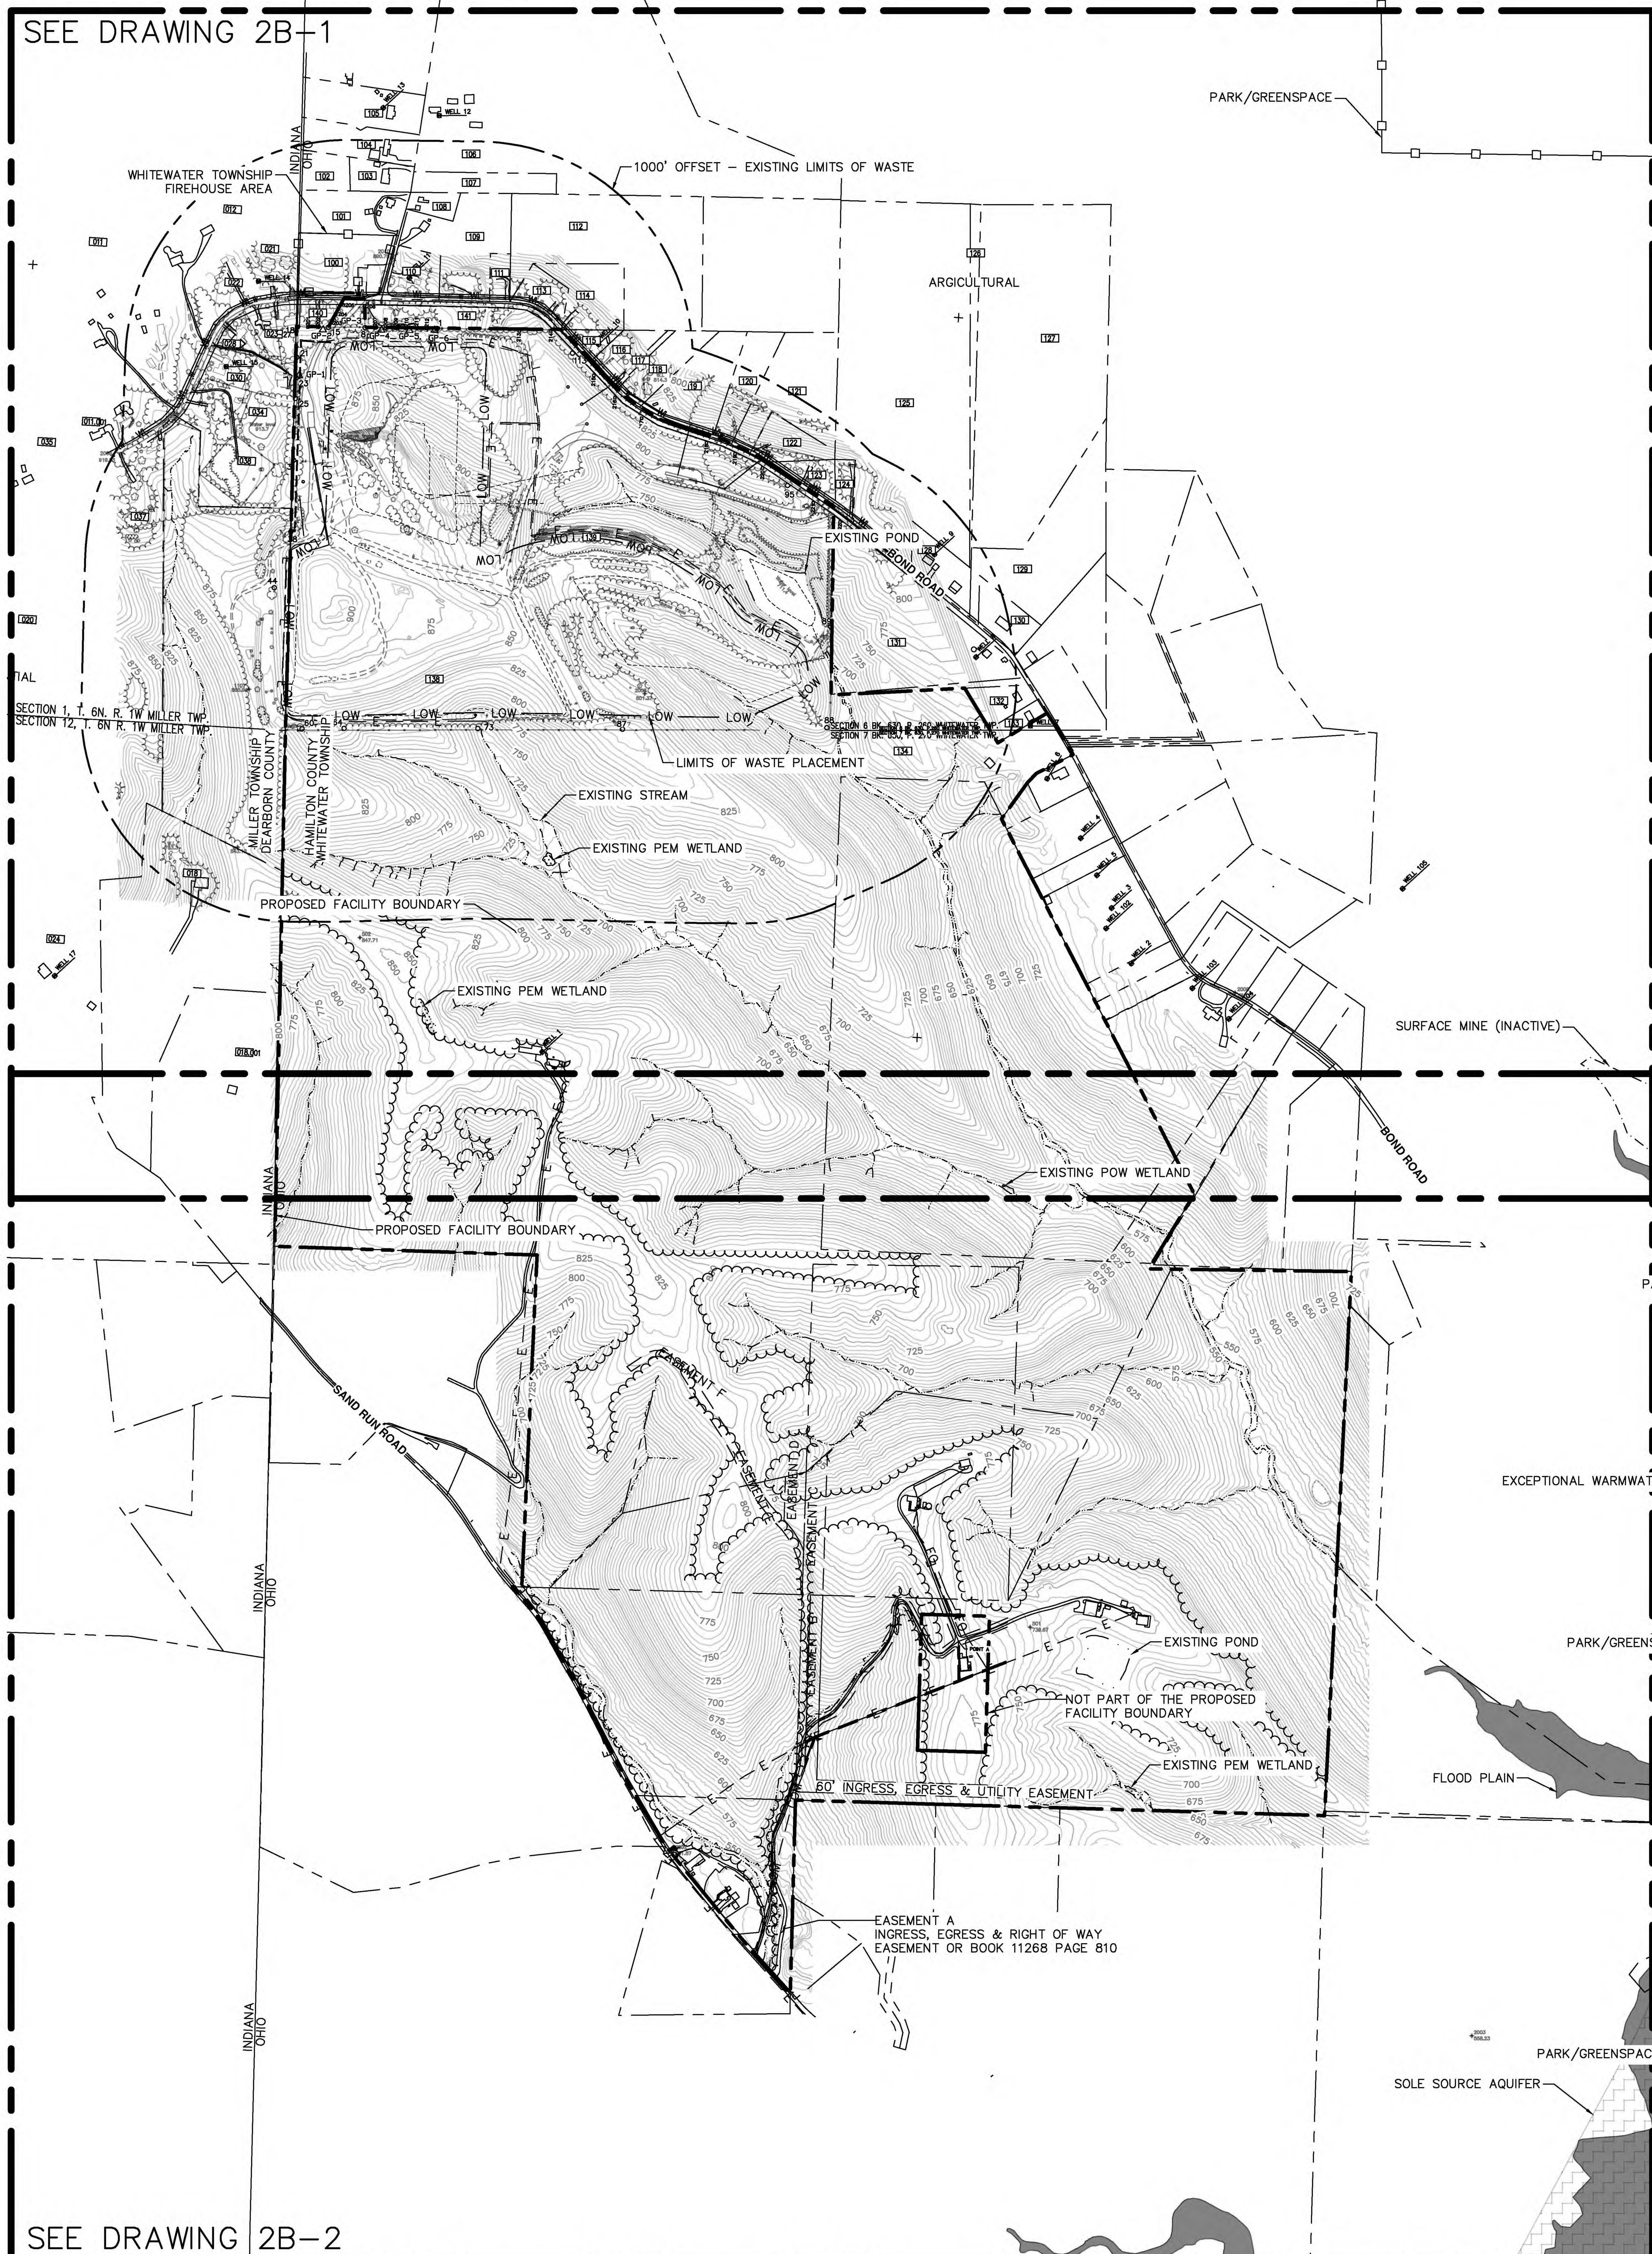

ORIGINAL PERMIT WELL LIST

WELL	OWNER	ADDRESS	TYPE	TOTAL DEPTH	WATER LEVEL	DIAMETER	CURRENT USE	COMMENTS
1	DAVE SHERMAN	11342 SAND RUN RD.	DUG	NA	NA	NA	CISTERN	WELL HAS BEEN FILLED IN
2	JOE CARR	10965 BOND ROAD	DRILLED	55'	19.3'	6"	4 PERSONS	HAMILTON COUNTY APPROVED WELL 1992
3	DONALD REDDEN	10985 BOND ROAD	DRILLED	110'	21'	6"	CITY WATER	OCCASIONAL DRINKING, WATER FLOWERS, ETC.
4	JANE MASON	11019 BOND ROAD	DUG	80'	70'	NA	ROOF WATER	WELL HAS BEEN CAPPED
5	JANE MASON	11019 BOND ROAD	DUG	NA	NA	NA	ROOF WATER	WELL HAS BEEN CAPPED
6	RUSTY COY	11039 BOND ROAD	DUG	NA	NA	NA	CITY WATER	WELL HAS BEEN CAPPED
7	MARY ANN MEYER	11079 BOND ROAD	DUG	NA	NA	NA	CITY WATER	WELL HAS BEEN CAPPED
8	D. VAN DYNE	11099 BOND ROAD	DUG	NA	NA	NA	CITY WATER	WELL HAS BEEN FILLED IN
9	DON LOECHEL	11130 BOND ROAD	DUG	NA	NA	NA	CITY WATER	WELL HAS BEEN CAPPED
10	LARRY PHILLIPS	11274 BOND ROAD	DUG	NA	NA	NA	CITY WATER	WELL IS NOT USED
11	STEVE METZGER	11386 BOND ROAD	DRIVEN	NA	NA	NA	CITY WATER	WELL IS COMPLETLY SEALED
12	BRENDA KRAEMER	6350 BROOKS ROAD	DUG	24.8'	24.8'	3'–6"	CITY WATER	WELL IS NOT USED
13	OWNER DIED	6333 BROOKS ROAD	DUG	24.7'	22.1'	3'–6"	CISTERN	WELL IS NOT USED
14	ROBERT E. WRIGHT	50 BOND ROAD	DUG	NA	NA	4'	CITY WATER	WELL AND CISTERN NOT USED
15	CHARLES MALLET	121 BOND ROAD	DUG	30'	12'	4'	CITY WATER	USED FOR WATERING AND LAUNDRY ONLY
16	GERALD STUHLMAN	421 BOND ROAD	DUG	NA	NA	4'	CITY WATER	WELL IS NOT USED
17	JAMES TURPIN	310 SAND RUN RD.	DUG	13.7'	8.4'	3'–6"	CISTERN	WELL IS NOT USED

THE ORIGINAL PERMIT WELL LIST PREPARED BY ZORN ENGINEERING ON 6/21/1995 HAS NOT BEEN MODIFIED AS PART OF THE ALTERATION 6 REVISION BY ARCADIS ON 2/01/2021. SOME OF THESE WELLS MAY NO LONGER BE PRESENT.

ALTERATION 6 PERMIT WELL LIST

WELL	OWNER	ADDRESS	TYPE	TOTAL DEPTH	WATER LEVEL	DIAMETER	CURRENT USE	COMMENTS
102	DONALD REDDEN	BOND ROAD	NA	100'	8'	NA	NA	NA

THE ALTERATION 6 PERMIT WELL LIST PREPARED BY ARCADIS ON 2/01/2021 SHOWS INFORMATION ABOUT THE ONLY WELL FOUND WITHIN 2,000' OF PREVIOUSLY PERMITTED WASTE PLACEMENT OR WITHIN THE PROPOSED FACILITY BOUNDARY THAT WAS NOT PREVIOUSLY PROVIDED IN THE ORIGINAL PERMIT WELL LIST. WELL DATA WAS OBTAINED FROM THE ODNR WATER WELLS GIS METADATA ON 1/14/21. ALTERATION 6 WELLS ARE NUMBERED IN THE 100s.

N

NOTES:

1. TOPOGRAPHY CONDUCTED BY M.A.N. MAPPING SERVICES, DATED 02/05/2021.
2. THERE ARE NO KNOWN PUBLIC OR PRIVATE WATER SUPPLY WELLS WITHIN THE PROPOSED FACILITY BOUNDARY.
3. THERE ARE NO KNOWN REGULATORY FLOOD PLAINS WITHIN THE PROPOSED FACILITY BOUNDARY OR WITHIN 1000' OF THE LIMITS OF WASTE.
4. THERE ARE NO KNOWN STATE NATURE PRESERVES, STATE WILDLIFE AREAS, NATURAL OR STATE SCENIC RIVERS, NATURAL WILDLIFE REFUGE, SPECIAL INTEREST AREAS, RESEARCH NATURAL AREAS IN THE WAYNE NATIONAL FOREST, OUTSTANDING NATIONAL RESOURCE WATERS, COLDWATER HABITATS, OR EXCEPTIONAL WARMWATER HABITATS AS DEFINED IN CHAPTER 3745–1 OF THE ADMINISTRATIVE CODE WITHIN THE FACILITY BOUNDARY OR 1,000 FT OF THE LIMITS OF WASTE.
5. THERE ARE NO KNOWN FAULTS THAT HAVE HAD A DISPLACEMENT IN HOLOCENE TIME WITHIN THE FACILITY BOUNDARY OR 1,000 FT OF THE LIMITS OF WASTE.
6. THERE ARE NO KNOWN SURFACE AND UNDERGROUND MINING OF COAL AND NONCOAL MINERALS OR THE ANGLE OF DRAW WITHIN THE FACILITY BOUNDARY OR WITHIN 2,000 FT OF THE LIMITS OF WASTE.
7. THERE ARE NO KNOWN OIL AND GAS WELLS WITHIN THE FACILITY BOUNDARY OR WITHIN 2,000 FT OF OF THE LIMITS OF WASTE.
8. THERE ARE NO KNOWN AQUIFERS DECLARED BY THE FEDERAL GOVERNMENT UNDER THE SAFE DRINKING WATER ACT, 42 U.S.C. 300F ET. SEQ (2003), TO BE A SOLE SOURCE AQUIFER WITHIN THE FACILITY BOUNDARY OR WITHIN 1,000 FT OF THE LIMITS OF WASTE.
9. THERE ARE NO KNOWN WELLHEAD PROTECTION AREAS OR GROUNDWATER SOURCE WATER ASSESSMENT AND PROTECTION AREAS THAT HAVE BEEN ENDORSED OR DELINEATED BY OHIO EPA FOR A PUBLIC WATER SUPPLY WITHIN THE FACILITY BOUNDARY OR WITHIN 1,000' OF THE LIMITS OF WASTE.
10. THERE ARE NO KNOWN ZONING CLASSIFICATIONS WITHIN THE FACILITY BOUNDARY OR WITHIN 1000' OF THE LIMITS OF WASTE.
11. THE BOND ROAD LANDFILL SITE FALLS WITHIN THE POLITICAL SUBDIVISIONS OF WHITEWATER TOWNSHIP, SOUTHWEST SCHOOL DISTRICT, CLEVES WATERWORKS WATER DISTRICT, AND ZIP CODE 45030. THERE ARE NO KNOWN PARK DISTRICTS AND AIRPORT DISTRICTS WITHIN THE FACILITY BOUNDARY OR 1,000' OF THE LIMITS OF WASTE.
12. THERE ARE NO KNOWN NATIONAL PARK OR RECREATION AREAS, CANDIDATE AREAS FOR POTENTIAL INCLUSION INTO THE NATIONAL PARK SYSTEM, AND ANY STATE PARK OR ESTABLISHED STATE PARK PURCHASE AREAS WITHIN THE FACILITY BOUNDARY OR WITHIN 1,000' OF THE LIMITS OF WASTE.

PROPERTY OWNERS

OHIO – WHITEWATER TOWNSHIP

100 HANZEL HOLDINGS LLC
101 HELTON JOSHUA D & ALEXANDRIA N
102 BARTH DALE J & BETTY E
103 BARTH DALE J & BETTY E
104 SMITH PAMELA LYNNE & COBY RAY SMITH
105 SMITH PAMELA LYNNE & COBY RAY SMITH
106 KRAEMER MARTIN W
107 KRAEMER MARTIN W
108 STAUBACH DAVID A & VIRGINIA R
109 MUCKER JACQUELENE TR
110 GREGORY BRANDON
111 PIES GREGORY L & MARY A
112 KRAEMER MARTIN W
113 HOLLIN ALLEN R & CAROLYN A
114 JEKEK KURT EDWARD
115 PHILLIPS LARRY SR & SHERRY
116 PHILLIPS LARRY SR & SHERRY
117 PHILLIPS LARRY E SR
118 PHILLIPS LARRY E SR
119 PHILLIPS LARRY E SR
120 HARRIS LARRY & VICKIE EILEEN
121 HARRIS LARRY & VICKIE EILEEN
122 STERWERF CARLA LUCILLE
123 STERWERF CARLA LUCILLE
124 FEHR TIMORTHY L
125 TAPHORN JOSEPH B & JONATHON W TAPHORN
126 LOECHEL PATRICIA
127 BOYER DENNIS
128 HUESMAN KELSEY M & ALEC R
129 HUMMELDORF DAVID & BECKY
130 RUMPKE SANITARY LANDFILL INC
131 OHL KENNETH
132 SELLET MATT L
133 HORN JEFFERY L
134 RUMPKE WASTE INC
138 BOND ROAD SITE INC
139 BOND ROAD SITE INC
140 SMITH MICHEL & STARLA
141 HERBERT SHARON & NICHOLAS

INDIANA – MILLER TOWNSHIP
SEC. 12, T.6N., R.1W.

009 MARION J. WALTERS
018 EDWARD E. & MARIANNE L. PENNINGTON
018.001 STEVEN E. CARBAUGH & JUDITH L. BEDARD
024 JAMES F. & MAXINE TURPIN

INDIANA – MILLER TOWNSHIP
SEC. 1, T.6N., R.1W.

012 DAVID A. & VIRGINIA R. STAUBACH
011 BERT L. & RUTH E. WAGNER
021 JESSE EARL HEDGER SR.
022 ROBERT E. JR. & RUTH M. WRIGHT
028 JERRY C. & BOBBY J. SKEEN
023 ROBERT A. & PATRICIA A. BONNLANDER
024 JAMES & LORA MALLET
025 JAMES & LORA MALLET
026 JERRY C. & BOBBY J. SKEEN
027 JERRY C. & BOBBY J. SKEEN
031 JERRY C. & BOBBY J. SKEEN
030 CHARLES & BETTY MELIETT
034 JAMES W. & JUDITH GREER
038 MID VALLEY PIPELINE COMPANY
037 JOHNNY & DELVERE FLYNN
020 MARION J. WALTERS
035 AURELIA ETAL WILSON
054 RANDALL M. YOUNGBLOOD
055 TONY L. STUHLMAN

EXISTING SYMBOLS LEGEND

900 ELEVATION CONTOURS
VEGETATION/ TREE LINE
EXISTING ROAD
FENCE
BENCHMARK
UTILITY POLE
LOW LIMITS OF WASTE PLACEMENT
STREAM
LIMITS OF PEM WETLAND
LIMITS OF POW WETLAND
EASEMENT
BUILDING
POND
E ELECTRIC LINE
WL WATER LINE
COM TELEPHONE LINE
1000' OFFSET – EXISTING LIMITS OF WASTE
ADJACENT PROPERTY LINES
54 PROPERTY OWNER
FO EXISTING FIBER OPTIC CABLE
EXISTING MANHOLE/CATCH BASIN
EXISTING PILE
EXISTING WATER PIPE
EXISTING SIGN
EXISTING POLE POST
EXISTING GUY WIRE
EXISTING MAILBOX
EXISTING LIGHT POLE
2 817.95 SURVEY CONTROL POINT
FEMA FLOOD PLAIN
PARK/GREENSPACE
EXTENTS OF EXISTING MINES
> EXCEPTIONAL WARMWATER HABITAT
GP–4 PROPOSED GAS MONITORING PROBE
208 PROPOSED GAS PUNCH BAR
1 GAS PUNCH BAR
WELL 3 WATER WELL
EXISTING FORCE MAIN
SOLE SOURCE AQUIFER AREA

PROPOSED SYMBOLS LEGEND

PROPOSED FORCE MAIN
PROPOSED SPRING DRAIN
FACILITY BOUNDARY
MATCHLINE / SHEET VIEWPORT

400 0 400 800
HORIZONTAL SCALE FEET

STATE OF OHIO ZACHARY A. CLARK E-82377 REGISTERED PROFESSIONAL ENGINEER
2/18/21

SCALE: 1"=400'	
DRAWN BY: MPA	2/19/21
CHECKED BY: FMS	2/19/21
APPRV'D BY: ZAC	2/19/21
ALTERATION 6	2/19/21
BENCH MARKS NOTES	6/21/95
REVISIONS	DATE

BOND ROAD SITE, INC.
11425 BOND ROAD
HARRISON, OHIO 45030

WATER WELL LOCATIONS, LAND USES & EXPLOSIVE GAS MIGRATION

ARCADIS

CONTRACT NO. 30062111
DATE 02/19/21
DRAWING NO. 2B-0

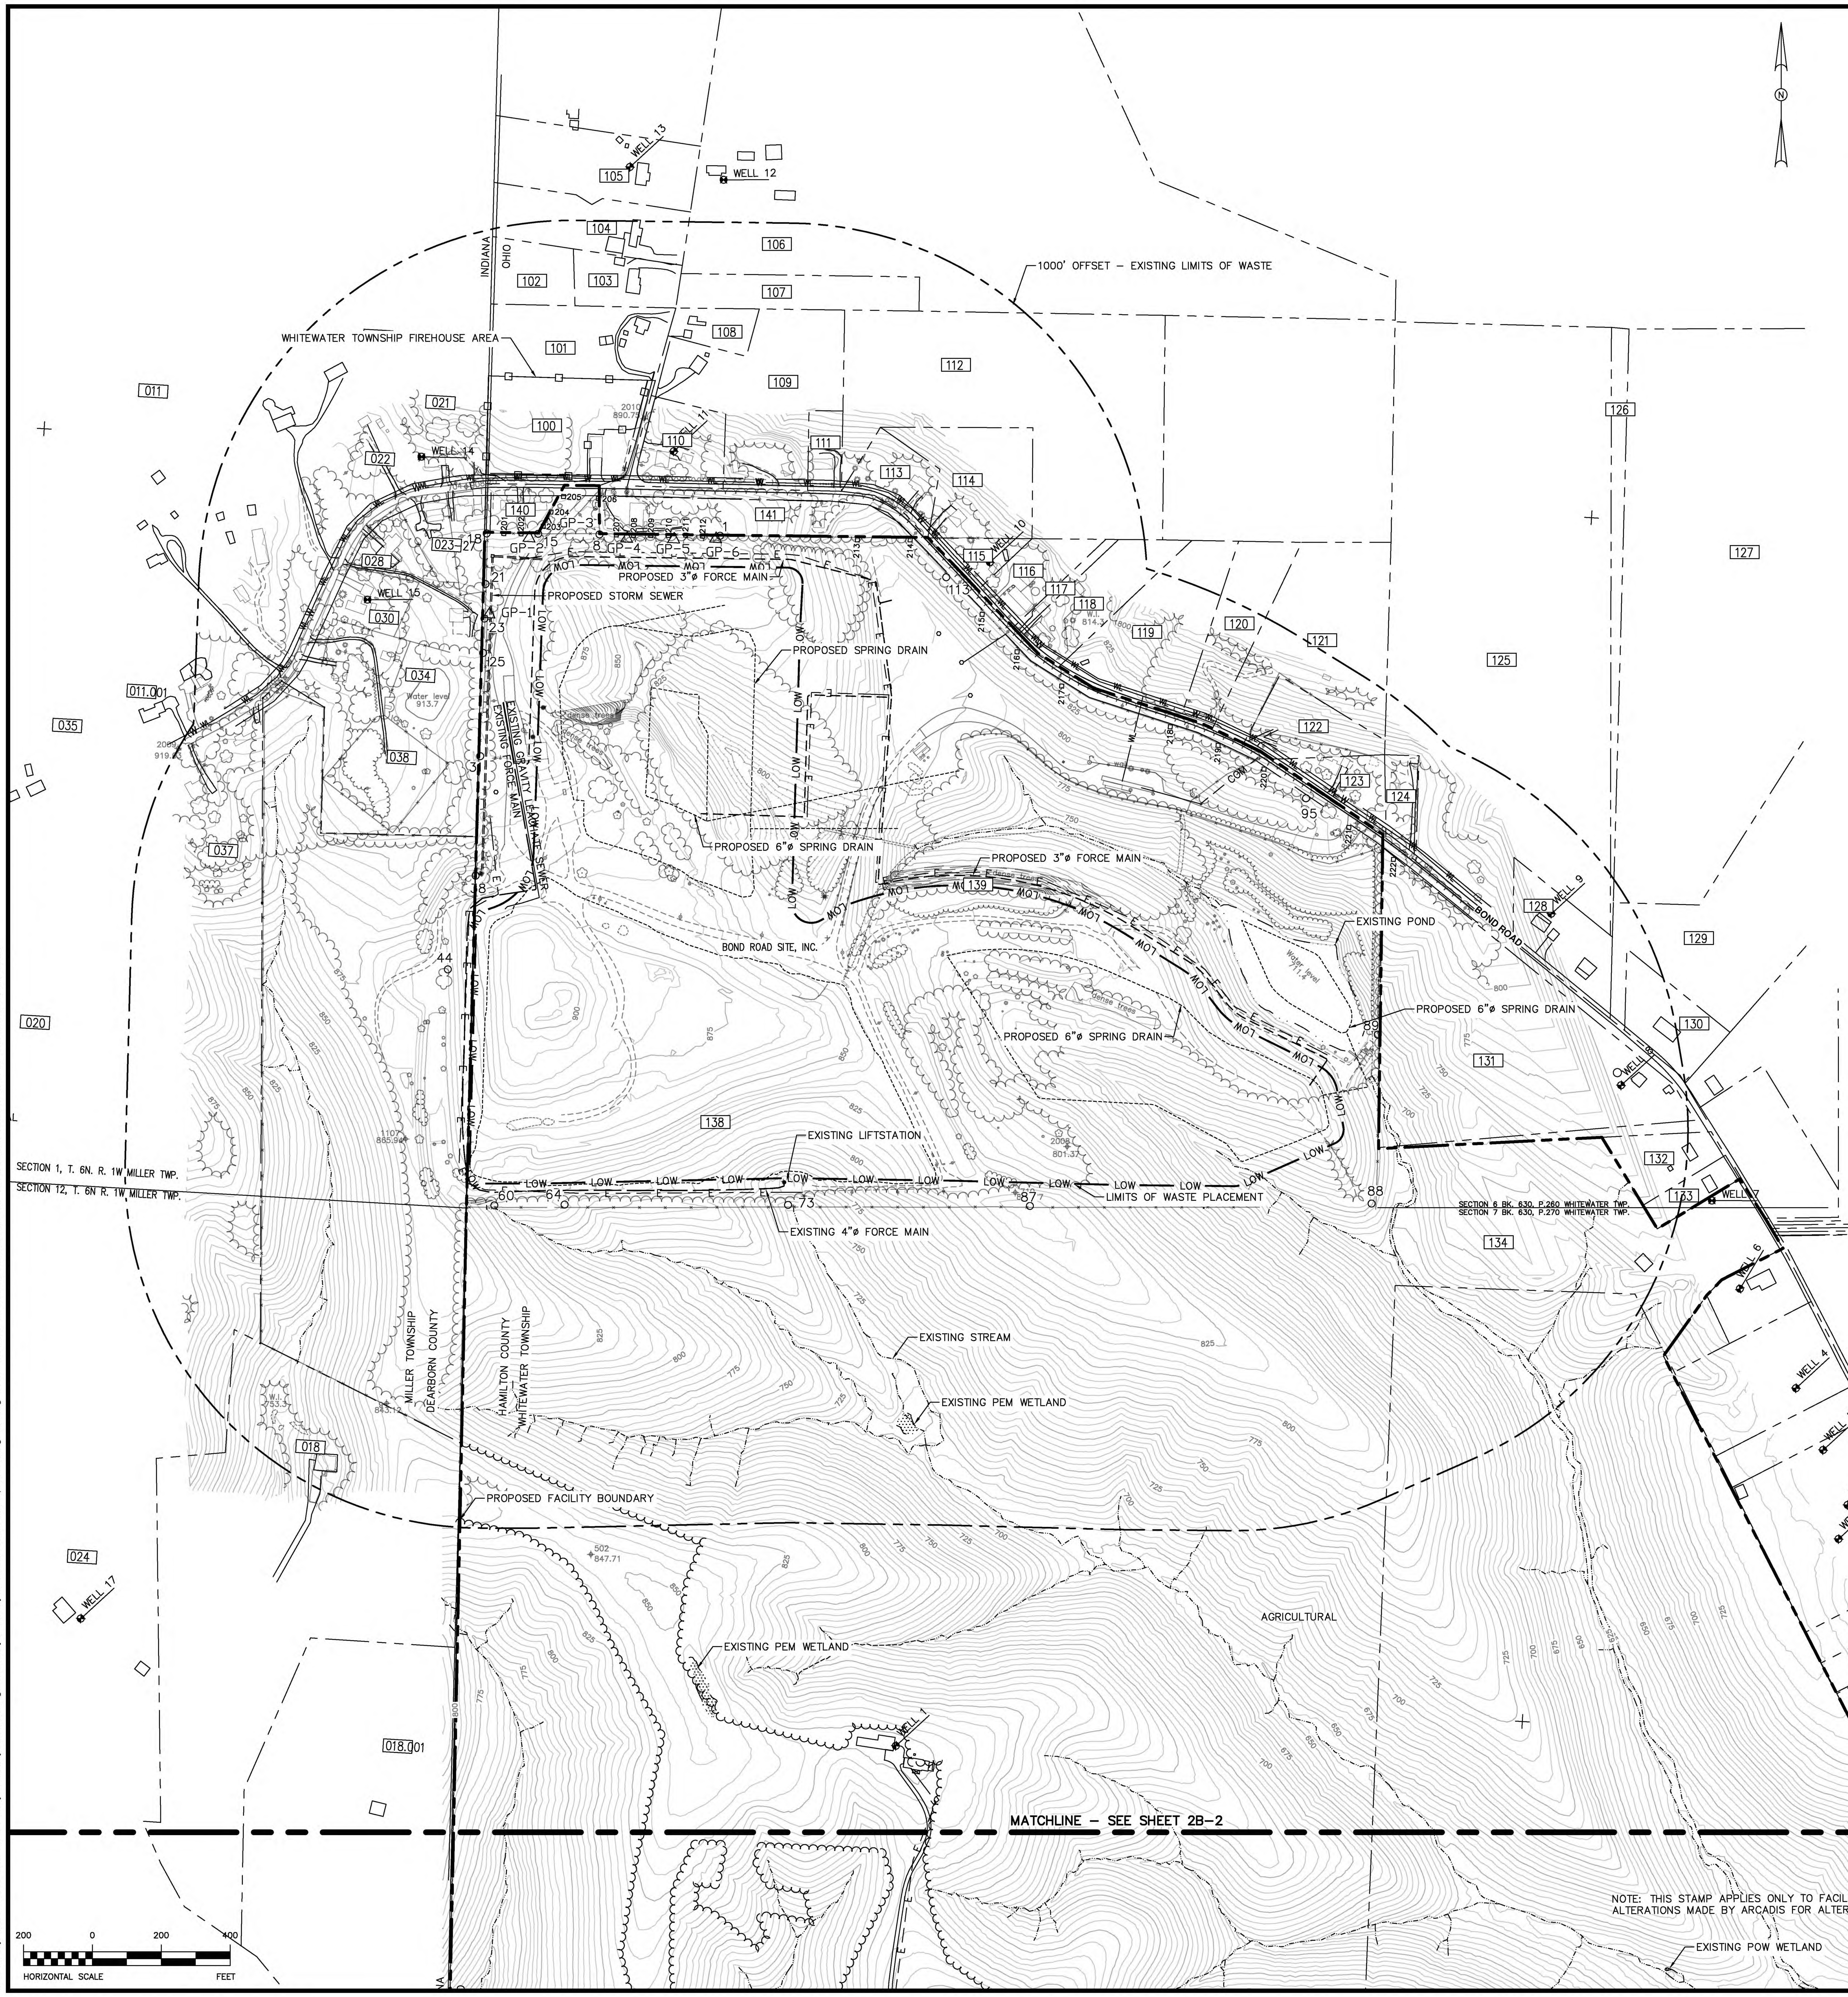

NOTES:

1. TOPOGRAPHY CONDUCTED BY M.A.N. MAPPING SERVICES, DATED 02/05/2021.
2. THERE ARE NO KNOWN PUBLIC OR PRIVATE WATER SUPPLY WELLS WITHIN THE PROPOSED FACILITY BOUNDARY.
3. THERE ARE NO KNOWN REGULATORY FLOOD PLAINS WITHIN THE PROPOSED FACILITY BOUNDARY OR WITHIN 1000' OF THE LIMITS OF WASTE.
4. THERE ARE NO KNOWN STATE NATURE PRESERVES, STATE WILDLIFE AREAS, NATURAL OR STATE SCENIC RIVERS, NATURAL WILDLIFE REFUGE, SPECIAL INTEREST AREAS, RESEARCH NATURAL AREAS IN THE WAYNE NATIONAL FOREST, OUTSTANDING NATIONAL RESOURCE WATERS, COLDWATER HABITATS, OR EXCEPTIONAL WARMWATER HABITATS AS DEFINED IN CHAPTER 3745–1 OF THE ADMINISTRATIVE CODE WITHIN THE FACILITY BOUNDARY OR 1,000 FT OF THE LIMITS OF WASTE.
5. THERE ARE NO KNOWN FAULTS THAT HAVE HAD A DISPLACEMENT IN HOLOCENE TIME WITHIN THE FACILITY BOUNDARY OR 1,000 FT OF THE LIMITS OF WASTE.
6. THERE ARE NO KNOWN SURFACE AND UNDERGROUND MINING OF COAL AND NONCOAL MINERALS OR THE ANGLE OF DRAW WITHIN THE FACILITY BOUNDARY OR WITHIN 2,000 FT OF THE LIMITS OF WASTE.
7. THERE ARE NO KNOWN OIL AND GAS WELLS WITHIN THE FACILITY BOUNDARY OR WITHIN 2,000 FT OF OF THE LIMITS OF WASTE.
8. THERE ARE NO KNOWN AQUIFERS DECLARED BY THE FEDERAL GOVERNMENT UNDER THE SAFE DRINKING WATER ACT, 42 U.S.C. 300F ET. SEQ (2003), TO BE A SOLE SOURCE AQUIFER WITHIN THE FACILITY BOUNDARY OR WITHIN 1,000 FT OF THE LIMITS OF WASTE.
9. THERE ARE NO KNOWN WELLHEAD PROTECTION AREAS OR GROUNDWATER SOURCE WATER ASSESSMENT AND PROTECTION AREAS THAT HAVE BEEN ENDORSED OR DELINEATED BY OHIO EPA FOR A PUBLIC WATER SUPPLY WITHIN THE FACILITY BOUNDARY OR WITHIN 1,000' OF THE LIMITS OF WASTE.
10. THERE ARE NO KNOWN ZONING CLASSIFICATIONS WITHIN THE FACILITY BOUNDARY OR WITHIN 1000' OF THE LIMITS OF WASTE.
11. THE BOND ROAD LANDFILL SITE FALLS WITHIN THE POLITICAL SUBDIVISIONS OF WHITEWATER TOWNSHIP, SOUTHWEST SCHOOL DISTRICT, CLEVES WATERWORKS WATER DISTRICT, AND ZIP CODE 45030. THERE ARE NO KNOWN PARK DISTRICTS AND AIRPORT DISTRICTS WITHIN THE FACILITY BOUNDARY OR 1,000' OF THE LIMITS OF WASTE.
12. THERE ARE NO KNOWN NATIONAL PARK OR RECREATION AREAS, CANDIDATE AREAS FOR POTENTIAL INCLUSION INTO THE NATIONAL PARK SYSTEM, AND ANY STATE PARK OR ESTABLISHED STATE PARK PURCHASE AREAS WITHIN THE FACILITY BOUNDARY OR WITHIN 1,000' OF THE LIMITS OF WASTE.

EXISTING SYMBOLS LEGEND

- ELEVATION CONTOURS
- VEGETATION/ TREE LINE
- EXISTING ROAD
- FENCE
- BENCHMARK
- UTILITY POLE
- LIMITS OF WASTE PLACEMENT
- STREAM
- LIMITS OF PEM WETLAND
- LIMITS OF POW WETLAND
- EASEMENT
- BUILDING
- POND
- ELECTRIC LINE
- WATER LINE
- TELEPHONE LINE
- 1000' OFFSET – EXISTING LIMITS OF WASTE
- ADJACENT PROPERTY LINES
- 54 PROPERTY OWNER (SEE DRAWING 2B–0 FOR PROPERTY OWNERS TABLE)
- EXISTING FIBER OPTIC CABLE
- EXISTING MANHOLE/CATCH BASIN
- EXISTING PILE
- EXISTING WATER PIPE
- EXISTING SIGN
- EXISTING POLE POST
- EXISTING GUY WIRE
- EXISTING MAILBOX
- EXISTING LIGHT POLE
- SURVEY CONTROL POINT
- FEMA FLOOD PLAIN
- PARK/GREENSPACE
- EXTENTS OF EXISTING MINES
- EXCEPTIONAL WARMWATER HABITAT
- PROPOSED GAS MONITORING PROBE
- PROPOSED GAS PUNCH BAR
- GAS PUNCH BAR
- WATER WELL
- EXISTING FORCE MAIN
- SOLE SOURCE AQUIFER AREA

PROPOSED SYMBOLS LEGEND

- PROPOSED FORCE MAIN
- PROPOSED SPRING DRAIN
- FACILITY BOUNDARY
- MATCHLINE / SHEET VIEWPORT

200 0 200 400
HORIZONTAL SCALE FEET

NOTE: THIS STAMP APPLIES ONLY TO FACILITY BOUNDARY ALTERATIONS MADE BY ARCADIS FOR ALTERATION NO. 6

STATE OF OHIO
ZACHARY A. CLARK
E-82377
REGISTERED
PROFESSIONAL ENGINEER
2/18/21

SCALE: 1"=200'	
DRAWN BY: MPA	2/19/21
CHECKED BY: FMS	2/19/21
APPRV'D BY: ZAC	2/19/21
ALTERATION 6	2/19/21
BENCH MARKS NOTES	6/21/95
REVISIONS	DATE

BOND ROAD SITE, INC.
11425 BOND ROAD
HARRISON, OHIO 45030

WATER WELL LOCATIONS, LAND USES & EXPLOSIVE GAS MIGRATION

ARCADIS

CONTRACT NO. 30062111
DATE 02/19/21
DRAWING NO. 2B-I

EXISTING SYMBOLS LEGEND

- ELEVATION CONTOURS
- VEGETATION/ TREE LINE
- EXISTING ROAD
- FENCE
- BENCHMARK
- UTILITY POLE
- LOW — LIMITS OF WASTE PLACEMENT
- STREAM
- LIMITS OF PEM WETLAND
- LIMITS OF POW WETLAND
- EASEMENT
- BUILDING
- POND
- E — ELECTRIC LINE
- WL — WATER LINE
- COM — TELEPHONE LINE
- 1000' OFFSET – EXISTING LIMITS OF WASTE
- ADJACENT PROPERTY LINES
- 54 — PROPERTY OWNER (SEE DRAWING 2B-0 FOR PROPERTY OWNERS TABLE)
- FO — EXISTING FIBER OPTIC CABLE
- EXISTING MANHOLE/CATCH BASIN
- EXISTING PILE
- EXISTING WATER PIPE
- EXISTING SIGN
- EXISTING POLE POST
- EXISTING GUY WIRE
- EXISTING MAILBOX
- EXISTING LIGHT POLE
- 2 817.95 — SURVEY CONTROL POINT
- FEMA FLOOD PLAIN
- PARK/GREENSPACE
- EXTENTS OF EXISTING MINES
- EXCEPTIONAL WARMWATER HABITAT
- GP-4 — PROPOSED GAS MONITORING PROBE
- 208 — PROPOSED GAS PUNCH BAR
- 1 — GAS PUNCH BAR
- WELL 3 — WATER WELL
- EXISTING FORCE MAIN
- SOLE SOURCE AQUIFER AREA

PROPOSED SYMBOLS LEGEND

- PROPOSED FORCE MAIN
- PROPOSED SPRING DRAIN
- FACILITY BOUNDARY
- MATCHLINE / SHEET VIEWPORT

NOTES:

1. TOPOGRAPHY CONDUCTED BY M.A.N. MAPPING SERVICES, DATED 02/05/2021.
2. THERE ARE NO KNOWN PUBLIC OR PRIVATE WATER SUPPLY WELLS WITHIN THE PROPOSED FACILITY BOUNDARY.
3. THERE ARE NO KNOWN REGULATORY FLOOD PLAINS WITHIN THE PROPOSED FACILITY BOUNDARY OR WITHIN 1000' OF THE LIMITS OF WASTE.
4. THERE ARE NO KNOWN STATE NATURE PRESERVES, STATE WILDLIFE AREAS, NATURAL OR STATE SCENIC RIVERS, NATURAL WILDLIFE REFUGE, SPECIAL INTEREST AREAS, RESEARCH NATURAL AREAS IN THE WAYNE NATIONAL FOREST, OUTSTANDING NATIONAL RESOURCE WATERS, COLDWATER HABITATS, OR EXCEPTIONAL WARMWATER HABITATS AS DEFINED IN CHAPTER 3745-1 OF THE ADMINISTRATIVE CODE WITHIN THE FACILITY BOUNDARY OR 1,000 FT OF THE LIMITS OF WASTE.
5. THERE ARE NO KNOWN FAULTS THAT HAVE HAD A DISPLACEMENT IN HOLOCENE TIME WITHIN THE FACILITY BOUNDARY OR 1,000 FT OF THE LIMITS OF WASTE.
6. THERE ARE NO KNOWN SURFACE AND UNDERGROUND MINING OF COAL AND NONCOAL MINERALS OR THE ANGLE OF DRAW WITHIN THE FACILITY BOUNDARY OR WITHIN 2,000 FT OF THE LIMITS OF WASTE.
7. THERE ARE NO KNOWN OIL AND GAS WELLS WITHIN THE FACILITY BOUNDARY OR WITHIN 2,000 FT OF OF THE LIMITS OF WASTE.
8. THERE ARE NO KNOWN AQUIFERS DECLARED BY THE FEDERAL GOVERNMENT UNDER THE SAFE DRINKING WATER ACT, 42 U.S.C. 300F ET. SEQ (2003), TO BE A SOLE SOURCE AQUIFER WITHIN THE FACILITY BOUNDARY OR WITHIN 1,000 FT OF THE LIMITS OF WASTE.
9. THERE ARE NO KNOWN WELLHEAD PROTECTION AREAS OR GROUNDWATER SOURCE WATER ASSESSMENT AND PROTECTION AREAS THAT HAVE BEEN ENDORSED OR DELINEATED BY OHIO EPA FOR A PUBLIC WATER SUPPLY WITHIN THE FACILITY BOUNDARY OR WITHIN 1,000' OF THE LIMITS OF WASTE.
10. THERE ARE NO KNOWN ZONING CLASSIFICATIONS WITHIN THE FACILITY BOUNDARY OR WITHIN 1000' OF THE LIMITS OF WASTE.
11. THE BOND ROAD LANDFILL SITE FALLS WITHIN THE POLITICAL SUBDIVISIONS OF WHITEWATER TOWNSHIP, SOUTHWEST SCHOOL DISTRICT, CLEVES WATERWORKS WATER DISTRICT, AND ZIP CODE 45030. THERE ARE NO KNOWN PARK DISTRICTS AND AIRPORT DISTRICTS WITHIN THE FACILITY BOUNDARY OR 1,000' OF THE LIMITS OF WASTE.
12. THERE ARE NO KNOWN NATIONAL PARK OR RECREATION AREAS, CANDIDATE AREAS FOR POTENTIAL INCLUSION INTO THE NATIONAL PARK SYSTEM, AND ANY STATE PARK OR ESTABLISHED STATE PARK PURCHASE AREAS WITHIN THE FACILITY BOUNDARY OR WITHIN 1,000' OF THE LIMITS OF WASTE.

200 0 200 400
HORIZONTAL SCALE FEET

NOTE: THIS STAMP APPLIES ONLY TO FACILITY BOUNDARY ALTERATIONS MADE BY ARCADIS FOR ALTERATION NO. 6

STATE OF OHIO ZACHARY A. CLARK E-82377 REGISTERED PROFESSIONAL ENGINEER 2/18/21

SCALE: 1"=200'	
DRAWN BY: MPA	2/19/21
CHECKED BY: FMS	2/19/21
APPRV'D BY: ZAC	2/19/21
ALTERATION 6	2/19/21
BENCH MARKS NOTES	6/21/95
REVISIONS	DATE

BOND ROAD SITE, INC.
11425 BOND ROAD
HARRISON, OHIO 45030

WATER WELL LOCATIONS, LAND USES & EXPLOSIVE GAS MIGRATION

ARCADIS

CONTRACT NO. 30062111
DATE 02/19/21
DRAWING NO. 2B-2

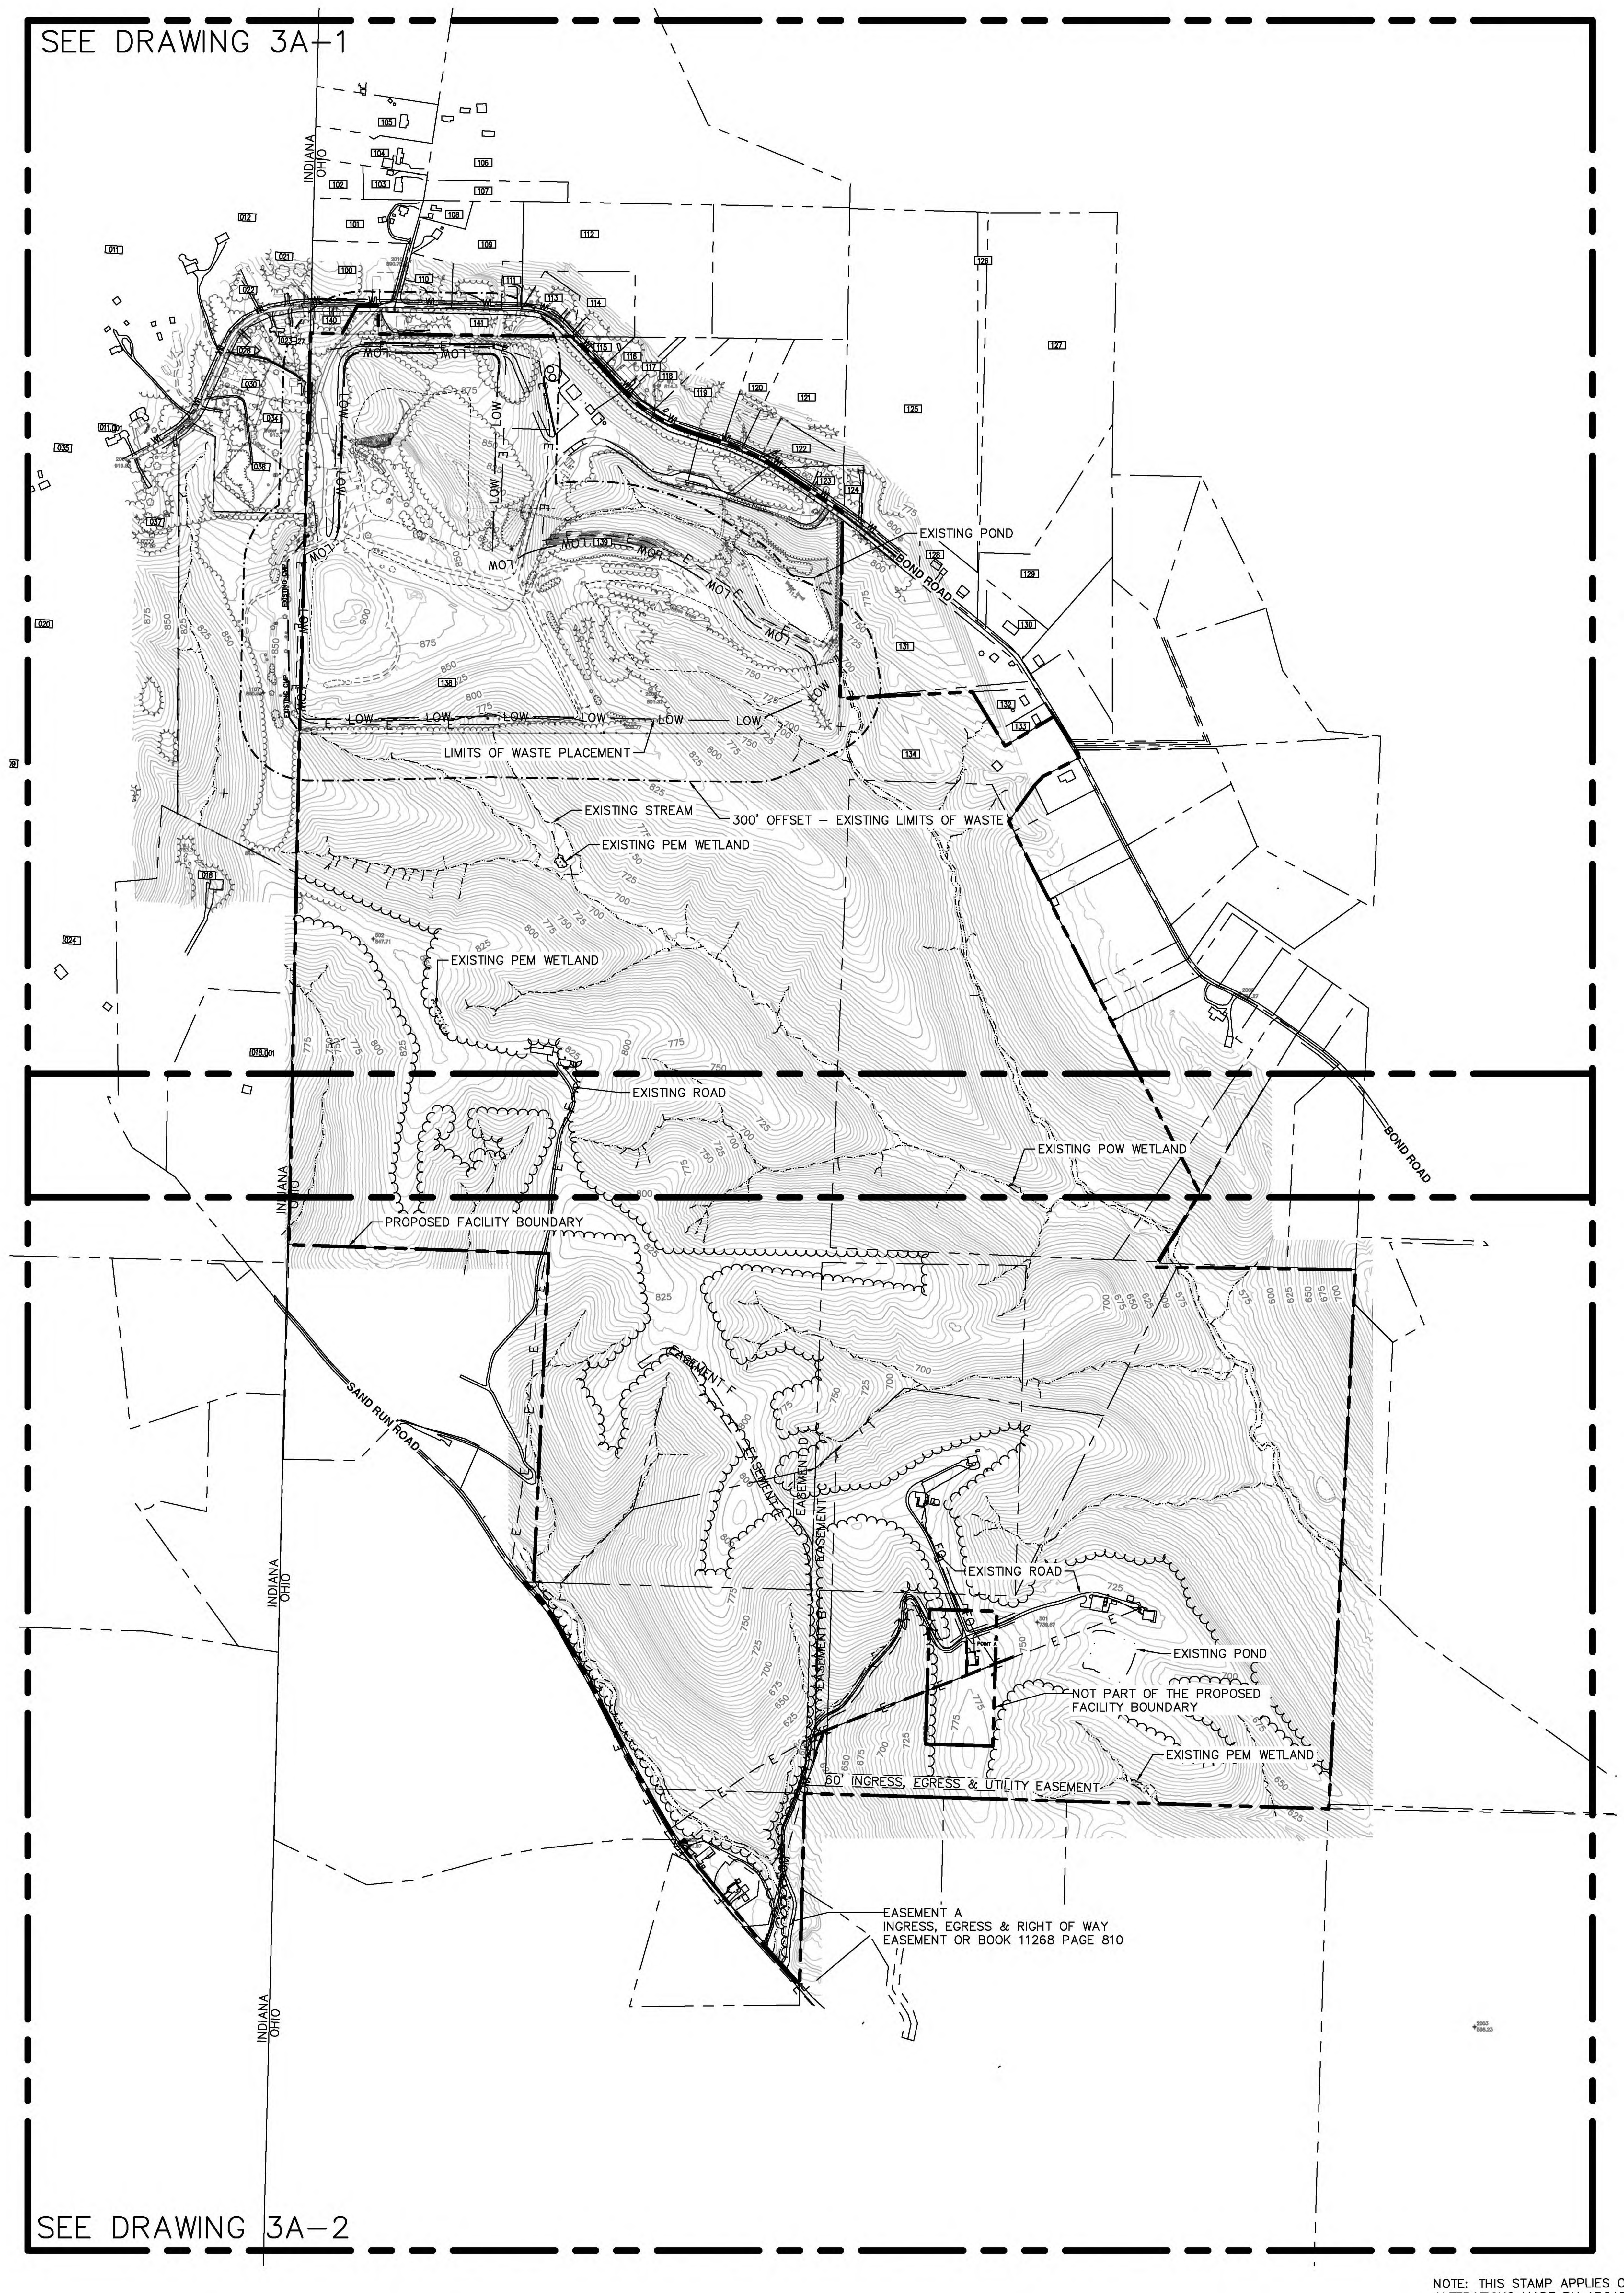

LEGEND

710	PROPOSED ELEVATION CONTOURS
	PROPOSED SURFACE WATERS
	LIMIT OF CONSTRUCTION/TOE OF SLOPE
	BENCH/ACCESS ROAD
	PROPOSED GROUND WATER CONTROL SYSTEM
E/T	PROPOSED UNDERGROUND ELECTRIC AND TELEPHONE
E	PROPOSED UNDERGROUND ELECTRIC
	LEACHATE FLOW DIRECTION
	PROPOSED LEACHATE COLLECTOR/CLEAN-OUT PIPE
	PROPOSED FORCE MAIN
	BOUNDARY BETWEEN LANDFILL COVER TYPES
	TRAFFIC ARROW
	SILT FENCE
	ROCK SILT-CHECK
	STRAW BALE SILT-CHECK
	FACILITY BOUNDARY
	MATCHLINE
	PROPOSED INCLEMENT WEATHER AREA
	PROPOSED STOCKPILE/BORROW AREA
800	EXISTING ELEVATION CONTOURS
	EXISTING VEGETATION/TREE LINE
	EXISTING ROAD
	FENCE
	BENCHMARK
	UTILITY POLE
LOW	LIMITS OF WASTE PLACEMENT
	STREAM
	LIMITS OF PEM WETLAND
	LIMITS OF POW WETLAND
	RIGHT OF WAY / EASEMENT
	BUILDING
	POND
E	ELECTRIC LINE
WL	EXISTING WATER LINE
COM	TELEPHONE LINE
	300' OFFSET – EXISTING LIMITS OF WASTE
	ADJACENT PROPERTY LINES
54	PROPERTY OWNER (SEE DRAWING 2B-0 FOR PROPERTY OWNERS TABLE)
FO	EXISTING FIBER OPTIC CABLE
	EXISTING ROCK SILT CHECK
	EXISTING FORCE MAIN
OHE	OVERHEAD ELECTRIC
	BENCH MARK (CONCRETE MONUMENT WITH PLATE)
	LIMITS OF CLEARING AND GRUBBING
	SPECIAL PURPOSE WELL
	WELL OR PIEZOMETER SCHEDULED FOR ABANDONMENT
	PROPOSED MONITORING WELL LOCATION
	EXISTING MONITORING WELL LOCATION
	SOIL BORING OR ABANDONED WELL LOCATION
	TEST PIT LOCATION
	PIEZOMETER / PACKER TEST BOREHOLE LOCATION
2 817.95	SURVEY CONTROL POINT
	PROPOSED GAS TESTING PUNCH BAR STATION
	PROPOSED GAS DETECTOR
	PROPOSED GAS EXTRACTION WELL
GW-200	PROPOSED WELL NUMBER
30/20	PROPOSED DEPTH OF WELL/LENGTH OF EXTRACTION PIPE
R150	PROPOSED RADIUS OF INFLUENCE
	PROPOSED CONDENSATE WELL
GAS	GAS PIPE
GP-4	PROPOSED GAS MONITORING PROBE
208	PROPOSED GAS PUNCH BAR
1	GAS PUNCH BAR
	REMNANTS OF SHALLOW WEATHERED BEDROCK
	PROPOSED FORCE MAIN
	PROPOSED SPRING DRAIN
268.86	WATER LEVEL ELEVATION ON 3/22/94
150	EQUIPOTENTIAL LINE
	GROUND-WATER DIVIDE
	GROUND-WATER FLOW DIRECTION
	EXISTING LEACHATE COLLECTOR/CLEAN-OUT
	EXISTING MANHOLE/CATCH BASIN
	EXISTING PILE
	EXISTING WATER PIPE
	EXISTING SIGN
	EXISTING POLE POST
	EXISTING GUY WIRE
	EXISTING MAILBOX
	EXISTING LIGHT POLE

NOTES:

1. TOPOGRAPHY CONDUCTED BY M.A.N. MAPPING SERVICES, DATED 02/05/2021.
2. ELECTRIC, TELEPHONE, AND WATER ARE APPROXIMATE LOCATIONS.

* THESE POLES ARE OWNED BY BOND ROAD SITE, LLC AND THERE ARE NO EASEMENTS FOR THEM

NOTE: THIS STAMP APPLIES ONLY TO FACILITY BOUNDARY ALTERATIONS MADE BY ARCADIS FOR ALTERATION NO. 6

STATE OF OHIO
ZACHARY A. CLARK
E-82377
REGISTERED PROFESSIONAL ENGINEER
2/18/21

SCALE: 1"=400'	
DRAWN BY: MPA	2/19/21
CHECKED BY: FMS	2/19/21
APPRV'D BY: ZAC	2/19/21
ALTERATION 6	2/19/21
REVISIONS	DATE

BOND ROAD SITE, INC.
11425 BOND ROAD
HARRISON, OHIO 45030

UTILITIES AND GROUND WATER CONTROL

ARCADIS

CONTRACT NO. 30062111
DATE 02/19/21
DRAWING NO. 3A-0

G:\LFR\Projects\30062111 Bond Road Facility Boundary Alteration\Figures\Facility Boundary Alteration\Revised Rumpke Drawings\3A.dwg LAYOUT: 3A-0 SAVED: 2/18/2021 5:04 PM PLOTTED: 2/18/2021 5:55 PM BY: SPARER, FRANNIE

LEGEND

- PROPOSED ELEVATION CONTOURS
- PROPOSED SURFACE WATERS
- LIMIT OF CONSTRUCTION/TOE OF SLOPE
- BENCH/ACCESS ROAD
- PROPOSED GROUND WATER CONTROL SYSTEM
- PROPOSED UNDERGROUND ELECTRIC AND TELEPHONE
- PROPOSED UNDERGROUND ELECTRIC
- LEACHATE FLOW DIRECTION
- PROPOSED LEACHATE COLLECTOR/CLEAN-OUT PIPE
- PROPOSED FORCE MAIN
- BOUNDARY BETWEEN LANDFILL COVER TYPES
- TRAFFIC ARROW
- SILT FENCE
- ROCK SILT-CHECK
- STRAW BALE SILT-CHECK
- FACILITY BOUNDARY
- MATCHLINE
- PROPOSED INCLEMENT WEATHER AREA
- PROPOSED STOCKPILE/BORROW AREA
- EXISTING ELEVATION CONTOURS
- EXISTING VEGETATION/TREE LINE
- EXISTING ROAD
- FENCE
- BENCHMARK
- UTILITY POLE
- LIMITS OF WASTE PLACEMENT
- STREAM
- LIMITS OF PEM WETLAND
- LIMITS OF POW WETLAND
- RIGHT OF WAY / EASEMENT
- BUILDING
- POND
- ELECTRIC LINE
- EXISTING WATER LINE
- TELEPHONE LINE
- 300' OFFSET – EXISTING LIMITS OF WASTE
- ADJACENT PROPERTY LINES
- PROPERTY OWNER (SEE DRAWING 2B-0 FOR PROPERTY OWNERS TABLE)
- EXISTING FIBER OPTIC CABLE
- EXISTING ROCK SILT CHECK
- EXISTING FORCE MAIN
- OVERHEAD ELECTRIC
- BENCH MARK (CONCRETE MONUMENT WITH PLATE)
- LIMITS OF CLEARING AND GRUBBING
- SPECIAL PURPOSE WELL
- WELL OR PIEZOMETER SCHEDULED FOR ABANDONMENT
- PROPOSED MONITORING WELL LOCATION
- EXISTING MONITORING WELL LOCATION
- SOIL BORING OR ABANDONED WELL LOCATION
- TEST PIT LOCATION
- PIEZOMETER / PACKER TEST BOREHOLE LOCATION
- SURVEY CONTROL POINT
- PROPOSED GAS TESTING PUNCH BAR STATION
- PROPOSED GAS DETECTOR
- PROPOSED GAS EXTRACTION WELL
- PROPOSED WELL NUMBER
- PROPOSED DEPTH OF WELL/LENGTH OF EXTRACTION PIPE
- PROPOSED RADIUS OF INFLUENCE
- PROPOSED CONDENSATE WELL
- GAS PIPE
- PROPOSED GAS MONITORING PROBE
- PROPOSED GAS PUNCH BAR
- GAS PUNCH BAR
- REMNANTS OF SHALLOW WEATHERED BEDROCK
- PROPOSED FORCE MAIN
- PROPOSED SPRING DRAIN
- WATER LEVEL ELEVATION ON 3/22/94
- EQUIPOTENTIAL LINE
- GROUND-WATER DIVIDE
- GROUND-WATER FLOW DIRECTION
- EXISTING LEACHATE COLLECTOR/CLEAN-OUT
- EXISTING MANHOLE/CATCH BASIN
- EXISTING PILE
- EXISTING WATER PIPE
- EXISTING SIGN
- EXISTING POLE POST
- EXISTING GUY WIRE
- EXISTING MAILBOX
- EXISTING LIGHT POLE

NOTES:

1. TOPOGRAPHY CONDUCTED BY M.A.N. MAPPING SERVICES, DATED 02/05/2021.
2. ELECTRIC, TELEPHONE, AND WATER ARE APPROXIMATE LOCATIONS.

* THESE POLES ARE OWNED BY BOND ROAD SITE, INC. AND THERE ARE NO EASEMENTS FOR THEM

NOTE: THIS STAMP APPLIES ONLY TO FACILITY BOUNDARY ALTERATIONS MADE BY ARCADIS FOR ALTERATION NO. 6

STATE OF OHIO ZACHARY A. CLARK E-82377 REGISTERED PROFESSIONAL ENGINEER
2/18/21

SCALE: 1"=200'	
DRAWN BY: MPA	2/19/21
CHECKED BY: FMS	2/19/21
APPRV'D BY: ZAC	2/19/21
ALTERATION 6	2/19/21
REVISIONS	DATE

BOND ROAD SITE, INC.
11425 BOND ROAD
HARRISON, OHIO 45030

UTILITIES AND GROUND WATER CONTROL

ARCADIS

CONTRACT NO. 30062111
DATE 02/19/21
DRAWING NO. 3A-I

G:\LFR\Projects\30062111 Bond Road Facility Boundary Alteration\Figures\Facility Boundary Alteration\Revised Rumpke Drawings\3A.dwg LAYOUT: 3A-2 SAVED: 2/18/2021 5:04 PM PLOTTED: 2/18/2021 5:55 PM BY: SPARER, FRANNIE

LEGEND

- 710 PROPOSED ELEVATION CONTOURS
- PROPOSED SURFACE WATERS
- LIMIT OF CONSTRUCTION/TOE OF SLOPE
- BENCH/ACCESS ROAD
- PROPOSED GROUND WATER CONTROL SYSTEM
- E/T PROPOSED UNDERGROUND ELECTRIC AND TELEPHONE
- E PROPOSED UNDERGROUND ELECTRIC
- LEACHATE FLOW DIRECTION
- PROPOSED LEACHATE COLLECTOR/CLEAN-OUT PIPE
- PROPOSED FORCE MAIN
- BOUNDARY BETWEEN LANDFILL COVER TYPES
- TRAFFIC ARROW
- SILT FENCE
- ROCK SILT-CHECK
- STRAW BALE SILT-CHECK
- FACILITY BOUNDARY
- MATCHLINE
- PROPOSED INCLEMENT WEATHER AREA
- PROPOSED STOCKPILE/BORROW AREA
- 800 EXISTING ELEVATION CONTOURS
- EXISTING VEGETATION/TREE LINE
- EXISTING ROAD
- FENCE
- BENCHMARK
- UTILITY POLE
- LOW LIMITS OF WASTE PLACEMENT
- STREAM
- LIMITS OF PEM WETLAND
- LIMITS OF POW WETLAND
- RIGHT OF WAY / EASEMENT
- BUILDING
- POND
- E — E ELECTRIC LINE
- WL — WL EXISTING WATER LINE
- COM TELEPHONE LINE
- 300' OFFSET – EXISTING LIMITS OF WASTE
- ADJACENT PROPERTY LINES
- 54 PROPERTY OWNER (SEE DRAWING 2B-0 FOR PROPERTY OWNERS TABLE)
- FO EXISTING FIBER OPTIC CABLE
- EXISTING ROCK SILT CHECK
- EXISTING FORCE MAIN
- OHE OVERHEAD ELECTRIC
- BENCH MARK (CONCRETE MONUMENT WITH PLATE)

200 0 200 400
HORIZONTAL SCALE FEET

- LIMITS OF CLEARING AND GRUBBING
- SPECIAL PURPOSE WELL
- WELL OR PIEZOMETER SCHEDULED FOR ABANDONMENT
- PROPOSED MONITORING WELL LOCATION
- EXISTING MONITORING WELL LOCATION
- SOIL BORING OR ABANDONED WELL LOCATION
- TEST PIT LOCATION
- PIEZOMETER / PACKER TEST BOREHOLE LOCATION
- 2 817.95 SURVEY CONTROL POINT
- PROPOSED GAS TESTING PUNCH BAR STATION
- PROPOSED GAS DETECTOR
- PROPOSED GAS EXTRACTION WELL
- GW-200 PROPOSED WELL NUMBER
- 30/30 PROPOSED DEPTH OF WELL/LENGTH OF EXTRACTION PIPE
- R150 PROPOSED RADIUS OF INFLUENCE
- PROPOSED CONDENSATE WELL
- GAS GAS PIPE
- GP-4 PROPOSED GAS MONITORING PROBE
- 208 PROPOSED GAS PUNCH BAR
- 1 GAS PUNCH BAR
- REMNANTS OF SHALLOW WEATHERED BEDROCK
- PROPOSED FORCE MAIN
- PROPOSED SPRING DRAIN
- 268.86 WATER LEVEL ELEVATION ON 3/22/94
- 150 EQUIPOTENTIAL LINE
- GROUND-WATER DIVIDE
- GROUND-WATER FLOW DIRECTION
- EXISTING LEACHATE COLLECTOR/CLEAN-OUT
- EXISTING MANHOLE/CATCH BASIN

- EXISTING PILE
- EXISTING WATER PIPE
- EXISTING SIGN
- EXISTING POLE POST
- EXISTING GUY WIRE
- EXISTING MAILBOX
- EXISTING LIGHT POLE

NOTES:

1. TOPOGRAPHY CONDUCTED BY M.A.N. MAPPING SERVICES, DATED 02/05/2021.
2. ELECTRIC, TELEPHONE, AND WATER ARE APPROXIMATE LOCATIONS.

NOTE: THIS STAMP APPLIES ONLY TO FACILITY BOUNDARY ALTERATIONS MADE BY ARCADIS FOR ALTERATION NO. 6

STATE OF OHIO ZACHARY A. CLARK E-82377 REGISTERED PROFESSIONAL ENGINEER
2/18/21

SCALE: 1"=200'	
DRAWN BY: MPA	2/19/21
CHECKED BY: FMS	2/19/21
APPRV'D BY: ZAC	2/19/21
ALTERATION 6	2/19/21
REVISIONS	DATE

BOND ROAD SITE, INC.
11425 BOND ROAD
HARRISON, OHIO 45030

UTILITIES AND GROUND WATER CONTROL

ARCADIS

CONTRACT NO. 30062111
DATE 02/19/21
DRAWING NO. 3A-2

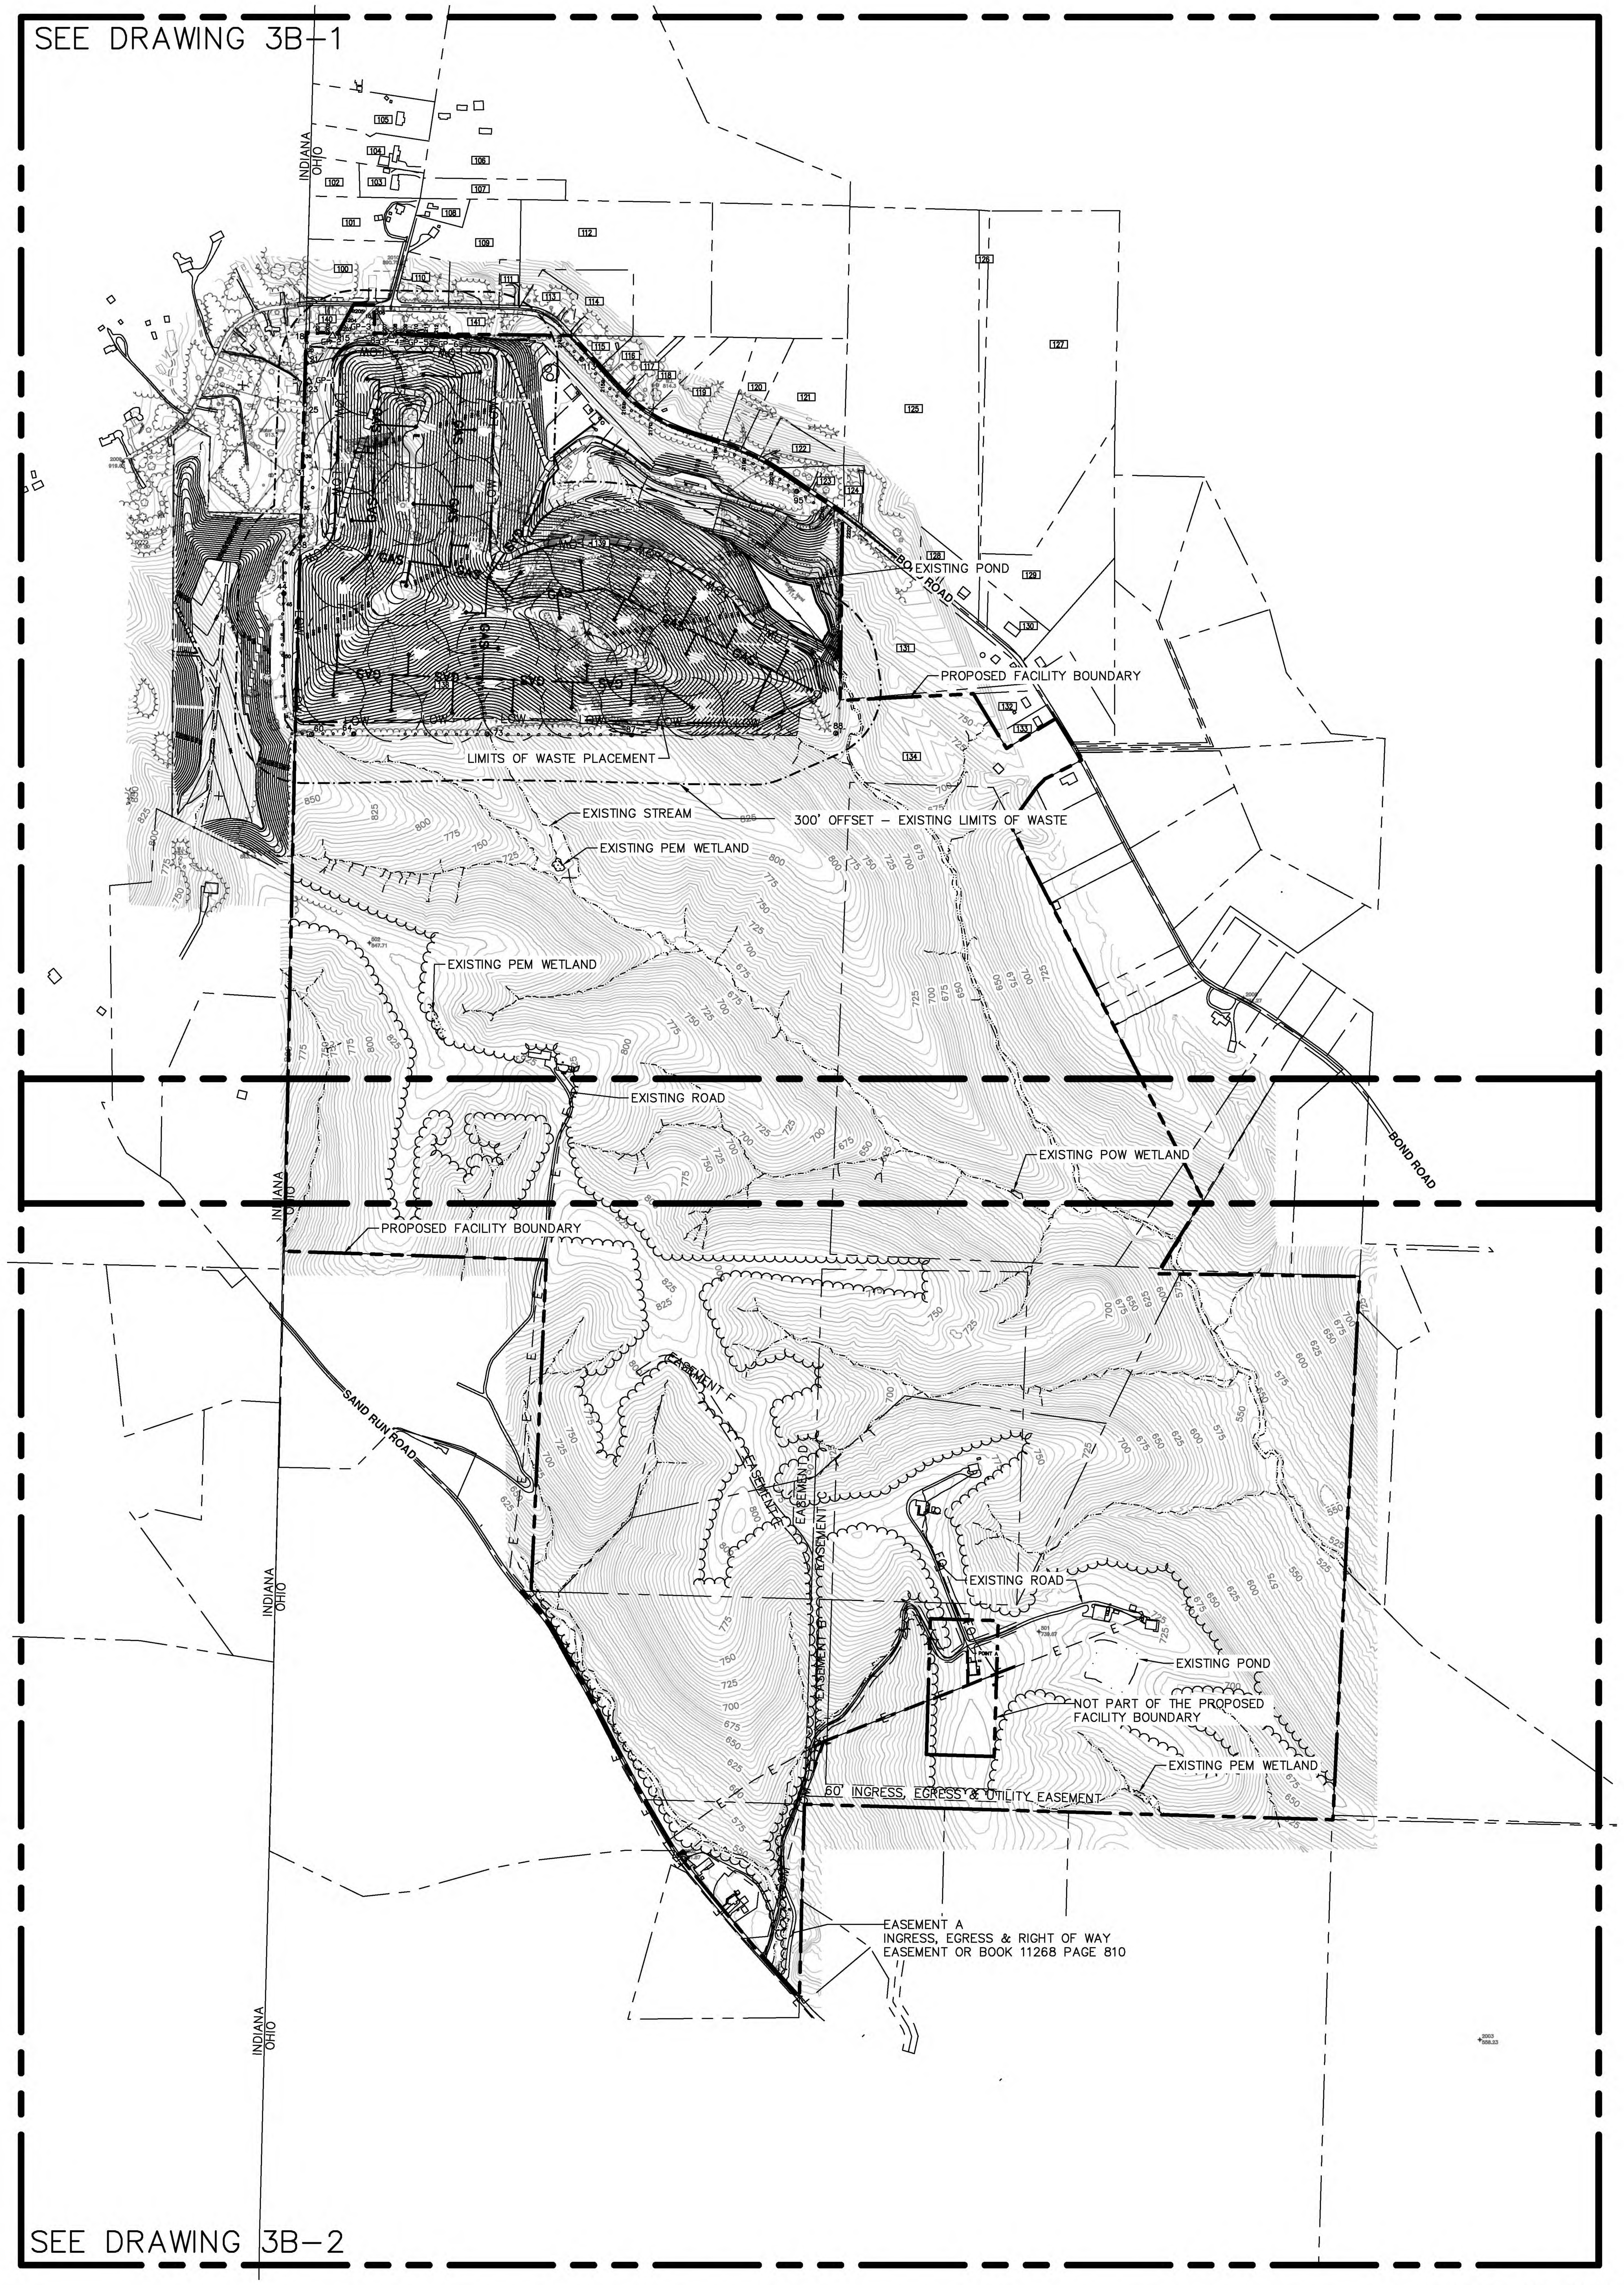

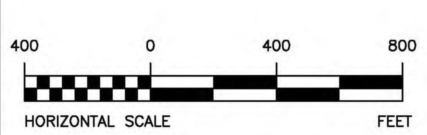

LEGEND

- PROPOSED ELEVATION CONTOURS
- PROPOSED SURFACE WATERS
- LIMIT OF CONSTRUCTION/TOE OF SLOPE
- BENCH/ACCESS ROAD
- PROPOSED GROUND WATER CONTROL SYSTEM
- PROPOSED UNDERGROUND ELECTRIC AND TELEPHONE
- PROPOSED UNDERGROUND ELECTRIC
- LEACHATE FLOW DIRECTION
- PROPOSED LEACHATE COLLECTOR/CLEAN-OUT PIPE
- PROPOSED FORCE MAIN
- BOUNDARY BETWEEN LANDFILL COVER TYPES
- TRAFFIC ARROW
- SILT FENCE
- ROCK SILT-CHECK
- STRAW BALE SILT-CHECK
- FACILITY BOUNDARY
- MATCHLINE
- PROPOSED INCLEMENT WEATHER AREA
- PROPOSED STOCKPILE/BORROW AREA
- EXISTING ELEVATION CONTOURS
- EXISTING VEGETATION/TREE LINE
- EXISTING ROAD
- FENCE
- BENCHMARK
- UTILITY POLE
- LIMITS OF WASTE PLACEMENT
- STREAM
- LIMITS OF PEM WETLAND
- LIMITS OF POW WETLAND
- RIGHT OF WAY / EASEMENT
- BUILDING
- POND
- ELECTRIC LINE
- EXISTING WATER LINE
- TELEPHONE LINE
- 300' OFFSET - EXISTING LIMITS OF WASTE
- ADJACENT PROPERTY LINES
- PROPERTY OWNER (SEE DRAWING 2B-0 FOR PROPERTY OWNERS TABLE)
- EXISTING FIBER OPTIC CABLE
- EXISTING ROCK SILT CHECK
- EXISTING FORCE MAIN
- OVERHEAD ELECTRIC
- BENCH MARK (CONCRETE MONUMENT WITH PLATE)
- LIMITS OF CLEARING AND GRUBBING
- SPECIAL PURPOSE WELL
- WELL OR PIEZOMETER SCHEDULED FOR ABANDONMENT
- PROPOSED MONITORING WELL LOCATION
- EXISTING MONITORING WELL LOCATION
- SOIL BORING OR ABANDONED WELL LOCATION
- TEST PIT LOCATION
- PIEZOMETER / PACKER TEST BOREHOLE LOCATION
- SURVEY CONTROL POINT
- PROPOSED GAS TESTING PUNCH BAR STATION
- PROPOSED GAS DETECTOR
- PROPOSED GAS EXTRACTION WELL
- PROPOSED WELL NUMBER
- PROPOSED DEPTH OF WELL/LENGTH OF EXTRACTION PIPE
- PROPOSED RADIUS OF INFLUENCE
- PROPOSED CONDENSATE WELL
- GAS PIPE
- PROPOSED GAS MONITORING PROBE
- PROPOSED GAS PUNCH BAR
- GAS PUNCH BAR
- REMNANTS OF SHALLOW WEATHERED BEDROCK
- PROPOSED FORCE MAIN
- PROPOSED SPRING DRAIN
- WATER LEVEL ELEVATION ON 3/22/94
- EQUIPOTENTIAL LINE
- GROUND-WATER DIVIDE
- GROUND-WATER FLOW DIRECTION
- EXISTING LEACHATE COLLECTOR/CLEAN-OUT
- EXISTING MANHOLE/CATCH BASIN
- EXISTING PILE
- EXISTING WATER PIPE
- EXISTING SIGN
- EXISTING POLE POST
- EXISTING GUY WIRE
- EXISTING MAILBOX
- EXISTING LIGHT POLE

NOTES:
1. TOPOGRAPHY CONDUCTED BY M.A.N. MAPPING SERVICES, DATED 02/05/2021.

NOTE: THIS STAMP APPLIES ONLY TO FACILITY BOUNDARY ALTERATIONS MADE BY ARCADIS FOR ALTERATION NO. 6

STATE OF OHIO
ZACHARY A. CLARK
E-82377
REGISTERED PROFESSIONAL ENGINEER
2/18/21

SCALE: 1"=400'	
DRAWN BY: MPA	2/19/21
CHECKED BY: FMS	2/19/21
APPRV'D BY: ZAC	2/19/21
ALTERATION 6	2/19/21
REVISIONS	DATE

BOND ROAD SITE, INC.
11425 BOND ROAD
HARRISON, OHIO 45030

GAS WELLS & TESTING STATIONS

ARCADIS

CONTRACT NO. 30062111
DATE 02/19/21
DRAWING NO. 3B-0

G:\LFR\Projects\30062111 Bond Road Facility Boundary Alteration\Figures\Facility Boundary Alteration\Revised Rumpke Drawings\3B.dwg LAYOUT: 3B-0 SAVED: 2/01/2021 7:26 PM PLOTTED: 2/18/2021 6:01 PM BY: SPARER, FRANNIE

LEGEND

710	PROPOSED ELEVATION CONTOURS
	PROPOSED SURFACE WATERS
	LIMIT OF CONSTRUCTION/TOE OF SLOPE
	BENCH/ACCESS ROAD
	PROPOSED GROUND WATER CONTROL SYSTEM
E/T	PROPOSED UNDERGROUND ELECTRIC AND TELEPHONE
E	PROPOSED UNDERGROUND ELECTRIC
	LEACHATE FLOW DIRECTION
	PROPOSED LEACHATE COLLECTOR/CLEAN-OUT PIPE
	PROPOSED FORCE MAIN
	BOUNDARY BETWEEN LANDFILL COVER TYPES
	TRAFFIC ARROW
	SILT FENCE
	ROCK SILT-CHECK
	STRAW BALE SILT-CHECK
	FACILITY BOUNDARY
	MATCHLINE
	PROPOSED INCLEMENT WEATHER AREA
	PROPOSED STOCKPILE/BORROW AREA
800	EXISTING ELEVATION CONTOURS
	EXISTING VEGETATION/TREE LINE
	EXISTING ROAD
	FENCE
	BENCHMARK
	UTILITY POLE
LOW	LIMITS OF WASTE PLACEMENT
	STREAM
	LIMITS OF PEM WETLAND
	LIMITS OF POW WETLAND
	RIGHT OF WAY / EASEMENT
	BUILDING
	POND
E — E	ELECTRIC LINE
WL — WL	EXISTING WATER LINE
COM	TELEPHONE LINE
	300' OFFSET - EXISTING LIMITS OF WASTE
	ADJACENT PROPERTY LINES
54	PROPERTY OWNER (SEE DRAWING 2B-0 FOR PROPERTY OWNERS TABLE)
FO	EXISTING FIBER OPTIC CABLE
	EXISTING ROCK SILT CHECK
	EXISTING FORCE MAIN
OHE	OVERHEAD ELECTRIC
Io	BENCH MARK (CONCRETE MONUMENT WITH PLATE)
	LIMITS OF CLEARING AND GRUBBING
	SPECIAL PURPOSE WELL
	WELL OR PIEZOMETER SCHEDULED FOR ABANDONMENT
	PROPOSED MONITORING WELL LOCATION
	EXISTING MONITORING WELL LOCATION
	SOIL BORING OR ABANDONED WELL LOCATION
	TEST PIT LOCATION
	PIEZOMETER / PACKER TEST BOREHOLE LOCATION
2 817.95	SURVEY CONTROL POINT
	PROPOSED GAS TESTING PUNCH BAR STATION
	PROPOSED GAS DETECTOR
	PROPOSED GAS EXTRACTION WELL
GW-200	PROPOSED WELL NUMBER
30/20	PROPOSED DEPTH OF WELL/LENGTH OF EXTRACTION PIPE
R150	PROPOSED RADIUS OF INFLUENCE
	PROPOSED CONDENSATE WELL
GAS	GAS PIPE
GP-4	PROPOSED GAS MONITORING PROBE
208	PROPOSED GAS PUNCH BAR
1	GAS PUNCH BAR
	REMNANTS OF SHALLOW WEATHERED BEDROCK
	PROPOSED FORCE MAIN
	PROPOSED SPRING DRAIN
268.86	WATER LEVEL ELEVATION ON 3/22/94
150	EQUIPOTENTIAL LINE
	GROUND-WATER DIVIDE
	GROUND-WATER FLOW DIRECTION
	EXISTING LEACHATE COLLECTOR/CLEAN-OUT
	EXISTING MANHOLE/CATCH BASIN
	EXISTING PILE
	EXISTING WATER PIPE
	EXISTING SIGN
	EXISTING POLE POST
	EXISTING GUY WIRE
	EXISTING MAILBOX
	EXISTING LIGHT POLE

NOTES:
1. TOPOGRAPHY CONDUCTED BY M.A.N. MAPPING SERVICES, DATED 02/05/2021.

STATE OF OHIO
ZACHARY A. CLARK
E-82377
REGISTERED
PROFESSIONAL ENGINEER
2/18/21

SCALE: 1"=200'	
DRAWN BY: MPA	2/19/21
CHECKED BY: FMS	2/19/21
APPRV'D BY: ZAC	2/19/21
ALTERATION 6	2/19/21
REVISIONS	DATE

BOND ROAD SITE, INC.
11425 BOND ROAD
HARRISON, OHIO 45030

GAS WELLS & TESTING STATIONS

ARCADIS

CONTRACT NO. 30062111
DATE 02/19/21
DRAWING NO. 3B-I

LEGEND

- PROPOSED ELEVATION CONTOURS
- PROPOSED SURFACE WATERS
- LIMIT OF CONSTRUCTION/TOE OF SLOPE
- BENCH/ACCESS ROAD
- PROPOSED GROUND WATER CONTROL SYSTEM
- PROPOSED UNDERGROUND ELECTRIC AND TELEPHONE
- PROPOSED UNDERGROUND ELECTRIC
- LEACHATE FLOW DIRECTION
- PROPOSED LEACHATE COLLECTOR/CLEAN-OUT PIPE
- PROPOSED FORCE MAIN
- BOUNDARY BETWEEN LANDFILL COVER TYPES
- TRAFFIC ARROW
- SILT FENCE
- ROCK SILT-CHECK
- STRAW BALE SILT-CHECK
- FACILITY BOUNDARY
- MATCHLINE
- PROPOSED INCLEMENT WEATHER AREA
- PROPOSED STOCKPILE/BORROW AREA
- EXISTING ELEVATION CONTOURS
- EXISTING VEGETATION/TREE LINE
- EXISTING ROAD
- FENCE
- BENCHMARK
- UTILITY POLE
- LIMITS OF WASTE PLACEMENT
- STREAM
- LIMITS OF PEM WETLAND
- LIMITS OF POW WETLAND
- RIGHT OF WAY / EASEMENT
- BUILDING
- POND
- ELECTRIC LINE
- EXISTING WATER LINE
- TELEPHONE LINE
- 300' OFFSET – EXISTING LIMITS OF WASTE
- ADJACENT PROPERTY LINES
- 54 PROPERTY OWNER (SEE DRAWING 2B-0 FOR PROPERTY OWNERS TABLE)
- EXISTING FIBER OPTIC CABLE
- EXISTING ROCK SILT CHECK
- EXISTING FORCE MAIN
- OVERHEAD ELECTRIC
- BENCH MARK (CONCRETE MONUMENT WITH PLATE)

- LIMITS OF CLEARING AND GRUBBING
- SPECIAL PURPOSE WELL
- WELL OR PIEZOMETER SCHEDULED FOR ABANDONMENT
- PROPOSED MONITORING WELL LOCATION
- EXISTING MONITORING WELL LOCATION
- SOIL BORING OR ABANDONED WELL LOCATION
- TEST PIT LOCATION
- PIEZOMETER / PACKER TEST BOREHOLE LOCATION
- SURVEY CONTROL POINT
- PROPOSED GAS TESTING PUNCH BAR STATION
- PROPOSED GAS DETECTOR
- PROPOSED GAS EXTRACTION WELL
- PROPOSED WELL NUMBER
- PROPOSED DEPTH OF WELL/LENGTH OF EXTRACTION PIPE
- PROPOSED RADIUS OF INFLUENCE
- PROPOSED CONDENSATE WELL
- GAS PIPE
- PROPOSED GAS MONITORING PROBE
- PROPOSED GAS PUNCH BAR
- GAS PUNCH BAR
- REMNANTS OF SHALLOW WEATHERED BEDROCK
- PROPOSED FORCE MAIN
- PROPOSED SPRING DRAIN
- WATER LEVEL ELEVATION ON 3/22/94
- EQUIPOTENTIAL LINE
- GROUND-WATER DIVIDE
- GROUND-WATER FLOW DIRECTION
- EXISTING LEACHATE COLLECTOR/CLEAN-OUT
- EXISTING MANHOLE/CATCH BASIN

- EXISTING PILE
- EXISTING WATER PIPE
- EXISTING SIGN
- EXISTING POLE POST
- EXISTING GUY WIRE
- EXISTING MAILBOX
- EXISTING LIGHT POLE

200 0 200 400
HORIZONTAL SCALE FEET

NOTES:
1. TOPOGRAPHY CONDUCTED BY M.A.N. MAPPING SERVICES, DATED 02/05/2021.

NOTE: THIS STAMP APPLIES ONLY TO FACILITY BOUNDARY ALTERATIONS MADE BY ARCADIS FOR ALTERATION NO. 6

STATE OF OHIO ZACHARY A. CLARK E-82377 REGISTERED PROFESSIONAL ENGINEER 2/18/21

SCALE: 1"=200'	
DRAWN BY: MPA	2/19/21
CHECKED BY: FMS	2/19/21
APPRV'D BY: ZAC	2/19/21
ALTERATION 6	2/19/21
REVISIONS	DATE

BOND ROAD SITE, INC.
11425 BOND ROAD
HARRISON, OHIO 45030

GAS WELLS & TESTING STATIONS

ARCADIS

CONTRACT NO. 30062111
DATE 02/19/21
DRAWING NO. 3B-2

G:\LFR\Projects\30062111 Bond Road Facility Boundary Alteration\Figures\Facility Boundary Alteration\Revised Rumpke Drawings\3B.dwg LAYOUT: 3B-2 SAVED: 2/01/2021 7:26 PM PLOTTED: 2/18/2021 6:01 PM BY: SPARER, FRANNIE

LEGEND

- PROPOSED ELEVATION CONTOURS
- PROPOSED SURFACE WATERS
- LIMIT OF CONSTRUCTION/TOE OF SLOPE
- BENCH/ACCESS ROAD
- PROPOSED GROUND WATER CONTROL SYSTEM
- PROPOSED UNDERGROUND ELECTRIC AND TELEPHONE
- PROPOSED UNDERGROUND ELECTRIC
- LEACHATE FLOW DIRECTION
- PROPOSED LEACHATE COLLECTOR/CLEAN-OUT PIPE
- PROPOSED FORCE MAIN
- BOUNDARY BETWEEN LANDFILL COVER TYPES
- TRAFFIC ARROW
- SILT FENCE
- ROCK SILT-CHECK
- STRAW BALE SILT-CHECK
- FACILITY BOUNDARY
- MATCHLINE
- PROPOSED INCLEMENT WEATHER AREA
- PROPOSED STOCKPILE/BORROW AREA
- EXISTING ELEVATION CONTOURS
- EXISTING VEGETATION/TREE LINE
- EXISTING ROAD
- FENCE
- BENCHMARK
- UTILITY POLE
- LIMITS OF WASTE PLACEMENT
- STREAM
- LIMITS OF PEM WETLAND
- LIMITS OF POW WETLAND
- RIGHT OF WAY / EASEMENT
- BUILDING
- POND
- ELECTRIC LINE
- EXISTING WATER LINE
- TELEPHONE LINE
- 300' OFFSET – EXISTING LIMITS OF WASTE
- ADJACENT PROPERTY LINES
- PROPERTY OWNER (SEE DRAWING 2B-0 FOR PROPERTY OWNERS TABLE)
- EXISTING FIBER OPTIC CABLE
- EXISTING ROCK SILT CHECK
- EXISTING FORCE MAIN
- OVERHEAD ELECTRIC
- BENCH MARK (CONCRETE MONUMENT WITH PLATE)
- LIMITS OF CLEARING AND GRUBBING
- SPECIAL PURPOSE WELL
- WELL OR PIEZOMETER SCHEDULED FOR ABANDONMENT
- PROPOSED MONITORING WELL LOCATION
- EXISTING MONITORING WELL LOCATION
- SOIL BORING OR ABANDONED WELL LOCATION
- TEST PIT LOCATION
- PIEZOMETER / PACKER TEST BOREHOLE LOCATION
- SURVEY CONTROL POINT
- PROPOSED GAS TESTING PUNCH BAR STATION
- PROPOSED GAS DETECTOR
- PROPOSED GAS EXTRACTION WELL
- PROPOSED WELL NUMBER
- PROPOSED DEPTH OF WELL/LENGTH OF EXTRACTION PIPE
- PROPOSED RADIUS OF INFLUENCE
- PROPOSED CONDENSATE WELL
- GAS PIPE
- PROPOSED GAS MONITORING PROBE
- PROPOSED GAS PUNCH BAR
- GAS PUNCH BAR
- REMNANTS OF SHALLOW WEATHERED BEDROCK
- PROPOSED FORCE MAIN
- PROPOSED SPRING DRAIN
- WATER LEVEL ELEVATION ON 3/22/94
- EQUIPOTENTIAL LINE
- GROUND-WATER DIVIDE
- GROUND-WATER FLOW DIRECTION
- EXISTING LEACHATE COLLECTOR/CLEAN-OUT
- EXISTING MANHOLE/CATCH BASIN
- EXISTING PILE
- EXISTING WATER PIPE
- EXISTING SIGN
- EXISTING POLE POST
- EXISTING GUY WIRE
- EXISTING MAILBOX
- EXISTING LIGHT POLE

NOTE:
1. TOPOGRAPHY CONDUCTED BY M.A.N. MAPPING SERVICES, DATED 02/05/2021.

NOTE: THIS STAMP APPLIES ONLY TO FACILITY BOUNDARY ALTERATIONS MADE BY ARCADIS FOR ALTERATION NO. 6

STATE OF OHIO
ZACHARY A. CLARK
E-82377
REGISTERED PROFESSIONAL ENGINEER
2/18/21

SCALE: 1"=400'	
DRAWN BY: MPA	2/19/21
CHECKED BY: FMS	2/19/21
APPRV'D BY: ZAC	2/19/21
ALTERATION 6	2/19/21
GAS TESTING	1/24/96
REVISE SHEET	8/10/95
REVISIONS	DATE

BOND ROAD SITE, INC.
11425 BOND ROAD
HARRISON, OHIO 45030

SOIL BORINGS & MONITORING WELLS

ARCADIS

CONTRACT NO. 30062111
DATE 02/19/21
DRAWING NO. 3C-0

G:\LFR\Projects\30062111 Bond Road Facility Boundary Alteration\Figures\Facility Boundary Alteration\Revised Rumpke Drawings\3C.dwg LAYOUT: 3C-0 SAVED: 2/01/2021 7:24 PM PLOTTED: 2/18/2021 6:03 PM BY: SPARER, FRANNIE

LEGEND

710	PROPOSED ELEVATION CONTOURS
	PROPOSED SURFACE WATERS
	LIMIT OF CONSTRUCTION/TOE OF SLOPE
	BENCH/ACCESS ROAD
	PROPOSED GROUND WATER CONTROL SYSTEM
E/T	PROPOSED UNDERGROUND ELECTRIC AND TELEPHONE
E	PROPOSED UNDERGROUND ELECTRIC
	LEACHATE FLOW DIRECTION
	PROPOSED LEACHATE COLLECTOR/CLEAN-OUT PIPE
	PROPOSED FORCE MAIN
	BOUNDARY BETWEEN LANDFILL COVER TYPES
	TRAFFIC ARROW
	SILT FENCE
	ROCK SILT-CHECK
	STRAW BALE SILT-CHECK
	FACILITY BOUNDARY
	MATCHLINE
	PROPOSED INCLEMENT WEATHER AREA
	PROPOSED STOCKPILE/BORROW AREA
800	EXISTING ELEVATION CONTOURS
	EXISTING VEGETATION/TREE LINE
	EXISTING ROAD
	FENCE
	BENCHMARK
	UTILITY POLE
LOW	LIMITS OF WASTE PLACEMENT
	STREAM
	LIMITS OF PEM WETLAND
	LIMITS OF POW WETLAND
	RIGHT OF WAY / EASEMENT
	BUILDING
	POND
E	ELECTRIC LINE
WL	EXISTING WATER LINE
COM	TELEPHONE LINE
	300' OFFSET – EXISTING LIMITS OF WASTE
	ADJACENT PROPERTY LINES
54	PROPERTY OWNER (SEE DRAWING 2B-0 FOR PROPERTY OWNERS TABLE)
FO	EXISTING FIBER OPTIC CABLE
	EXISTING ROCK SILT CHECK
	EXISTING FORCE MAIN
OHE	OVERHEAD ELECTRIC
Io	BENCH MARK (CONCRETE MONUMENT WITH PLATE)
	LIMITS OF CLEARING AND GRUBBING
	SPECIAL PURPOSE WELL
	WELL OR PIEZOMETER SCHEDULED FOR ABANDONMENT
	PROPOSED MONITORING WELL LOCATION
	EXISTING MONITORING WELL LOCATION
	SOIL BORING OR ABANDONED WELL LOCATION
	TEST PIT LOCATION
	PIEZOMETER / PACKER TEST BOREHOLE LOCATION
2 817.95	SURVEY CONTROL POINT
	PROPOSED GAS TESTING PUNCH BAR STATION
	PROPOSED GAS DETECTOR
	PROPOSED GAS EXTRACTION WELL
GW-200	PROPOSED WELL NUMBER
30/20	PROPOSED DEPTH OF WELL/LENGTH OF EXTRACTION PIPE
R150	PROPOSED RADIUS OF INFLUENCE
	PROPOSED CONDENSATE WELL
GAS	GAS PIPE
GP-4	PROPOSED GAS MONITORING PROBE
208	PROPOSED GAS PUNCH BAR
1	GAS PUNCH BAR
	REMNANTS OF SHALLOW WEATHERED BEDROCK
	PROPOSED FORCE MAIN
	PROPOSED SPRING DRAIN
268.86	WATER LEVEL ELEVATION ON 3/22/94
150	EQUIPOTENTIAL LINE
	GROUND-WATER DIVIDE
	GROUND-WATER FLOW DIRECTION
	EXISTING LEACHATE COLLECTOR/CLEAN-OUT
	EXISTING MANHOLE/CATCH BASIN
	EXISTING PILE
	EXISTING WATER PIPE
	EXISTING SIGN
	EXISTING POLE POST
	EXISTING GUY WIRE
	EXISTING MAILBOX
	EXISTING LIGHT POLE

NOTE:
1. TOPOGRAPHY CONDUCTED BY M.A.N. MAPPING SERVICES, DATED 02/05/2021.

NOTE: THIS STAMP APPLIES ONLY TO FACILITY BOUNDARY ALTERATIONS MADE BY ARCADIS FOR ALTERATION NO. 6

STATE OF OHIO ZACHARY A. CLARK E-82377 REGISTERED PROFESSIONAL ENGINEER
2/18/21

SCALE: 1"=200'	
DRAWN BY: MPA	2/19/21
CHECKED BY: FMS	2/19/21
APPRV'D BY: ZAC	2/19/21
ALTERATION 6	2/19/21
GAS TESTING	1/24/96
REVISE SHEET	8/10/95
REVISIONS	DATE

BOND ROAD SITE, INC.
11425 BOND ROAD
HARRISON, OHIO 45030

SOIL BORINGS & MONITORING WELLS

ARCADIS

CONTRACT NO. 30062111
DATE 02/19/21
DRAWING NO. 3C-1

G:\LFR\Projects\30062111 Bond Road Facility Boundary Alteration\Revised Rumpke Drawings\3C.dwg LAYOUT: 3C-1 SAVED: 2/01/2021 7:24 PM PLOTTED: 2/18/2021 6:03 PM BY: SPARER, FRANNIE

LEGEND

- PROPOSED ELEVATION CONTOURS
- PROPOSED SURFACE WATERS
- LIMIT OF CONSTRUCTION/TOE OF SLOPE
- BENCH/ACCESS ROAD
- PROPOSED GROUND WATER CONTROL SYSTEM
- PROPOSED UNDERGROUND ELECTRIC AND TELEPHONE
- PROPOSED UNDERGROUND ELECTRIC
- LEACHATE FLOW DIRECTION
- PROPOSED LEACHATE COLLECTOR/CLEAN-OUT PIPE
- PROPOSED FORCE MAIN
- BOUNDARY BETWEEN LANDFILL COVER TYPES
- TRAFFIC ARROW
- SILT FENCE
- ROCK SILT-CHECK
- STRAW BALE SILT-CHECK
- FACILITY BOUNDARY
- MATCHLINE
- PROPOSED INCLEMENT WEATHER AREA
- PROPOSED STOCKPILE/BORROW AREA
- EXISTING ELEVATION CONTOURS
- EXISTING VEGETATION/TREE LINE
- EXISTING ROAD
- FENCE
- BENCHMARK
- UTILITY POLE
- LOW — LIMITS OF WASTE PLACEMENT
- STREAM
- LIMITS OF PEM WETLAND
- LIMITS OF POW WETLAND
- RIGHT OF WAY / EASEMENT
- BUILDING
- POND
- E — ELECTRIC LINE
- WL — EXISTING WATER LINE
- COM — TELEPHONE LINE
- 300' OFFSET – EXISTING LIMITS OF WASTE
- ADJACENT PROPERTY LINES
- 54 — PROPERTY OWNER (SEE DRAWING 2B-0 FOR PROPERTY OWNERS TABLE)
- FO — EXISTING FIBER OPTIC CABLE
- EXISTING ROCK SILT CHECK
- EXISTING FORCE MAIN
- OHE — OVERHEAD ELECTRIC
- BENCH MARK (CONCRETE MONUMENT WITH PLATE)
- LIMITS OF CLEARING AND GRUBBING
- SPECIAL PURPOSE WELL
- WELL OR PIEZOMETER SCHEDULED FOR ABANDONMENT
- PROPOSED MONITORING WELL LOCATION
- EXISTING MONITORING WELL LOCATION
- SOIL BORING OR ABANDONED WELL LOCATION
- TEST PIT LOCATION
- PIEZOMETER / PACKER TEST BOREHOLE LOCATION
- 2 817.95 — SURVEY CONTROL POINT
- PROPOSED GAS TESTING PUNCH BAR STATION
- PROPOSED GAS DETECTOR
- PROPOSED GAS EXTRACTION WELL
- PROPOSED WELL NUMBER
- PROPOSED DEPTH OF WELL/LENGTH OF EXTRACTION PIPE
- PROPOSED RADIUS OF INFLUENCE
- PROPOSED CONDENSATE WELL
- GAS — GAS PIPE
- GP-4 — PROPOSED GAS MONITORING PROBE
- PROPOSED GAS PUNCH BAR
- GAS PUNCH BAR
- REMNANTS OF SHALLOW WEATHERED BEDROCK
- PROPOSED FORCE MAIN
- PROPOSED SPRING DRAIN
- 268.86 — WATER LEVEL ELEVATION ON 3/22/94
- 150 — EQUIPOTENTIAL LINE
- GROUND-WATER DIVIDE
- GROUND-WATER FLOW DIRECTION
- EXISTING LEACHATE COLLECTOR/CLEAN-OUT
- EXISTING MANHOLE/CATCH BASIN
- EXISTING PILE
- EXISTING WATER PIPE
- EXISTING SIGN
- EXISTING POLE POST
- EXISTING GUY WIRE
- EXISTING MAILBOX
- EXISTING LIGHT POLE

HORIZONTAL SCALE 200 0 200 400 FEET

NOTES:

1. TOPOGRAPHY CONDUCTED BY M.A.N. MAPPING SERVICES, DATED 02/05/2021.

NOTE: THIS STAMP APPLIES ONLY TO FACILITY BOUNDARY ALTERATIONS MADE BY ARCADIS FOR ALTERATION NO. 6

STATE OF OHIO ZACHARY A. CLARK E-82377 REGISTERED PROFESSIONAL ENGINEER 2/18/21

SCALE: 1"=200'	
DRAWN BY: MPA	2/19/21
CHECKED BY: FMS	2/19/21
APPRV'D BY: ZAC	2/19/21
ALTERATION 6	2/19/21
GAS TESTING	1/24/96
REVISE SHEET	8/10/95
REVISIONS	DATE

BOND ROAD SITE, INC.
11425 BOND ROAD
HARRISON, OHIO 45030

SOIL BORINGS & MONITORING WELLS

ARCADIS

CONTRACT NO. 30062111
DATE 02/19/21
DRAWING NO. 3C-2

G:\LFR\Projects\30062111 Bond Road Facility Boundary Alteration\Figures\Facility Boundary Alteration\Revised Rumpke Drawings\3C.dwg LAYOUT: 3C-2 SAVED: 2/01/2021 7:24 PM PLOTTED: 2/18/2021 6:04 PM BY: SPARER, FRANNIE

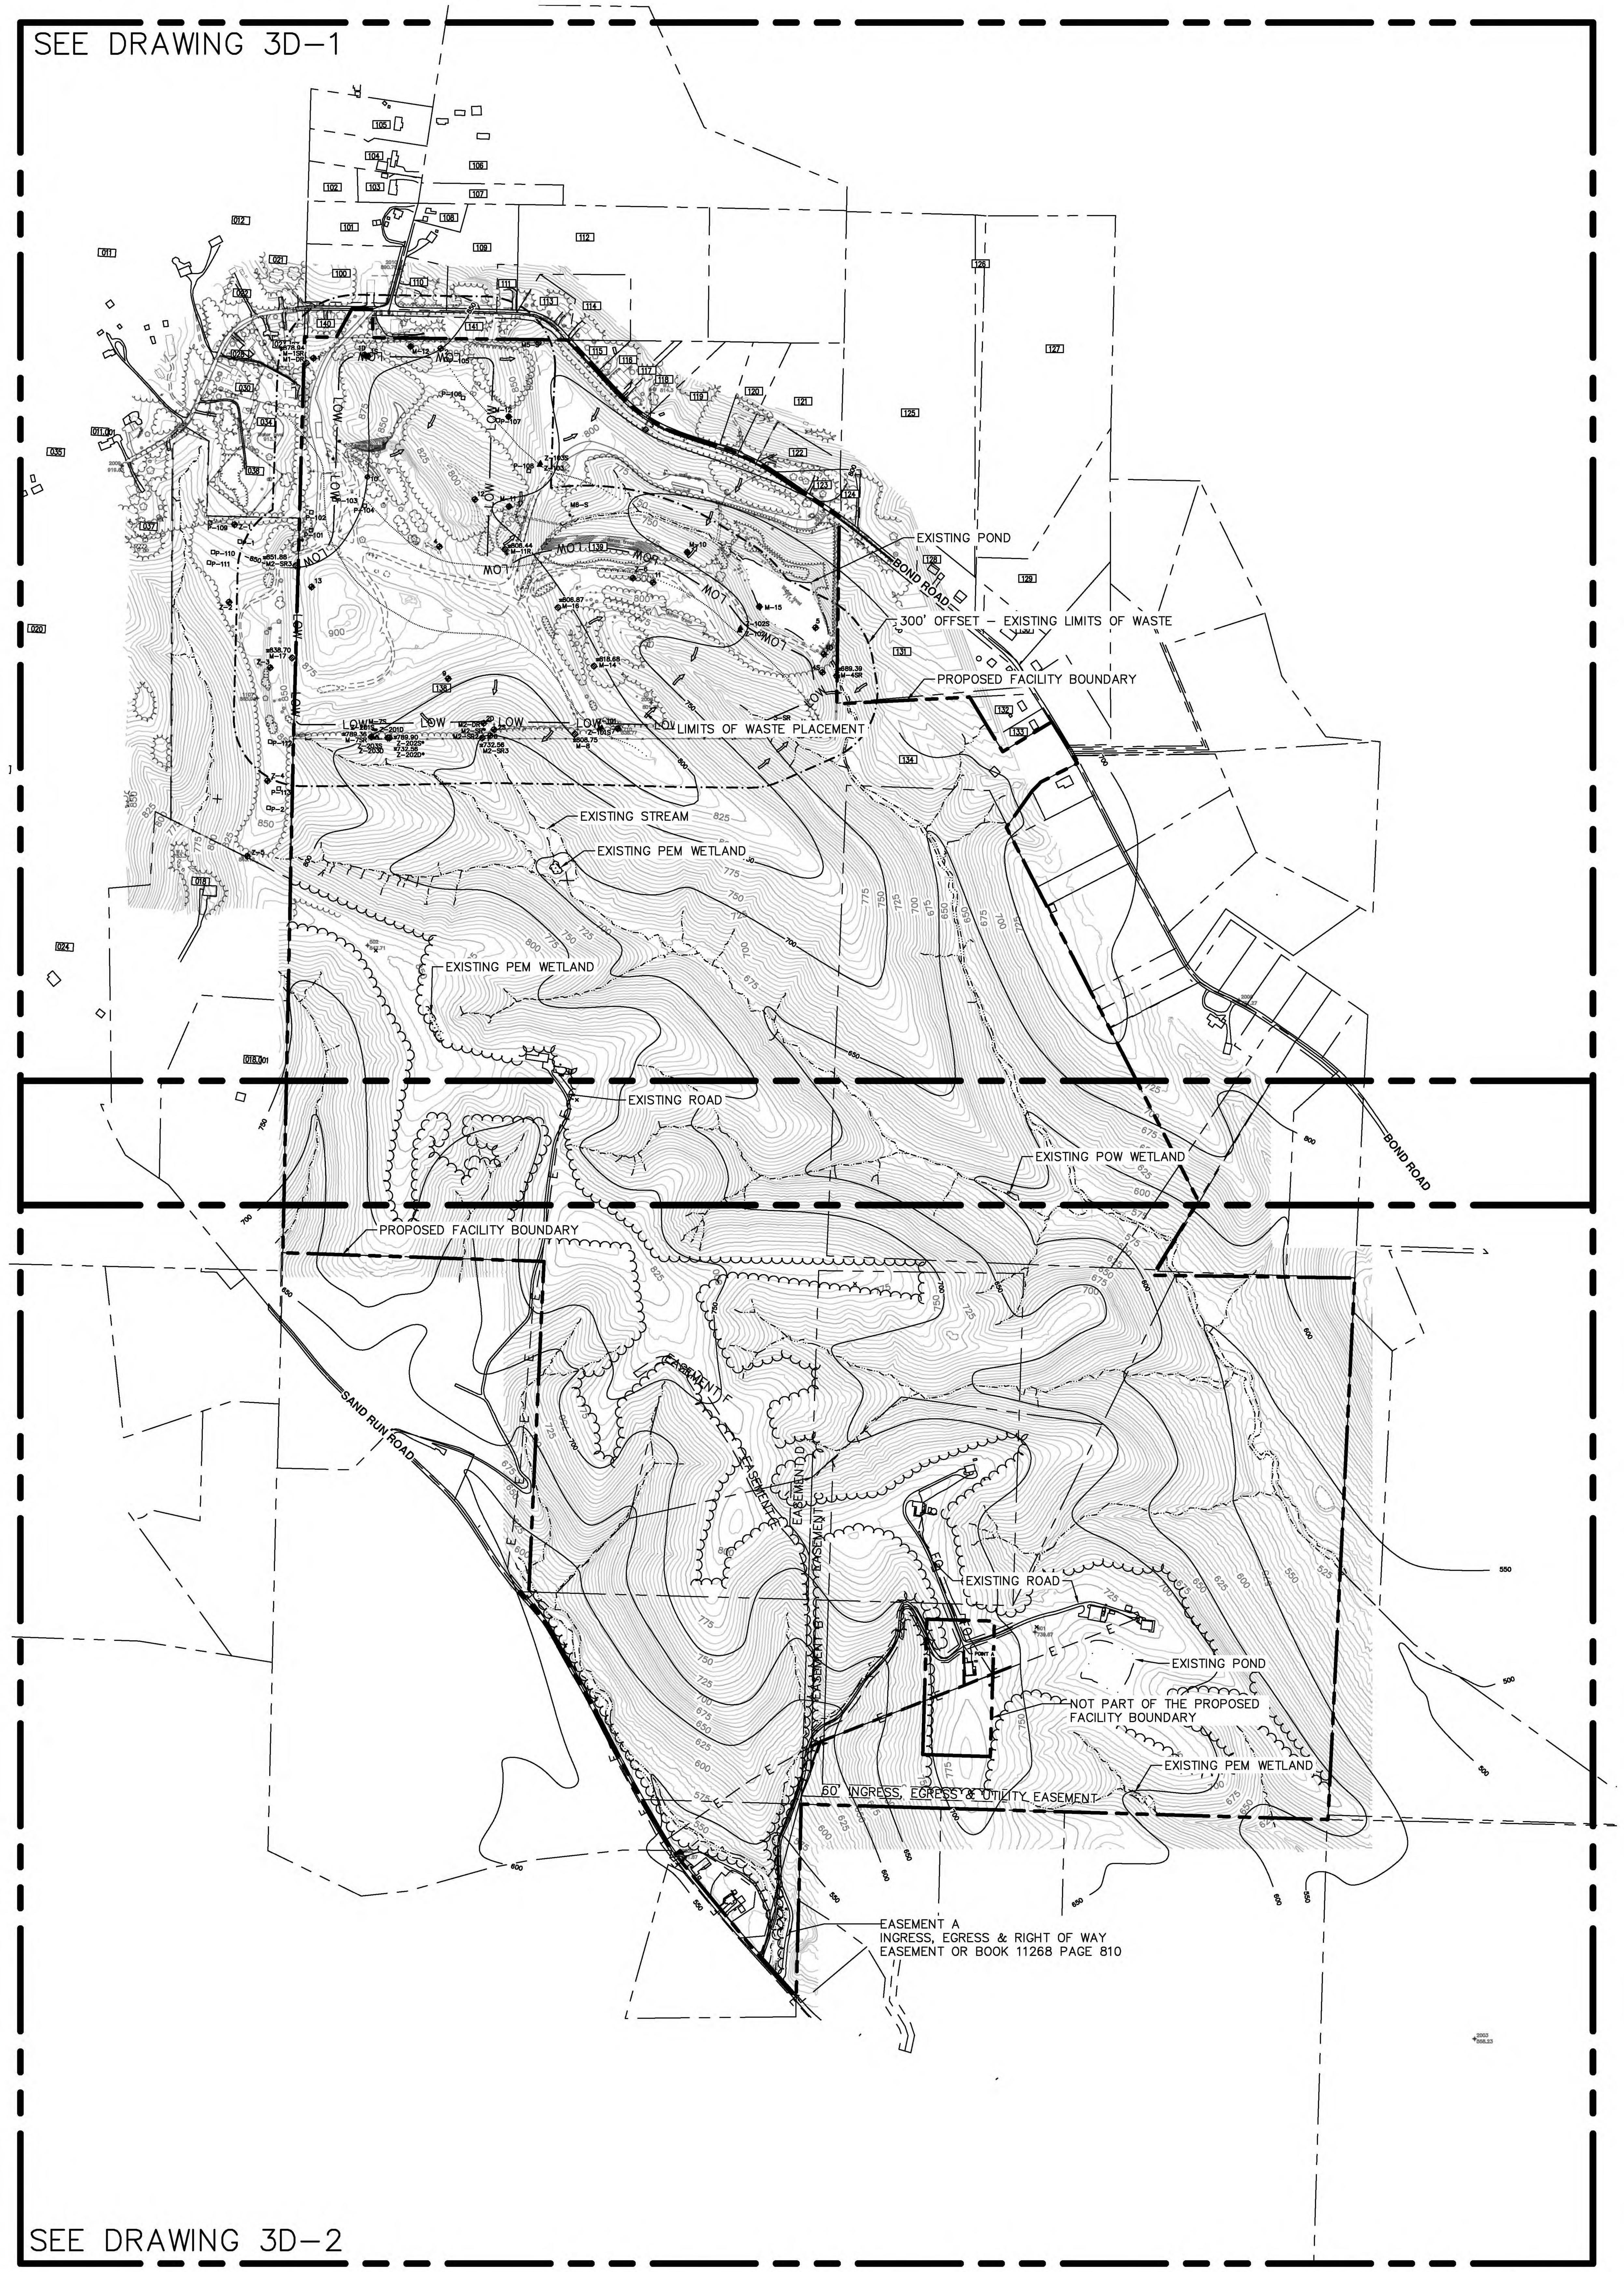

400 0 400 800
HORIZONTAL SCALE FEET

LEGEND

- PROPOSED ELEVATION CONTOURS
- PROPOSED SURFACE WATERS
- LIMIT OF CONSTRUCTION/TOE OF SLOPE
- BENCH/ACCESS ROAD
- PROPOSED GROUND WATER CONTROL SYSTEM
- PROPOSED UNDERGROUND ELECTRIC AND TELEPHONE
- PROPOSED UNDERGROUND ELECTRIC
- LEACHATE FLOW DIRECTION
- PROPOSED LEACHATE COLLECTOR/CLEAN-OUT PIPE
- PROPOSED FORCE MAIN
- BOUNDARY BETWEEN LANDFILL COVER TYPES
- TRAFFIC ARROW
- SILT FENCE
- ROCK SILT-CHECK
- STRAW BALE SILT-CHECK
- FACILITY BOUNDARY
- MATCHLINE
- PROPOSED INCLEMENT WEATHER AREA
- PROPOSED STOCKPILE/BORROW AREA
- EXISTING ELEVATION CONTOURS
- EXISTING VEGETATION/TREE LINE
- EXISTING ROAD
- FENCE
- BENCHMARK
- UTILITY POLE
- LIMITS OF WASTE PLACEMENT
- STREAM
- LIMITS OF PEM WETLAND
- LIMITS OF POW WETLAND
- RIGHT OF WAY / EASEMENT
- BUILDING
- POND
- ELECTRIC LINE
- EXISTING WATER LINE
- TELEPHONE LINE
- 300' OFFSET – EXISTING LIMITS OF WASTE
- ADJACENT PROPERTY LINES
- PROPERTY OWNER (SEE DRAWING 2B-0 FOR PROPERTY OWNERS TABLE)
- EXISTING FIBER OPTIC CABLE
- EXISTING ROCK SILT CHECK
- EXISTING FORCE MAIN
- OVERHEAD ELECTRIC
- BENCH MARK (CONCRETE MONUMENT WITH PLATE)
- LIMITS OF CLEARING AND GRUBBING
- SPECIAL PURPOSE WELL
- WELL OR PIEZOMETER SCHEDULED FOR ABANDONMENT
- PROPOSED MONITORING WELL LOCATION
- EXISTING MONITORING WELL LOCATION
- SOIL BORING OR ABANDONED WELL LOCATION
- TEST PIT LOCATION
- PIEZOMETER / PACKER TEST BOREHOLE LOCATION
- SURVEY CONTROL POINT
- PROPOSED GAS TESTING PUNCH BAR STATION
- PROPOSED GAS DETECTOR
- PROPOSED GAS EXTRACTION WELL
- PROPOSED WELL NUMBER
- PROPOSED DEPTH OF WELL/LENGTH OF EXTRACTION PIPE
- PROPOSED RADIUS OF INFLUENCE
- PROPOSED CONDENSATE WELL
- GAS PIPE
- PROPOSED GAS MONITORING PROBE
- PROPOSED GAS PUNCH BAR
- GAS PUNCH BAR
- REMNANTS OF SHALLOW WEATHERED BEDROCK
- PROPOSED FORCE MAIN
- PROPOSED SPRING DRAIN
- WATER LEVEL ELEVATION ON 3/22/94
- EQUIPOTENTIAL LINE
- GROUND-WATER DIVIDE
- GROUND-WATER FLOW DIRECTION
- EXISTING LEACHATE COLLECTOR/CLEAN-OUT
- EXISTING MANHOLE/CATCH BASIN
- EXISTING PILE
- EXISTING WATER PIPE
- EXISTING SIGN
- EXISTING POLE POST
- EXISTING GUY WIRE
- EXISTING MAILBOX
- EXISTING LIGHT POLE

NOTES:

1. TOPOGRAPHY CONDUCTED BY M.A.N. MAPPING SERVICES, DATED 02/05/2021.
2. APPROXIMATE GROUNDWATER ELEVATIONS WERE INTERPRETED BY EAGON AND ASSOCIATES INC. TO PROVIDE THIS POTENTIOMETRIC SURFACE ON 02/04/2021.

NOTE: THIS STAMP APPLIES ONLY TO FACILITY BOUNDARY ALTERATIONS MADE BY ARCADIS FOR ALTERATION NO. 6

STATE OF OHIO
ZACHARY A. CLARK
E-82377
REGISTERED
PROFESSIONAL ENGINEER
2/18/21

SCALE: 1"=400'	
DRAWN BY: MPA	2/19/21
CHECKED BY: FMS	2/19/21
APPRV'D BY: ZAC	2/19/21
ALTERATION 6	2/19/21
GAS TESTING	1/24/96
REVISE SHEET	8/10/95
REVISIONS	DATE

BOND ROAD SITE, INC.
11425 BOND ROAD
HARRISON, OHIO 45030

POTENTIOMETRIC SURFACE
SHALLOW BEDROCK
3/22/94

ARCADIS

CONTRACT NO. 30062111
DATE 02/19/21
DRAWING NO. 3D-0

LEGEND

- PROPOSED ELEVATION CONTOURS
- PROPOSED SURFACE WATERS
- LIMIT OF CONSTRUCTION/TOE OF SLOPE
- BENCH/ACCESS ROAD
- PROPOSED GROUND WATER CONTROL SYSTEM
- PROPOSED UNDERGROUND ELECTRIC AND TELEPHONE
- PROPOSED UNDERGROUND ELECTRIC
- LEACHATE FLOW DIRECTION
- PROPOSED LEACHATE COLLECTOR/CLEAN-OUT PIPE
- PROPOSED FORCE MAIN
- BOUNDARY BETWEEN LANDFILL COVER TYPES
- TRAFFIC ARROW
- SILT FENCE
- ROCK SILT-CHECK
- STRAW BALE SILT-CHECK
- FACILITY BOUNDARY
- MATCHLINE
- PROPOSED INCLEMENT WEATHER AREA
- PROPOSED STOCKPILE/BORROW AREA
- EXISTING ELEVATION CONTOURS
- EXISTING VEGETATION/TREE LINE
- EXISTING ROAD
- FENCE
- BENCHMARK
- UTILITY POLE
- LIMITS OF WASTE PLACEMENT
- STREAM
- LIMITS OF PEM WETLAND
- LIMITS OF POW WETLAND
- RIGHT OF WAY / EASEMENT
- BUILDING
- POND
- ELECTRIC LINE
- EXISTING WATER LINE
- TELEPHONE LINE
- 300' OFFSET – EXISTING LIMITS OF WASTE
- ADJACENT PROPERTY LINES
- 54 PROPERTY OWNER (SEE DRAWING 2B-0 FOR PROPERTY OWNERS TABLE)
- EXISTING FIBER OPTIC CABLE
- EXISTING ROCK SILT CHECK
- EXISTING FORCE MAIN
- OVERHEAD ELECTRIC
- BENCH MARK (CONCRETE MONUMENT WITH PLATE)
- LIMITS OF CLEARING AND GRUBBING
- SPECIAL PURPOSE WELL
- WELL OR PIEZOMETER SCHEDULED FOR ABANDONMENT
- PROPOSED MONITORING WELL LOCATION
- EXISTING MONITORING WELL LOCATION
- SOIL BORING OR ABANDONED WELL LOCATION
- TEST PIT LOCATION
- PIEZOMETER / PACKER TEST BOREHOLE LOCATION
- SURVEY CONTROL POINT
- PROPOSED GAS TESTING PUNCH BAR STATION
- PROPOSED GAS DETECTOR
- PROPOSED GAS EXTRACTION WELL
- PROPOSED WELL NUMBER
- PROPOSED DEPTH OF WELL/LENGTH OF EXTRACTION PIPE
- PROPOSED RADIUS OF INFLUENCE
- PROPOSED CONDENSATE WELL
- GAS PIPE
- GP-4 PROPOSED GAS MONITORING PROBE
- PROPOSED GAS PUNCH BAR
- GAS PUNCH BAR
- REMNANTS OF SHALLOW WEATHERED BEDROCK
- PROPOSED FORCE MAIN
- PROPOSED SPRING DRAIN
- ¤268.86 WATER LEVEL ELEVATION ON 3/22/94
- 150 EQUIPOTENTIAL LINE
- GROUND-WATER DIVIDE
- GROUND-WATER FLOW DIRECTION
- EXISTING LEACHATE COLLECTOR/CLEAN-OUT
- EXISTING MANHOLE/CATCH BASIN
- EXISTING PILE
- EXISTING WATER PIPE
- EXISTING SIGN
- EXISTING POLE POST
- EXISTING GUY WIRE
- EXISTING MAILBOX
- EXISTING LIGHT POLE

NOTES:

1. TOPOGRAPHY CONDUCTED BY M.A.N. MAPPING SERVICES, DATED 02/05/2021.
2. APPROXIMATE GROUNDWATER ELEVATIONS WERE INTERPRETED BY EAGON AND ASSOCIATES INC. TO PROVIDE THIS POTENTIOMETRIC SURFACE ON 02/04/2021.

NOTE: THIS STAMP APPLIES ONLY TO FACILITY BOUNDARY ALTERATIONS MADE BY ARCADIS FOR ALTERATION NO. 6

STATE OF OHIO
ZACHARY A. CLARK
E-82377
REGISTERED PROFESSIONAL ENGINEER
2/18/21

SCALE: 1"=200'	
DRAWN BY: MPA	2/19/21
CHECKED BY: FMS	2/19/21
APPRV'D BY: ZAC	2/19/21
ALTERATION 6	2/19/21
GAS TESTING	1/24/96
REVISE SHEET	8/10/95
REVISIONS	DATE

BOND ROAD SITE, INC.
11425 BOND ROAD
HARRISON, OHIO 45030

POTENTIOMETRIC SURFACE
SHALLOW BEDROCK
3/22/94

ARCADIS

CONTRACT NO. 30062111
DATE 02/19/21
DRAWING NO. 3D-1

G:\LFR\Projects\30062111 Bond Road Facility Boundary Alteration\Revised Rumpke Drawings\3D.dwg LAYOUT: 3D-1 SAVED: 2/01/2021 7:21 PM PLOTTED: 2/18/2021 6:07 PM BY: SPARER, FRANNIE

LEGEND

710	PROPOSED ELEVATION CONTOURS
	PROPOSED SURFACE WATERS
	LIMIT OF CONSTRUCTION/TOE OF SLOPE
	BENCH/ACCESS ROAD
	PROPOSED GROUND WATER CONTROL SYSTEM
E/T	PROPOSED UNDERGROUND ELECTRIC AND TELEPHONE
E	PROPOSED UNDERGROUND ELECTRIC
	LEACHATE FLOW DIRECTION
	PROPOSED LEACHATE COLLECTOR/CLEAN-OUT PIPE
	PROPOSED FORCE MAIN
	BOUNDARY BETWEEN LANDFILL COVER TYPES
	TRAFFIC ARROW
	SILT FENCE
	ROCK SILT-CHECK
	STRAW BALE SILT-CHECK
	FACILITY BOUNDARY
	MATCHLINE
	PROPOSED INCLEMENT WEATHER AREA
	PROPOSED STOCKPILE/BORROW AREA
800	EXISTING ELEVATION CONTOURS
	EXISTING VEGETATION/TREE LINE
	EXISTING ROAD
	FENCE
	BENCHMARK
	UTILITY POLE
LOW	LIMITS OF WASTE PLACEMENT
	STREAM
	LIMITS OF PEM WETLAND
	LIMITS OF POW WETLAND
	RIGHT OF WAY / EASEMENT
	BUILDING
	POND
E — E	ELECTRIC LINE
WL — WL	EXISTING WATER LINE
COM	TELEPHONE LINE
	300' OFFSET – EXISTING LIMITS OF WASTE
	ADJACENT PROPERTY LINES
54	PROPERTY OWNER (SEE DRAWING 2B-0 FOR PROPERTY OWNERS TABLE)
FO	EXISTING FIBER OPTIC CABLE
	EXISTING ROCK SILT CHECK
	EXISTING FORCE MAIN
OHE	OVERHEAD ELECTRIC
	BENCH MARK (CONCRETE MONUMENT WITH PLATE)

	LIMITS OF CLEARING AND GRUBBING
	SPECIAL PURPOSE WELL
	WELL OR PIEZOMETER SCHEDULED FOR ABANDONMENT
	PROPOSED MONITORING WELL LOCATION
	EXISTING MONITORING WELL LOCATION
	SOIL BORING OR ABANDONED WELL LOCATION
	TEST PIT LOCATION
	PIEZOMETER / PACKER TEST BOREHOLE LOCATION
2 817.95	SURVEY CONTROL POINT
	PROPOSED GAS TESTING PUNCH BAR STATION
	PROPOSED GAS DETECTOR
	PROPOSED GAS EXTRACTION WELL
	PROPOSED WELL NUMBER
	PROPOSED DEPTH OF WELL/LENGTH OF EXTRACTION PIPE
	PROPOSED RADIUS OF INFLUENCE
	PROPOSED CONDENSATE WELL
GAS	GAS PIPE
GP-4	PROPOSED GAS MONITORING PROBE
	PROPOSED GAS PUNCH BAR
1	GAS PUNCH BAR
	REMNANTS OF SHALLOW WEATHERED BEDROCK
	PROPOSED FORCE MAIN
	PROPOSED SPRING DRAIN
268.86	WATER LEVEL ELEVATION ON 3/22/94
150	EQUIPOTENTIAL LINE
	GROUND-WATER DIVIDE
	GROUND-WATER FLOW DIRECTION
	EXISTING LEACHATE COLLECTOR/CLEAN-OUT
	EXISTING MANHOLE/CATCH BASIN

	EXISTING PILE
	EXISTING WATER PIPE
	EXISTING SIGN
	EXISTING POLE POST
	EXISTING GUY WIRE
	EXISTING MAILBOX
	EXISTING LIGHT POLE

200 0 200 400
HORIZONTAL SCALE FEET

NOTES:

1. TOPOGRAPHY CONDUCTED BY M.A.N. MAPPING SERVICES, DATED 02/05/2021.
2. APPROXIMATE GROUNDWATER ELEVATIONS WERE INTERPRETED BY EAGON AND ASSOCIATES INC. TO PROVIDE THIS POTENTIOMETRIC SURFACE ON 02/04/2021.

NOTE: THIS STAMP APPLIES ONLY TO FACILITY BOUNDARY ALTERATIONS MADE BY ARCADIS FOR ALTERATION NO. 6

STATE OF OHIO ZACHARY A. CLARK E-82377 REGISTERED PROFESSIONAL ENGINEER 2/18/21

SCALE: 1"=200'	
DRAWN BY: MPA	2/19/21
CHECKED BY: FMS	2/19/21
APPRV'D BY: ZAC	2/19/21
ALTERATION 6	2/19/21
GAS TESTING	1/24/96
REVISE SHEET	8/10/95
REVISIONS	DATE

BOND ROAD SITE, INC.
11425 BOND ROAD
HARRISON, OHIO 45030

POTENTIOMETRIC SURFACE
SHALLOW BEDROCK
3/22/94

ARCADIS

CONTRACT NO. 30062111
DATE 02/19/21
DRAWING NO. 3D-2

G:\LFR\Projects\30062111 Bond Road Facility Boundary Alteration\Figures\Facility Boundary Alteration\Revised Rumpke Drawings\3D.dwg LAYOUT: 3D-2 SAVED: 2/01/2021 7:21 PM PLOTTED: 2/18/2021 6:07 PM BY: SPARER, FRANNIE

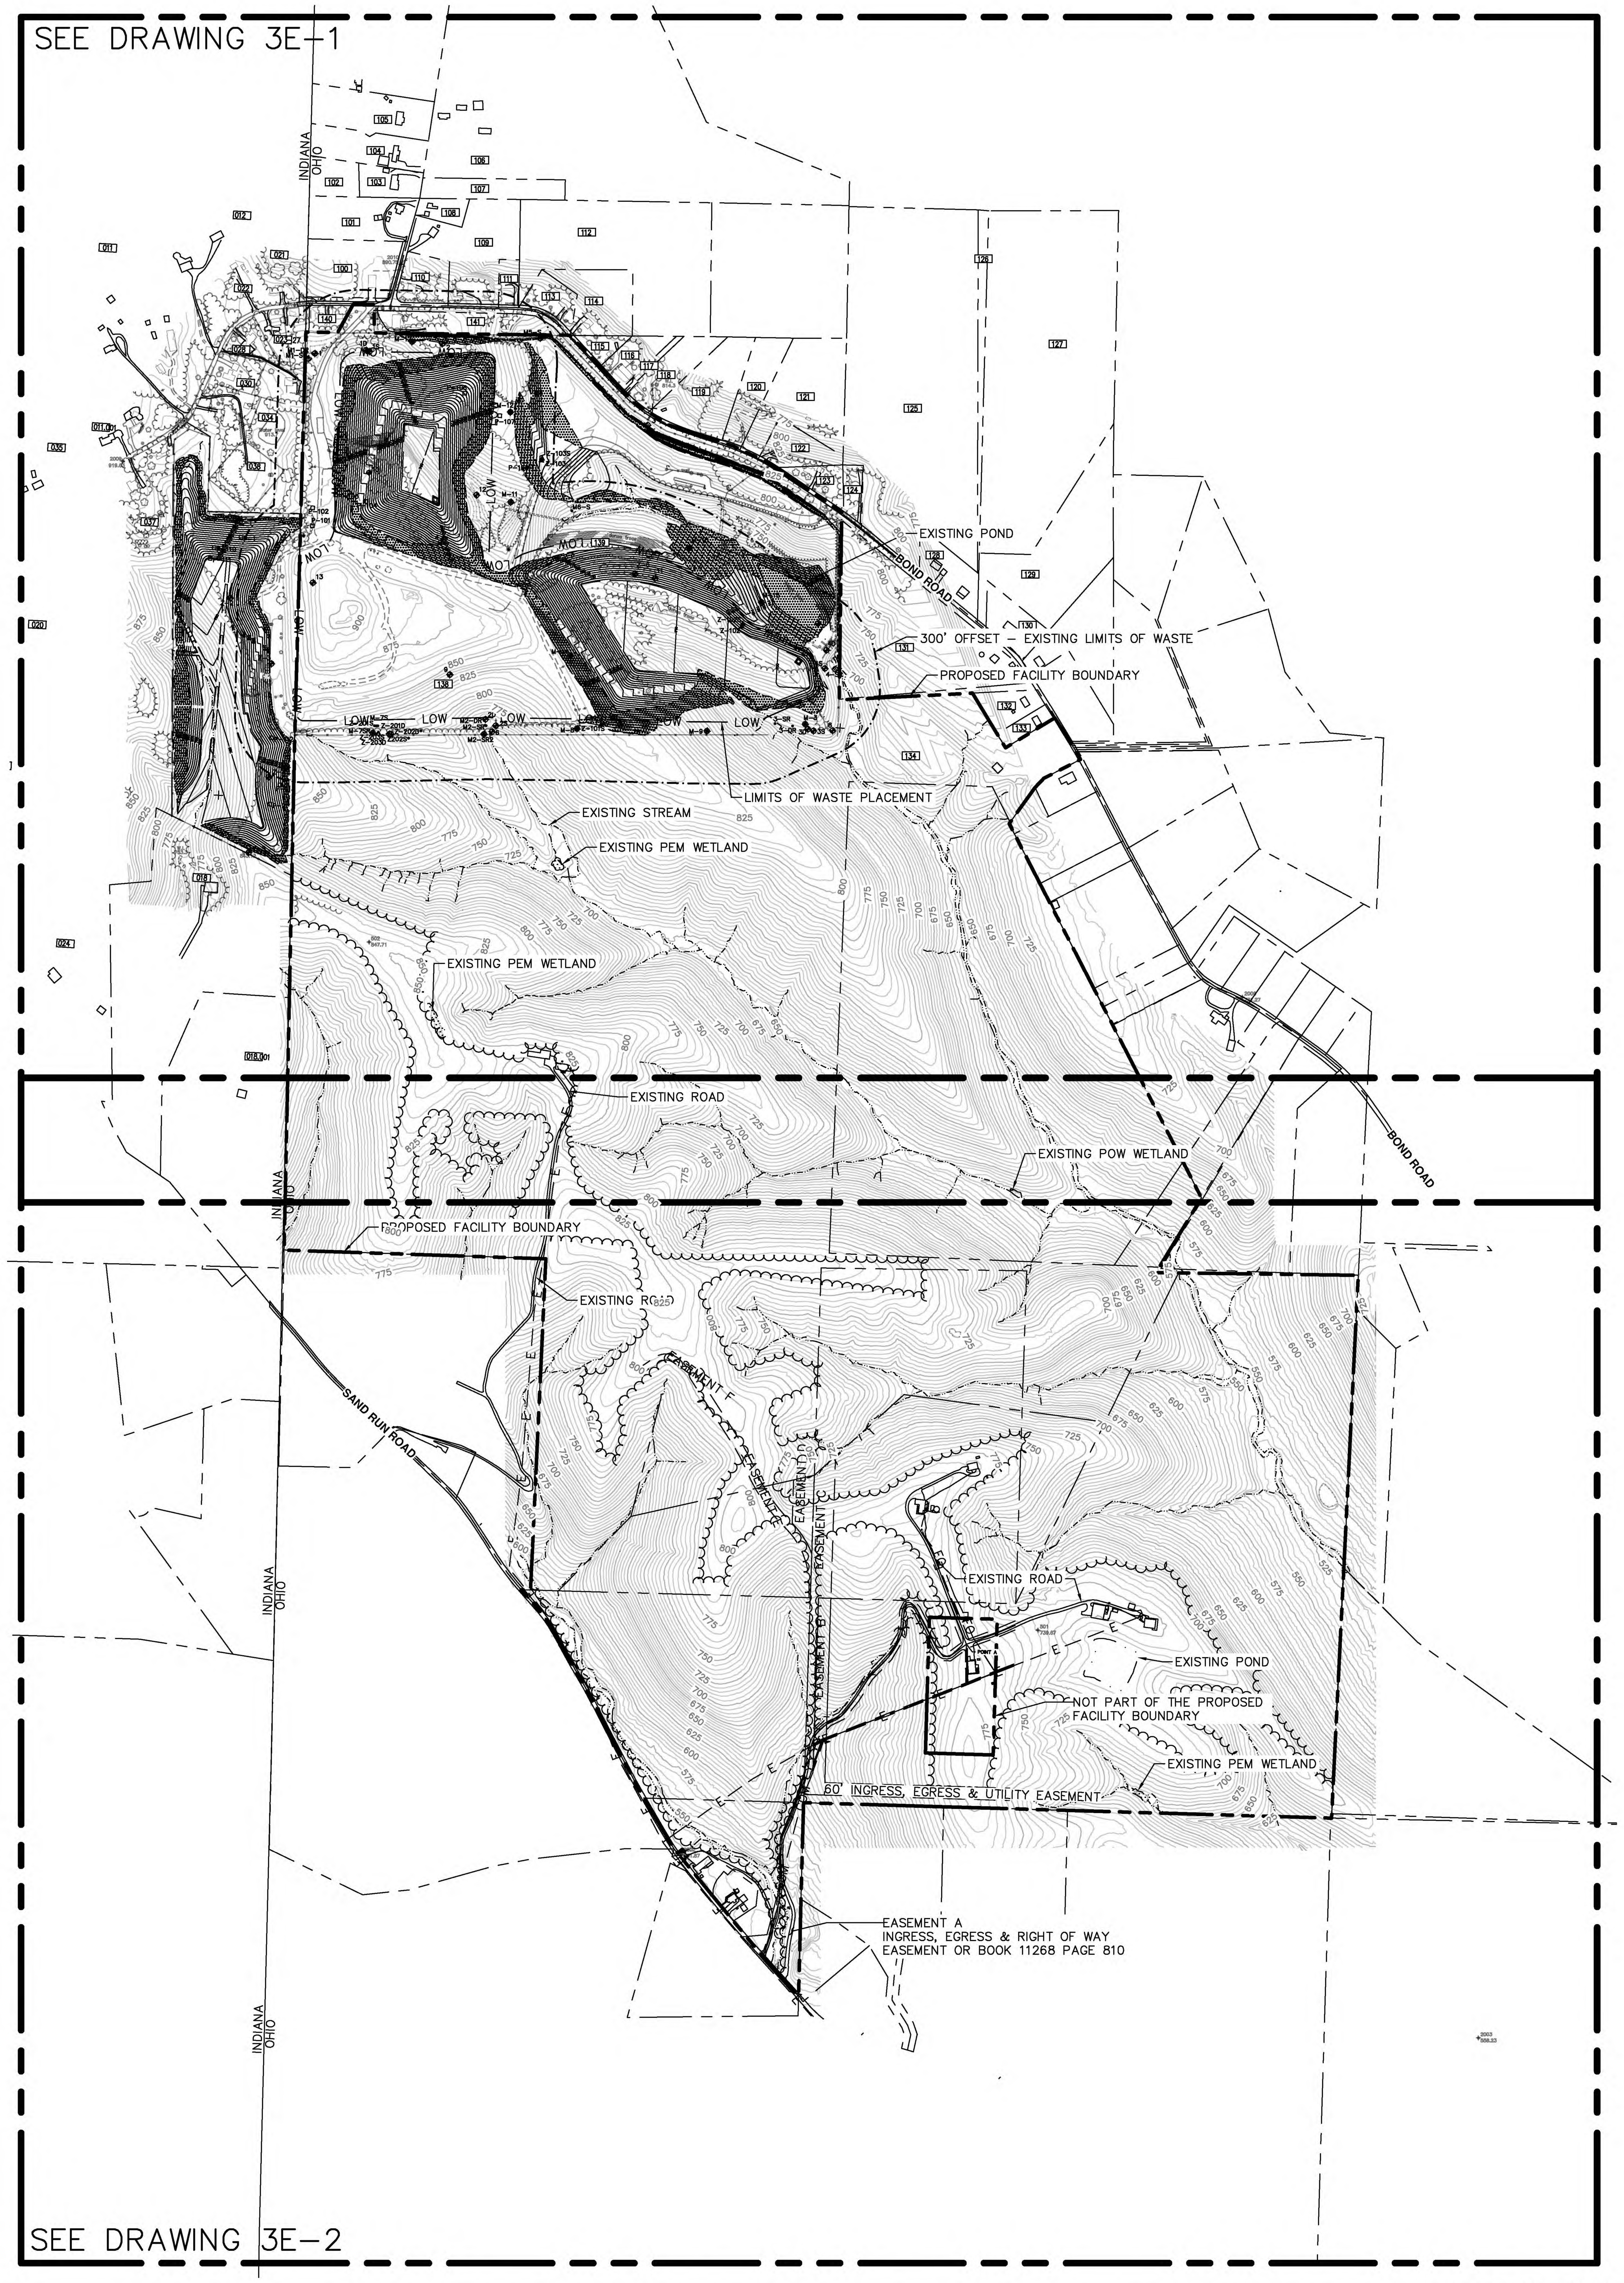

LEGEND

- PROPOSED ELEVATION CONTOURS
- PROPOSED SURFACE WATERS
- LIMIT OF CONSTRUCTION/TOE OF SLOPE
- BENCH/ACCESS ROAD
- PROPOSED GROUND WATER CONTROL SYSTEM
- PROPOSED UNDERGROUND ELECTRIC AND TELEPHONE
- PROPOSED UNDERGROUND ELECTRIC
- LEACHATE FLOW DIRECTION
- PROPOSED LEACHATE COLLECTOR/CLEAN-OUT PIPE
- PROPOSED FORCE MAIN
- BOUNDARY BETWEEN LANDFILL COVER TYPES
- TRAFFIC ARROW
- SILT FENCE
- ROCK SILT-CHECK
- STRAW BALE SILT-CHECK
- FACILITY BOUNDARY
- MATCHLINE
- PROPOSED INCLEMENT WEATHER AREA
- PROPOSED STOCKPILE/BORROW AREA
- EXISTING ELEVATION CONTOURS
- EXISTING VEGETATION/TREE LINE
- EXISTING ROAD
- FENCE
- BENCHMARK
- UTILITY POLE
- LIMITS OF WASTE PLACEMENT
- STREAM
- LIMITS OF PEM WETLAND
- LIMITS OF POW WETLAND
- RIGHT OF WAY / EASEMENT
- BUILDING
- POND
- ELECTRIC LINE
- EXISTING WATER LINE
- TELEPHONE LINE
- 300' OFFSET - EXISTING LIMITS OF WASTE
- ADJACENT PROPERTY LINES
- PROPERTY OWNER (SEE DRAWING 2B-0 FOR PROPERTY OWNERS TABLE)
- EXISTING FIBER OPTIC CABLE
- EXISTING ROCK SILT CHECK
- EXISTING FORCE MAIN
- OVERHEAD ELECTRIC
- BENCH MARK (CONCRETE MONUMENT WITH PLATE)
- LIMITS OF CLEARING AND GRUBBING
- SPECIAL PURPOSE WELL
- WELL OR PIEZOMETER SCHEDULED FOR ABANDONMENT
- PROPOSED MONITORING WELL LOCATION
- EXISTING MONITORING WELL LOCATION
- SOIL BORING OR ABANDONED WELL LOCATION
- TEST PIT LOCATION
- PIEZOMETER / PACKER TEST BOREHOLE LOCATION
- SURVEY CONTROL POINT
- PROPOSED GAS TESTING PUNCH BAR STATION
- PROPOSED GAS DETECTOR
- PROPOSED GAS EXTRACTION WELL
- PROPOSED WELL NUMBER
- PROPOSED DEPTH OF WELL/LENGTH OF EXTRACTION PIPE
- PROPOSED RADIUS OF INFLUENCE
- PROPOSED CONDENSATE WELL
- GAS PIPE
- PROPOSED GAS MONITORING PROBE
- PROPOSED GAS PUNCH BAR
- GAS PUNCH BAR
- REMNANTS OF SHALLOW WEATHERED BEDROCK
- PROPOSED FORCE MAIN
- PROPOSED SPRING DRAIN
- WATER LEVEL ELEVATION ON 3/22/94
- EQUIPOTENTIAL LINE
- GROUND-WATER DIVIDE
- GROUND-WATER FLOW DIRECTION
- EXISTING LEACHATE COLLECTOR/CLEAN-OUT
- EXISTING MANHOLE/CATCH BASIN
- EXISTING PILE
- EXISTING WATER PIPE
- EXISTING SIGN
- EXISTING POLE POST
- EXISTING GUY WIRE
- EXISTING MAILBOX
- EXISTING LIGHT POLE

NOTE:
1. TOPOGRAPHY CONDUCTED BY M.A.N. MAPPING SERVICES, DATED 02/05/2021.

400 0 400 800
HORIZONTAL SCALE FEET

NOTE: THIS STAMP APPLIES ONLY TO FACILITY BOUNDARY ALTERATIONS MADE BY ARCADIS FOR ALTERATION NO. 6

STATE OF OHIO
ZACHARY A. CLARK
E-82377
REGISTERED
PROFESSIONAL ENGINEER
2/18/21

SCALE: 1"=400'	
DRAWN BY: FMS	2/19/21
CHECKED BY: MPA	2/19/21
APPRV'D BY: ZAC	2/19/21
ALTERATION 6	2/19/21
GAS TESTING	1/24/96
REVISE SHEET	8/10/95
REVISIONS	DATE

BOND ROAD SITE, INC.
11425 BOND ROAD
HARRISON, OHIO 45030

REMNANTS OF SHALLOW WEATHERED BEDROCK

ARCADIS

CONTRACT NO. 30062111
DATE 02/19/21
DRAWING NO. 3E-0

G:\LFR\Projects\30062111 Bond Road Facility Boundary Alteration\Figures\Facility Boundary Alteration\Revised Rumpke Drawings\3E.dwg LAYOUT: 3E-0 SAVED: 2/18/2021 6:24 PM PLOTTED: 2/18/2021 6:26 PM BY: SPARER, FRANNIE

LEGEND

710	PROPOSED ELEVATION CONTOURS
	PROPOSED SURFACE WATERS
	LIMIT OF CONSTRUCTION/TOE OF SLOPE
	BENCH/ACCESS ROAD
	PROPOSED GROUND WATER CONTROL SYSTEM
E/T	PROPOSED UNDERGROUND ELECTRIC AND TELEPHONE
E	PROPOSED UNDERGROUND ELECTRIC
	LEACHATE FLOW DIRECTION
	PROPOSED LEACHATE COLLECTOR/CLEAN-OUT PIPE
	PROPOSED FORCE MAIN
	BOUNDARY BETWEEN LANDFILL COVER TYPES
	TRAFFIC ARROW
	SILT FENCE
	ROCK SILT-CHECK
	STRAW BALE SILT-CHECK
	FACILITY BOUNDARY
	MATCHLINE
	PROPOSED INCLEMENT WEATHER AREA
	PROPOSED STOCKPILE/BORROW AREA
800	EXISTING ELEVATION CONTOURS
	EXISTING VEGETATION/TREE LINE
	EXISTING ROAD
	FENCE
	BENCHMARK
	UTILITY POLE
LOW	LIMITS OF WASTE PLACEMENT
	STREAM
	LIMITS OF PEM WETLAND
	LIMITS OF POW WETLAND
	RIGHT OF WAY / EASEMENT
	BUILDING
	POND
E	ELECTRIC LINE
WL	EXISTING WATER LINE
COM	TELEPHONE LINE
	300' OFFSET - EXISTING LIMITS OF WASTE
	ADJACENT PROPERTY LINES
54	PROPERTY OWNER (SEE DRAWING 2B-0 FOR PROPERTY OWNERS TABLE)
FO	EXISTING FIBER OPTIC CABLE
	EXISTING ROCK SILT CHECK
	EXISTING FORCE MAIN
OHE	OVERHEAD ELECTRIC
	BENCH MARK (CONCRETE MONUMENT WITH PLATE)
	LIMITS OF CLEARING AND GRUBBING
	SPECIAL PURPOSE WELL
	WELL OR PIEZOMETER SCHEDULED FOR ABANDONMENT
	PROPOSED MONITORING WELL LOCATION
	EXISTING MONITORING WELL LOCATION
	SOIL BORING OR ABANDONED WELL LOCATION
	TEST PIT LOCATION
	PIEZOMETER / PACKER TEST BOREHOLE LOCATION
2 817.95	SURVEY CONTROL POINT
	PROPOSED GAS TESTING PUNCH BAR STATION
	PROPOSED GAS DETECTOR
	PROPOSED GAS EXTRACTION WELL
GW-200	PROPOSED WELL NUMBER
30/20	PROPOSED DEPTH OF WELL/LENGTH OF EXTRACTION PIPE
R150	PROPOSED RADIUS OF INFLUENCE
	PROPOSED CONDENSATE WELL
GAS	GAS PIPE
GP-4	PROPOSED GAS MONITORING PROBE
208	PROPOSED GAS PUNCH BAR
1	GAS PUNCH BAR
	REMNANTS OF SHALLOW WEATHERED BEDROCK
	PROPOSED FORCE MAIN
	PROPOSED SPRING DRAIN
268.86	WATER LEVEL ELEVATION ON 3/22/94
150	EQUIPOTENTIAL LINE
	GROUND-WATER DIVIDE
	GROUND-WATER FLOW DIRECTION
	EXISTING LEACHATE COLLECTOR/CLEAN-OUT
	EXISTING MANHOLE/CATCH BASIN
	EXISTING PILE
	EXISTING WATER PIPE
	EXISTING SIGN
	EXISTING POLE POST
	EXISTING GUY WIRE
	EXISTING MAILBOX
	EXISTING LIGHT POLE

NOTE:
1. TOPOGRAPHY CONDUCTED BY M.A.N. MAPPING SERVICES, DATED 02/05/2021.

NOTE: THIS STAMP APPLIES ONLY TO FACILITY BOUNDARY ALTERATIONS MADE BY ARCADIS FOR ALTERATION NO. 6

STATE OF OHIO
ZACHARY A. CLARK
E-82377
REGISTERED
PROFESSIONAL ENGINEER
2/18/21

SCALE: 1"=200'	
DRAWN BY: FMS	2/19/21
CHECKED BY: MPA	2/19/21
APPRV'D BY: ZAC	2/19/21
ALTERATION 6	2/19/21
GAS TESTING	1/24/96
REVISE SHEET	8/10/95
REVISIONS	DATE

BOND ROAD SITE, INC.
11425 BOND ROAD
HARRISON, OHIO 45030

REMNANTS OF SHALLOW WEATHERED BEDROCK

ARCADIS

CONTRACT NO. 30062111
DATE 02/19/21
DRAWING NO. 3E-I

G:\LFR\Projects\30062111 Bond Road Facility Boundary Alteration\Revised Rumpke Alteration\Figures\Facility Boundary Alteration\Revised Rumpke Drawings\3E.dwg LAYOUT: 3E-1 SAVED: 2/18/2021 6:24 PM PLOTTED: 2/18/2021 6:26 PM BY: SPARER, FRANNIE

G:\LF\Projects\30062111 Bond Road Facility Boundary Alteration\Figures\Facility Boundary Alteration\Revised Rumpke Drawings\3E.dwg LAYOUT: 3E-2 SAVED: 2/18/2021 6:24 PM PLOTTED: 2/18/2021 6:26 PM BY: SPARER, FRANNIE

LEGEND

- 710 PROPOSED ELEVATION CONTOURS
- PROPOSED SURFACE WATERS
- LIMIT OF CONSTRUCTION/TOE OF SLOPE
- BENCH/ACCESS ROAD
- PROPOSED GROUND WATER CONTROL SYSTEM
- E/T PROPOSED UNDERGROUND ELECTRIC AND TELEPHONE
- E PROPOSED UNDERGROUND ELECTRIC
- LEACHATE FLOW DIRECTION
- PROPOSED LEACHATE COLLECTOR/CLEAN-OUT PIPE
- PROPOSED FORCE MAIN
- BOUNDARY BETWEEN LANDFILL COVER TYPES
- TRAFFIC ARROW
- SILT FENCE
- ROCK SILT-CHECK
- STRAW BALE SILT-CHECK
- FACILITY BOUNDARY
- MATCHLINE
- PROPOSED INCLEMENT WEATHER AREA
- PROPOSED STOCKPILE/BORROW AREA
- 900 EXISTING ELEVATION CONTOURS
- EXISTING VEGETATION/TREE LINE
- EXISTING ROAD
- FENCE
- BENCHMARK
- UTILITY POLE
- LOW LIMITS OF WASTE PLACEMENT
- STREAM
- LIMITS OF PEM WETLAND
- LIMITS OF POW WETLAND
- RIGHT OF WAY / EASEMENT
- BUILDING
- POND
- E ELECTRIC LINE
- WL EXISTING WATER LINE
- COM TELEPHONE LINE
- 300' OFFSET – EXISTING LIMITS OF WASTE
- ADJACENT PROPERTY LINES
- 54 PROPERTY OWNER (SEE DRAWING 2B-0 FOR PROPERTY OWNERS TABLE)
- FO EXISTING FIBER OPTIC CABLE
- EXISTING ROCK SILT CHECK
- EXISTING FORCE MAIN
- OHE OVERHEAD ELECTRIC
- BENCH MARK (CONCRETE MONUMENT WITH PLATE)
- LIMITS OF CLEARING AND GRUBBING
- SPECIAL PURPOSE WELL
- WELL OR PIEZOMETER SCHEDULED FOR ABANDONMENT
- PROPOSED MONITORING WELL LOCATION
- EXISTING MONITORING WELL LOCATION
- SOIL BORING OR ABANDONED WELL LOCATION
- TEST PIT LOCATION
- PIEZOMETER / PACKER TEST BOREHOLE LOCATION
- 2 817.95 SURVEY CONTROL POINT
- PROPOSED GAS TESTING PUNCH BAR STATION
- PROPOSED GAS DETECTOR
- PROPOSED GAS EXTRACTION WELL
- GW-200 PROPOSED WELL NUMBER
- 30/30 PROPOSED DEPTH OF WELL/LENGTH OF EXTRACTION PIPE
- R150 PROPOSED RADIUS OF INFLUENCE
- PROPOSED CONDENSATE WELL
- GAS GAS PIPE
- GP-4 PROPOSED GAS MONITORING PROBE
- 208 PROPOSED GAS PUNCH BAR
- 1 GAS PUNCH BAR
- REMNANTS OF SHALLOW WEATHERED BEDROCK
- PROPOSED FORCE MAIN
- PROPOSED SPRING DRAIN
- 268.86 WATER LEVEL ELEVATION ON 3/22/94
- 150 EQUIPOTENTIAL LINE
- GROUND-WATER DIVIDE
- GROUND-WATER FLOW DIRECTION
- EXISTING LEACHATE COLLECTOR/CLEAN-OUT
- EXISTING MANHOLE/CATCH BASIN
- EXISTING PILE
- EXISTING WATER PIPE
- EXISTING SIGN
- EXISTING POLE POST
- EXISTING GUY WIRE
- EXISTING MAILBOX
- EXISTING LIGHT POLE

200 0 200 400
HORIZONTAL SCALE FEET

NOTE:
1. TOPOGRAPHY CONDUCTED BY M.A.N. MAPPING SERVICES, DATED 02/05/2021.

NOTE: THIS STAMP APPLIES ONLY TO FACILITY BOUNDARY ALTERATIONS MADE BY ARCADIS FOR ALTERATION NO. 6

STATE OF OHIO
ZACHARY A. CLARK
E-82377
REGISTERED
PROFESSIONAL ENGINEER
2/18/21

SCALE: 1"=200'	
DRAWN BY: FMS	2/19/21
CHECKED BY: MPA	2/19/21
APPRV'D BY: ZAC	2/19/21
ALTERATION 6	2/19/21
GAS TESTING	1/24/96
REVISE SHEET	8/10/95
REVISIONS	DATE

BOND ROAD SITE, INC.
11425 BOND ROAD
HARRISON, OHIO 45030

REMNANTS OF SHALLOW WEATHERED BEDROCK

ARCADIS

CONTRACT NO. 30062111
DATE 02/19/21
DRAWING NO. 3E-2

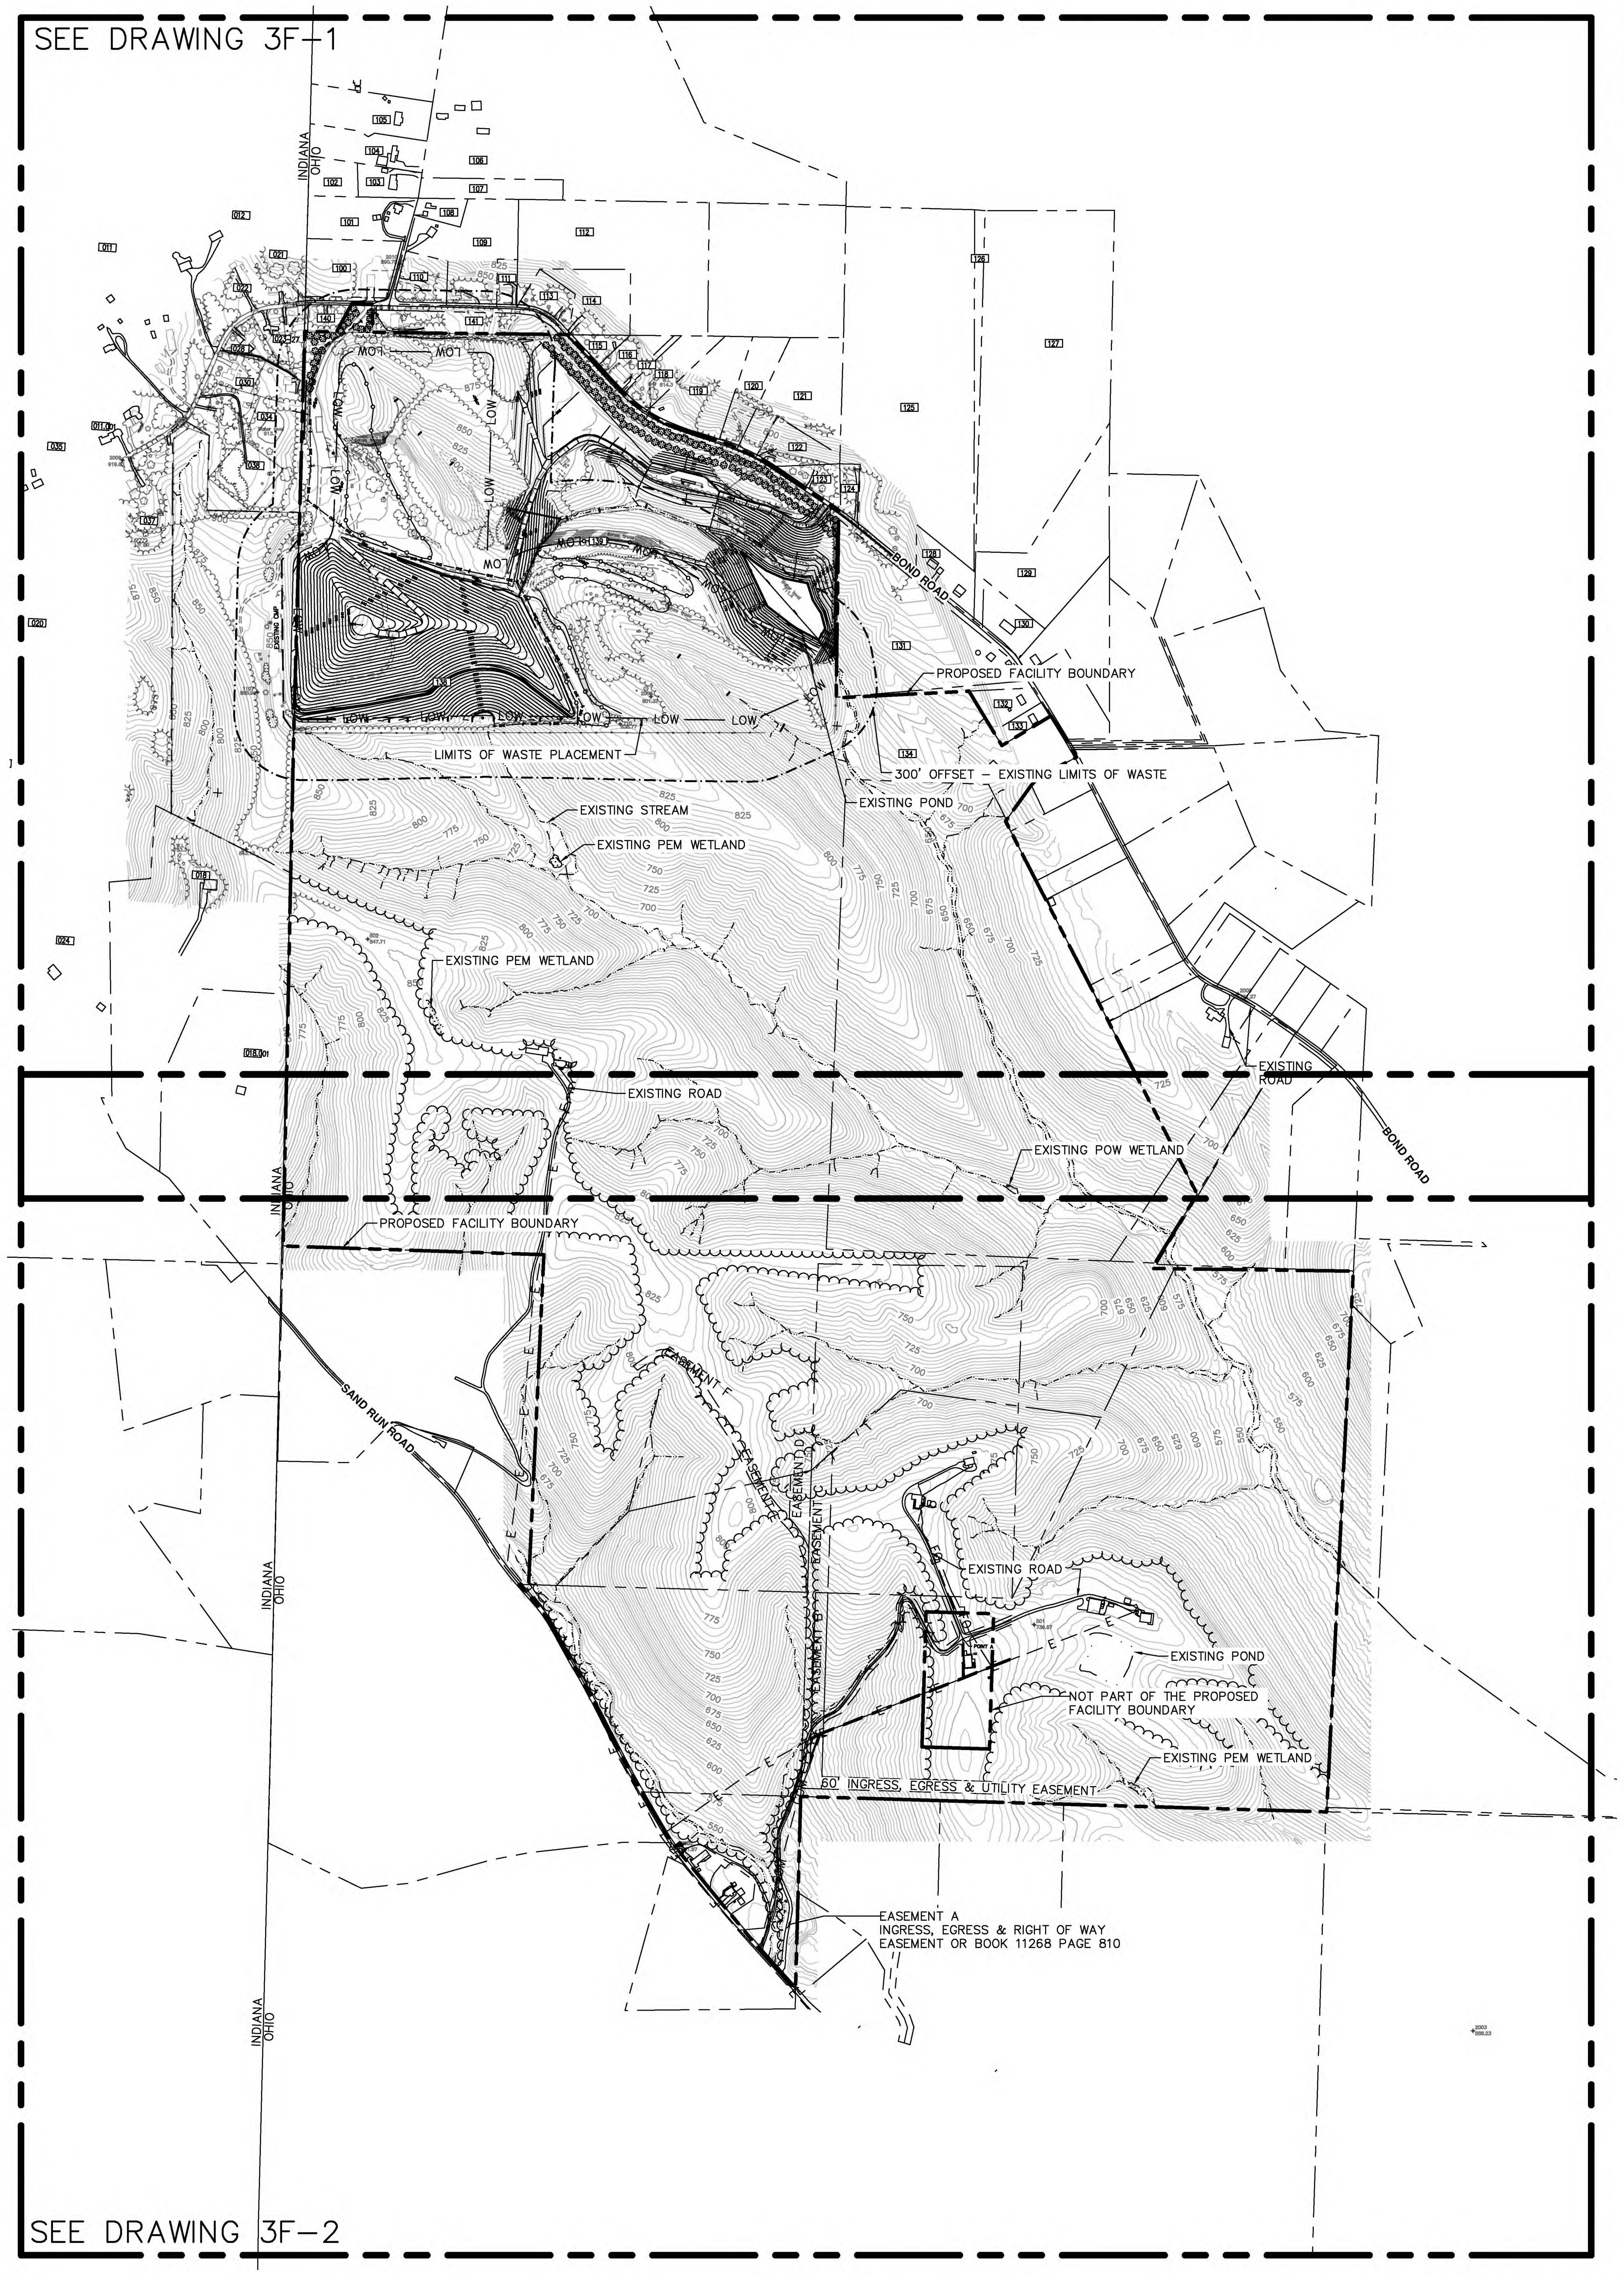

400 0 400 800
HORIZONTAL SCALE FEET

SEQUENCE OF CONSTRUCTION THIS SHEET

⇒ CONTINUE PHASE ONE FILL OPERATIONS
- EXTEND ACCESS ROAD AS FILL REACHES GRADE
- PLACE INTERIM AND INTERMEDIATE COVERS
- BUILD DRAINAGE CHANNELS AND INSTALL CULVERT
- PLACE STRAW BALES IN CHANNELS AND SILT FENCES ON SLOPES

⇒ PLACE STRAW BALES IN EXISTING DRAINAGE CHANNELS

⇒ PLACE SOUND BARRIERS
⇒ CONSTRUCT NEW ACCESS ROAD
⇒ BUILD SCALE AND SCALE HOUSE
⇒ CONSTRUCT CHANNEL #1
- EXCAVATE AND PLACE MATERIAL IN APPROPRIATE STOCKPILE
- LINE CHANNEL AND PLACE ROCK CHECKS
- INSTALL CULVERT PIPES

⇒ CONSTRUCT SILT POND
- EXCAVATE AND PLACE MATERIAL IN APPROPRIATE STOCKPILE
- INSTALL GROUND WATER CONTROL SYSTEMS
- BUILD OUTLET STRUCTURES
- PLACE CLAY LINERS AND CHANNEL ROCK PROTECTION

⇒ CONSTRUCT CHANNEL #2
- EXCAVATE AND PLACE MATERIAL IN APPROPRIATE STOCKPILE
- LINE CHANNEL AND PLACE ROCK CHECKS
- INSTALL CULVERT PIPE

⇒ CONSTRUCT CHANNEL #3
- EXCAVATE AND STOCKPILE MATERIAL
- LINE CHANNEL WITH RIP RAP

LEGEND

- 710 PROPOSED ELEVATION CONTOURS
- PROPOSED SURFACE WATERS
- LIMIT OF CONSTRUCTION/TOE OF SLOPE
- BENCH/ACCESS ROAD
- PROPOSED GROUND WATER CONTROL SYSTEM
- E/T PROPOSED UNDERGROUND ELECTRIC AND TELEPHONE
- E PROPOSED UNDERGROUND ELECTRIC
- LEACHATE FLOW DIRECTION
- PROPOSED LEACHATE COLLECTOR/CLEAN-OUT PIPE
- PROPOSED FORCE MAIN
- BOUNDARY BETWEEN LANDFILL COVER TYPES
- TRAFFIC ARROW
- SILT FENCE
- ROCK SILT-CHECK
- STRAW BALE SILT-CHECK
- FACILITY BOUNDARY
- MATCHLINE
- PROPOSED INCLEMENT WEATHER AREA
- PROPOSED STOCKPILE/BORROW AREA
- 900 EXISTING ELEVATION CONTOURS
- EXISTING VEGETATION/TREE LINE
- EXISTING ROAD
- FENCE
- BENCHMARK
- UTILITY POLE
- LOW LIMITS OF WASTE PLACEMENT
- STREAM
- LIMITS OF PEM WETLAND
- LIMITS OF POW WETLAND
- RIGHT OF WAY / EASEMENT
- BUILDING
- POND
- E E ELECTRIC LINE
- WL WL EXISTING WATER LINE
- COM TELEPHONE LINE
- 300' OFFSET - EXISTING LIMITS OF WASTE
- ADJACENT PROPERTY LINES
- 54 PROPERTY OWNER (SEE DRAWING 2B-0 FOR PROPERTY OWNERS TABLE)
- FO EXISTING FIBER OPTIC CABLE
- EXISTING ROCK SILT CHECK
- EXISTING FORCE MAIN
- OHE OVERHEAD ELECTRIC
- BENCH MARK (CONCRETE MONUMENT WITH PLATE)
- LIMITS OF CLEARING AND GRUBBING
- SPECIAL PURPOSE WELL
- WELL OR PIEZOMETER SCHEDULED FOR ABANDONMENT
- PROPOSED MONITORING WELL LOCATION
- EXISTING MONITORING WELL LOCATION
- SOIL BORING OR ABANDONED WELL LOCATION
- TEST PIT LOCATION
- PIEZOMETER / PACKER TEST BOREHOLE LOCATION
- 2 817.95 SURVEY CONTROL POINT
- PROPOSED GAS TESTING PUNCH BAR STATION
- PROPOSED GAS DETECTOR
- PROPOSED GAS EXTRACTION WELL
- GW-200 PROPOSED WELL NUMBER
- 30/20 PROPOSED DEPTH OF WELL/LENGTH OF EXTRACTION PIPE
- R150 PROPOSED RADIUS OF INFLUENCE
- PROPOSED CONDENSATE WELL
- GAS GAS PIPE
- GP-4 PROPOSED GAS MONITORING PROBE
- 208 PROPOSED GAS PUNCH BAR
- 1 GAS PUNCH BAR
- REMNANTS OF SHALLOW WEATHERED BEDROCK
- PROPOSED FORCE MAIN
- PROPOSED SPRING DRAIN
- 268.86 WATER LEVEL ELEVATION ON 3/22/94
- 150 EQUIPOTENTIAL LINE
- GROUND-WATER DIVIDE
- GROUND-WATER FLOW DIRECTION
- EXISTING LEACHATE COLLECTOR/CLEAN-OUT
- EXISTING MANHOLE/CATCH BASIN
- EXISTING PILE
- EXISTING WATER PIPE
- EXISTING SIGN
- EXISTING POLE POST
- EXISTING GUY WIRE
- EXISTING MAILBOX
- EXISTING LIGHT POLE

NOTE:
1. TOPOGRAPHY CONDUCTED BY M.A.N. MAPPING SERVICES, DATED 02/05/2021.
2. "SELECT FILL" IS TO BE USED FOR THE CONSTRUCTION OF CLAY LINERS AND CLAY CAPS INCLUDES SOILS CLASSIFIED AS "CL" AND "CH" AND FURTHER DESCRIBED IN THE HYDROGEOLOGIC REPORT
3. "NON-SELECT FILL" IS TO BE USED FOR THE CONSTRUCTION OF DIKES, BERMS, DAILY AND PROTECTIVE COVER LAYERS INCLUDES SOILS OTHER THAN THOSE CLASSIFIED AS "CL" AND "CH" AND FURTHER DESCRIBED IN THE HYDROGEOLOGIC REPORT

NOTE: THIS STAMP APPLIES ONLY TO FACILITY BOUNDARY ALTERATIONS MADE BY ARCADIS FOR ALTERATION NO. 6

STATE OF OHIO
ZACHARY A. CLARK
E-82377
REGISTERED PROFESSIONAL ENGINEER
2/18/21

SCALE:	1"=400'	
DRAWN BY:	FMS	2/19/21
CHECKED BY:	MPA	2/19/21
APPRV'D BY:	ZAC	2/19/21
ALTERATION 6		2/19/21
REVISIONS		DATE

BOND ROAD SITE, INC.
11425 BOND ROAD
HARRISON, OHIO 45030

PHASE 1 FILL, PHASE 2 PREPARATION

ARCADIS

CONTRACT NO. 30062111
DATE 02/19/21
DRAWING NO. 3F-0

G:\LFR\Projects\30062111 Bond Road Facility Boundary Alteration\Figures\Facility Boundary Alteration\Revised Rumpke Drawings\3F.DWG LAYOUT: 3F-0 SAVED: 2/18/2021 5:08 PM PLOTTED: 2/18/2021 6:10 PM BY: SPARER, FRANNIE

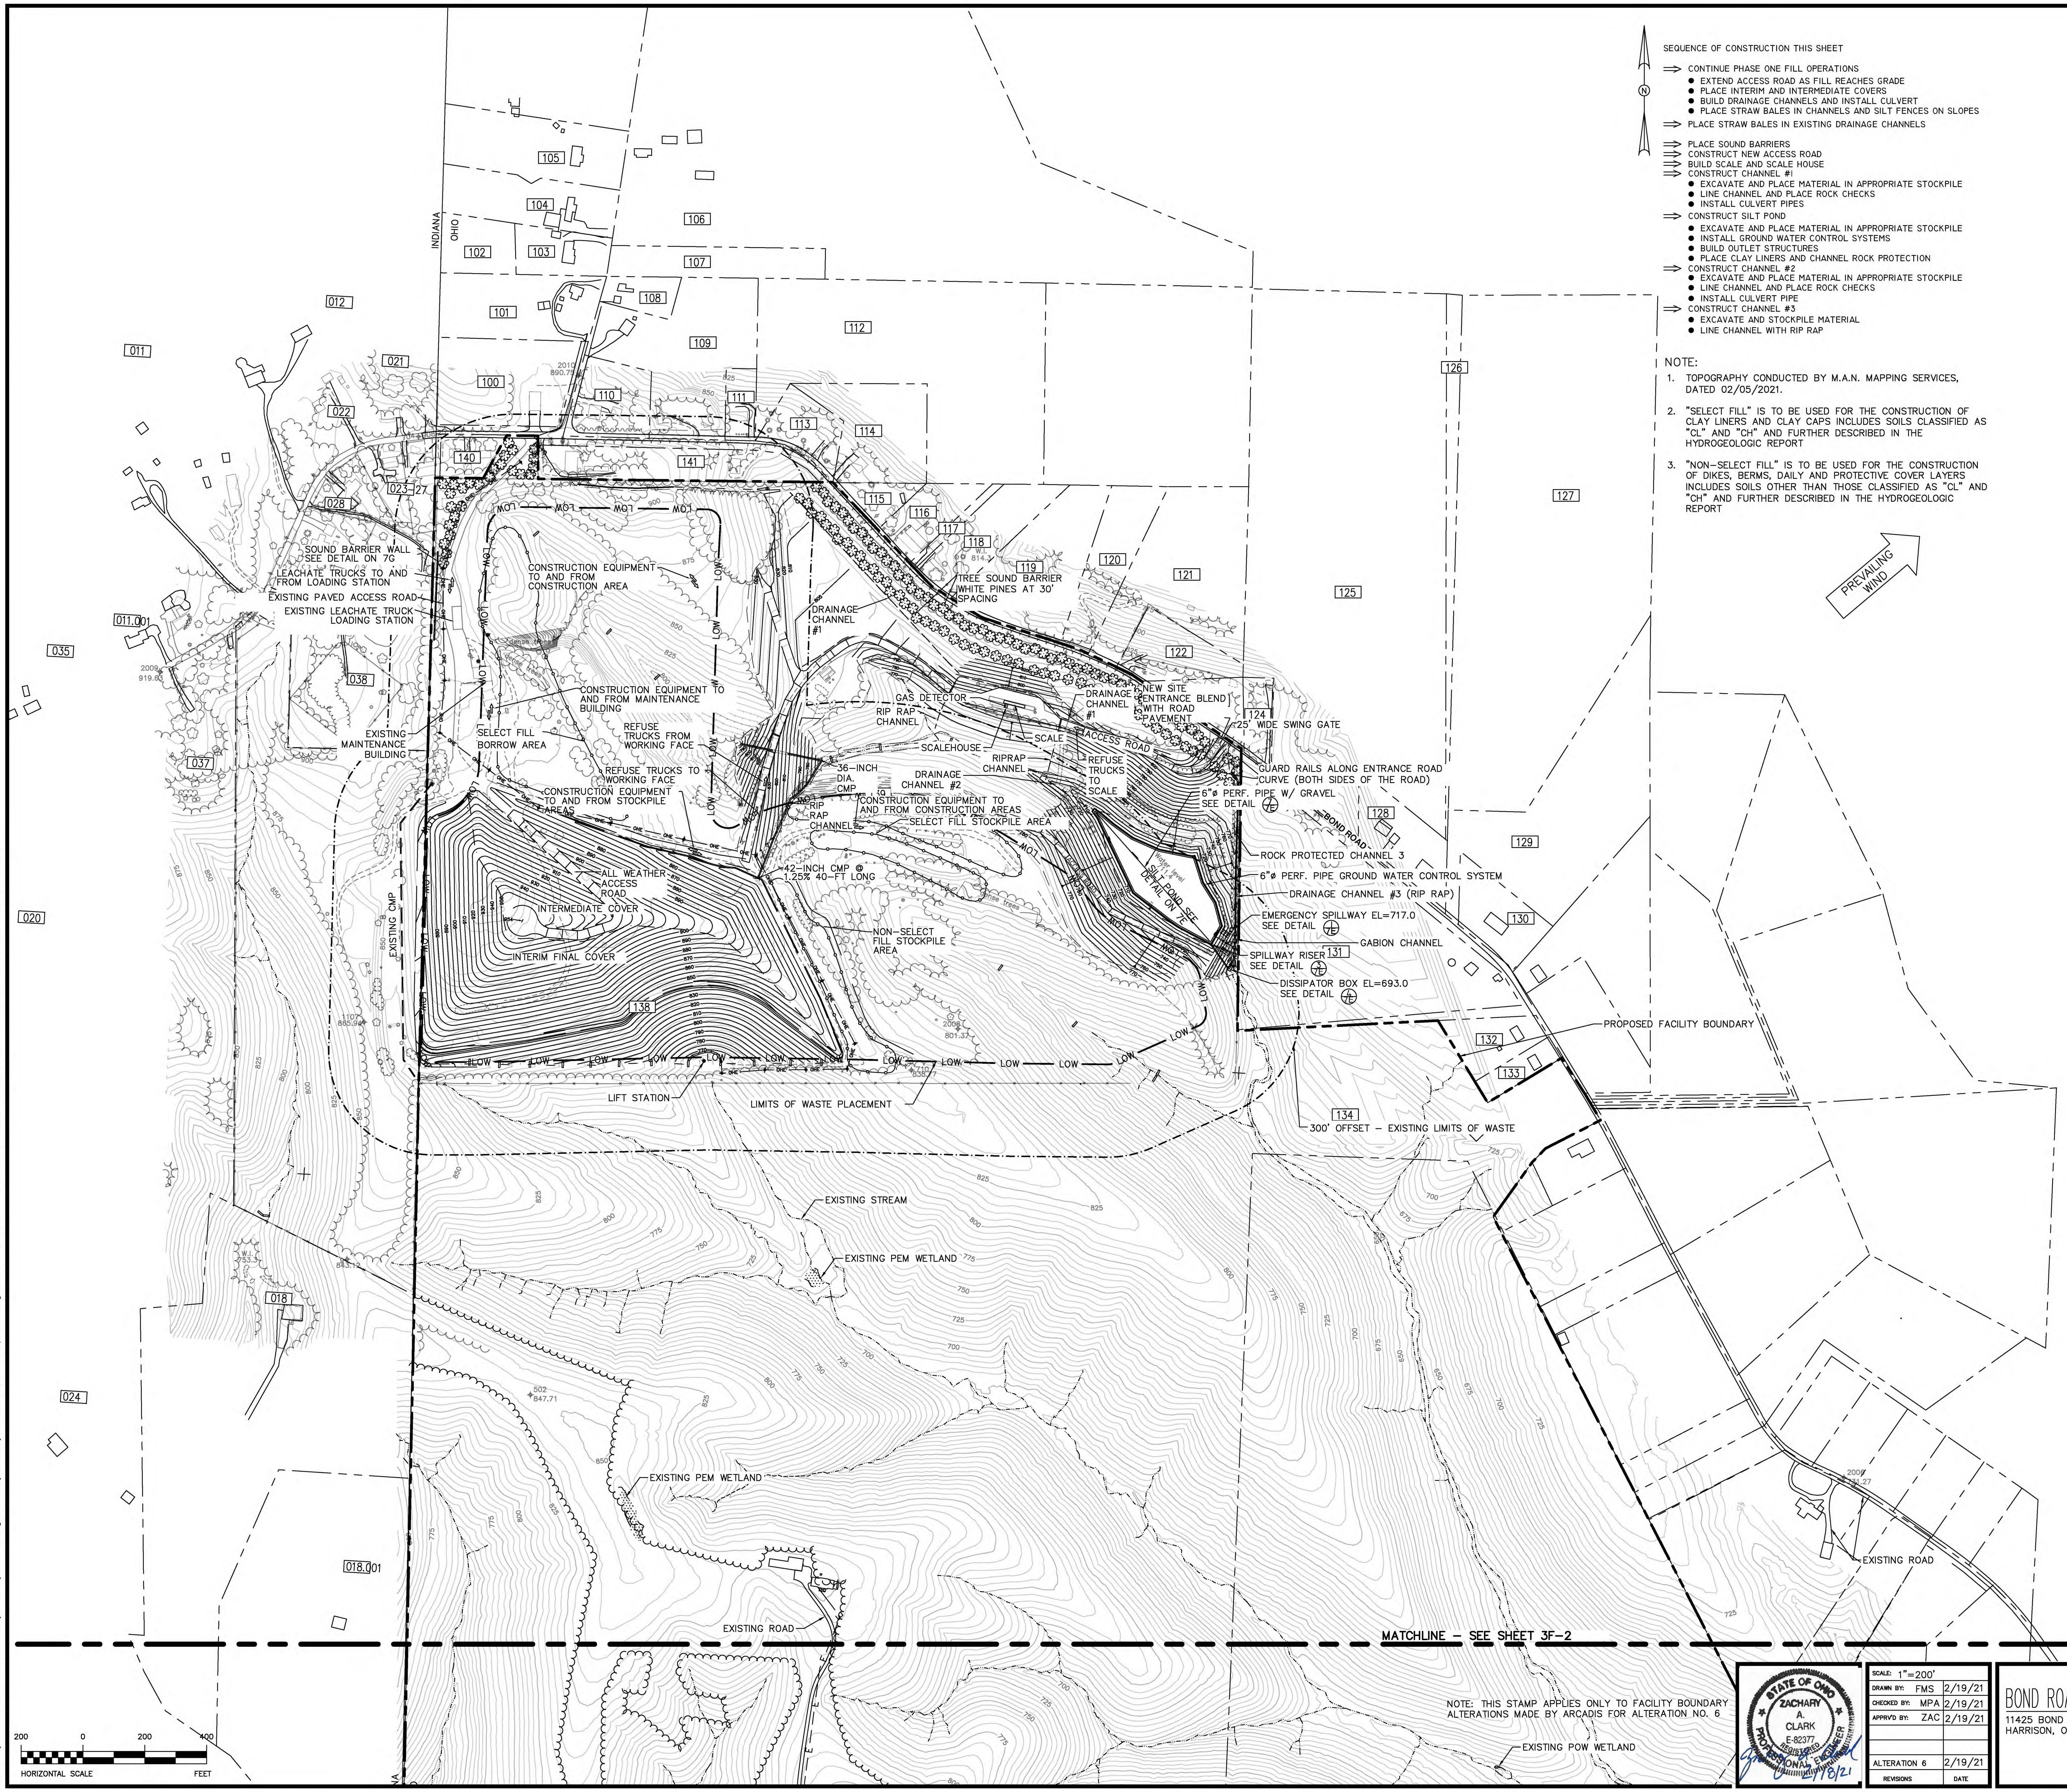

SEQUENCE OF CONSTRUCTION THIS SHEET

- CONTINUE PHASE ONE FILL OPERATIONS
  - EXTEND ACCESS ROAD AS FILL REACHES GRADE
  - PLACE INTERIM AND INTERMEDIATE COVERS
  - BUILD DRAINAGE CHANNELS AND INSTALL CULVERT
  - PLACE STRAW BALES IN CHANNELS AND SILT FENCES ON SLOPES
- PLACE STRAW BALES IN EXISTING DRAINAGE CHANNELS
- PLACE SOUND BARRIERS
- CONSTRUCT NEW ACCESS ROAD
- BUILD SCALE AND SCALE HOUSE
- CONSTRUCT CHANNEL #1
  - EXCAVATE AND PLACE MATERIAL IN APPROPRIATE STOCKPILE
  - LINE CHANNEL AND PLACE ROCK CHECKS
  - INSTALL CULVERT PIPES
- CONSTRUCT SILT POND
  - EXCAVATE AND PLACE MATERIAL IN APPROPRIATE STOCKPILE
  - INSTALL GROUND WATER CONTROL SYSTEMS
  - BUILD OUTLET STRUCTURES
  - PLACE CLAY LINERS AND CHANNEL ROCK PROTECTION
- CONSTRUCT CHANNEL #2
  - EXCAVATE AND PLACE MATERIAL IN APPROPRIATE STOCKPILE
  - LINE CHANNEL AND PLACE ROCK CHECKS
  - INSTALL CULVERT PIPE
- CONSTRUCT CHANNEL #3
  - EXCAVATE AND STOCKPILE MATERIAL
  - LINE CHANNEL WITH RIP RAP

NOTE:

1. TOPOGRAPHY CONDUCTED BY M.A.N. MAPPING SERVICES, DATED 02/05/2021.
2. "SELECT FILL" IS TO BE USED FOR THE CONSTRUCTION OF CLAY LINERS AND CLAY CAPS INCLUDES SOILS CLASSIFIED AS "CL" AND "CH" AND FURTHER DESCRIBED IN THE HYDROGEOLOGIC REPORT
3. "NON-SELECT FILL" IS TO BE USED FOR THE CONSTRUCTION OF DIKES, BERMS, DAILY AND PROTECTIVE COVER LAYERS INCLUDES SOILS OTHER THAN THOSE CLASSIFIED AS "CL" AND "CH" AND FURTHER DESCRIBED IN THE HYDROGEOLOGIC REPORT

LEGEND

- PROPOSED ELEVATION CONTOURS
- PROPOSED SURFACE WATERS
- LIMIT OF CONSTRUCTION/TOE OF SLOPE
- BENCH/ACCESS ROAD
- PROPOSED GROUND WATER CONTROL SYSTEM
- PROPOSED UNDERGROUND ELECTRIC AND TELEPHONE
- PROPOSED UNDERGROUND ELECTRIC
- LEACHATE FLOW DIRECTION
- PROPOSED LEACHATE COLLECTOR/CLEAN-OUT PIPE
- PROPOSED FORCE MAIN
- BOUNDARY BETWEEN LANDFILL COVER TYPES
- TRAFFIC ARROW
- SILT FENCE
- ROCK SILT-CHECK
- STRAW BALE SILT-CHECK
- FACILITY BOUNDARY
- MATCHLINE
- PROPOSED INCLEMENT WEATHER AREA
- PROPOSED STOCKPILE/BORROW AREA
- EXISTING ELEVATION CONTOURS
- EXISTING VEGETATION/TREE LINE
- EXISTING ROAD
- FENCE
- BENCHMARK
- UTILITY POLE
- LIMITS OF WASTE PLACEMENT
- STREAM
- LIMITS OF PEM WETLAND
- LIMITS OF POW WETLAND
- RIGHT OF WAY / EASEMENT
- BUILDING
- POND
- ELECTRIC LINE
- EXISTING WATER LINE
- TELEPHONE LINE
- 300' OFFSET - EXISTING LIMITS OF WASTE
- ADJACENT PROPERTY LINES
- 54 PROPERTY OWNER (SEE DRAWING 2B-0 FOR PROPERTY OWNERS TABLE)
- EXISTING FIBER OPTIC CABLE
- EXISTING ROCK SILT CHECK
- EXISTING FORCE MAIN
- OVERHEAD ELECTRIC
- BENCH MARK (CONCRETE MONUMENT WITH PLATE)
- LIMITS OF CLEARING AND GRUBBING
- SPECIAL PURPOSE WELL
- WELL OR PIEZOMETER SCHEDULED FOR ABANDONMENT
- PROPOSED MONITORING WELL LOCATION
- EXISTING MONITORING WELL LOCATION
- SOIL BORING OR ABANDONED WELL LOCATION
- TEST PIT LOCATION
- PIEZOMETER / PACKER TEST BOREHOLE LOCATION
- 817.95 SURVEY CONTROL POINT
- PROPOSED GAS TESTING PUNCH BAR STATION
- PROPOSED GAS DETECTOR
- PROPOSED GAS EXTRACTION WELL
- PROPOSED WELL NUMBER
- PROPOSED DEPTH OF WELL/LENGTH OF EXTRACTION PIPE
- PROPOSED RADIUS OF INFLUENCE
- PROPOSED CONDENSATE WELL
- GAS PIPE
- GP-4 PROPOSED GAS MONITORING PROBE
- PROPOSED GAS PUNCH BAR
- GAS PUNCH BAR
- REMNANTS OF SHALLOW WEATHERED BEDROCK
- PROPOSED FORCE MAIN
- PROPOSED SPRING DRAIN
- 268.86 WATER LEVEL ELEVATION ON 3/22/94
- 150 EQUIPOTENTIAL LINE
- GROUND-WATER DIVIDE
- GROUND-WATER FLOW DIRECTION
- EXISTING LEACHATE COLLECTOR/CLEAN-OUT
- EXISTING MANHOLE/CATCH BASIN
- EXISTING PILE
- EXISTING WATER PIPE
- EXISTING SIGN
- EXISTING POLE POST
- EXISTING GUY WIRE
- EXISTING MAILBOX
- EXISTING LIGHT POLE

HORIZONTAL SCALE 200 0 200 400 FEET

NOTE: THIS STAMP APPLIES ONLY TO FACILITY BOUNDARY ALTERATIONS MADE BY ARCADIS FOR ALTERATION NO. 6

STATE OF OHIO ZACHARY A. CLARK E-82377 REGISTERED PROFESSIONAL ENGINEER 2/18/21

SCALE: 1"=200'		
DRAWN BY:	FMS	2/19/21
CHECKED BY:	MPA	2/19/21
APPR'VD BY:	ZAC	2/19/21
ALTERATION 6		2/19/21
REVISIONS		DATE

BOND ROAD SITE, INC.
11425 BOND ROAD
HARRISON, OHIO 45030

PHASE 1 FILL, PHASE 2 PREPARATION

ARCADIS

CONTRACT NO. 30062111
DATE 02/19/21
DRAWING NO. 3F-I

G:\LFR\Projects\30062111 Bond Road Facility Boundary Alteration\Revised Rumpke Drawings\3F.DWG LAYOUT: 3F-1 SAVED: 2/18/2021 5:08 PM PLOTTED: 2/18/2021 6:10 PM BY: SPARER, FRANNIE

LEGEND

- PROPOSED ELEVATION CONTOURS
- PROPOSED SURFACE WATERS
- LIMIT OF CONSTRUCTION/TOE OF SLOPE
- BENCH/ACCESS ROAD
- PROPOSED GROUND WATER CONTROL SYSTEM
- PROPOSED UNDERGROUND ELECTRIC AND TELEPHONE
- PROPOSED UNDERGROUND ELECTRIC
- LEACHATE FLOW DIRECTION
- PROPOSED LEACHATE COLLECTOR/CLEAN-OUT PIPE
- PROPOSED FORCE MAIN
- BOUNDARY BETWEEN LANDFILL COVER TYPES
- TRAFFIC ARROW
- SILT FENCE
- ROCK SILT-CHECK
- STRAW BALE SILT-CHECK
- FACILITY BOUNDARY
- MATCHLINE
- PROPOSED INCLEMENT WEATHER AREA
- PROPOSED STOCKPILE/BORROW AREA
- EXISTING ELEVATION CONTOURS
- EXISTING VEGETATION/TREE LINE
- EXISTING ROAD
- FENCE
- BENCHMARK
- UTILITY POLE
- LIMITS OF WASTE PLACEMENT
- STREAM
- LIMITS OF PEM WETLAND
- LIMITS OF POW WETLAND
- RIGHT OF WAY / EASEMENT
- BUILDING
- POND
- ELECTRIC LINE
- EXISTING WATER LINE
- TELEPHONE LINE
- 300' OFFSET – EXISTING LIMITS OF WASTE
- ADJACENT PROPERTY LINES
- PROPERTY OWNER (SEE DRAWING 2B-0 FOR PROPERTY OWNERS TABLE)
- EXISTING FIBER OPTIC CABLE
- EXISTING ROCK SILT CHECK
- EXISTING FORCE MAIN
- OVERHEAD ELECTRIC
- BENCH MARK (CONCRETE MONUMENT WITH PLATE)
- LIMITS OF CLEARING AND GRUBBING
- SPECIAL PURPOSE WELL
- WELL OR PIEZOMETER SCHEDULED FOR ABANDONMENT
- PROPOSED MONITORING WELL LOCATION
- EXISTING MONITORING WELL LOCATION
- SOIL BORING OR ABANDONED WELL LOCATION
- TEST PIT LOCATION
- PIEZOMETER / PACKER TEST BOREHOLE LOCATION
- SURVEY CONTROL POINT
- PROPOSED GAS TESTING PUNCH BAR STATION
- PROPOSED GAS DETECTOR
- PROPOSED GAS EXTRACTION WELL
- PROPOSED WELL NUMBER
- PROPOSED DEPTH OF WELL/LENGTH OF EXTRACTION PIPE
- PROPOSED RADIUS OF INFLUENCE
- PROPOSED CONDENSATE WELL
- GAS PIPE
- PROPOSED GAS MONITORING PROBE
- PROPOSED GAS PUNCH BAR
- GAS PUNCH BAR
- REMNANTS OF SHALLOW WEATHERED BEDROCK
- PROPOSED FORCE MAIN
- PROPOSED SPRING DRAIN
- WATER LEVEL ELEVATION ON 3/22/94
- EQUIPOTENTIAL LINE
- GROUND-WATER DIVIDE
- GROUND-WATER FLOW DIRECTION
- EXISTING LEACHATE COLLECTOR/CLEAN-OUT
- EXISTING MANHOLE/CATCH BASIN
- EXISTING PILE
- EXISTING WATER PIPE
- EXISTING SIGN
- EXISTING POLE POST
- EXISTING GUY WIRE
- EXISTING MAILBOX
- EXISTING LIGHT POLE

200 0 200 400
HORIZONTAL SCALE FEET

SEQUENCE OF CONSTRUCTION THIS SHEET

⇒ CONTINUE PHASE ONE FILL OPERATIONS
- EXTEND ACCESS ROAD AS FILL REACHES GRADE
- PLACE INTERIM AND INTERMEDIATE COVERS
- BUILD DRAINAGE CHANNELS AND INSTALL CULVERT
- PLACE STRAW BALES IN CHANNELS AND SILT FENCES ON SLOPES

⇒ PLACE STRAW BALES IN EXISTING DRAINAGE CHANNELS

⇒ PLACE SOUND BARRIERS
⇒ CONSTRUCT NEW ACCESS ROAD
⇒ BUILD SCALE AND SCALE HOUSE
⇒ CONSTRUCT CHANNEL #1
- EXCAVATE AND PLACE MATERIAL IN APPROPRIATE STOCKPILE
- LINE CHANNEL AND PLACE ROCK CHECKS
- INSTALL CULVERT PIPES

⇒ CONSTRUCT SILT POND
- EXCAVATE AND PLACE MATERIAL IN APPROPRIATE STOCKPILE
- INSTALL GROUND WATER CONTROL SYSTEMS
- BUILD OUTLET STRUCTURES
- PLACE CLAY LINERS AND CHANNEL ROCK PROTECTION

⇒ CONSTRUCT CHANNEL #2
- EXCAVATE AND PLACE MATERIAL IN APPROPRIATE STOCKPILE
- LINE CHANNEL AND PLACE ROCK CHECKS
- INSTALL CULVERT PIPE

⇒ CONSTRUCT CHANNEL #3
- EXCAVATE AND STOCKPILE MATERIAL
- LINE CHANNEL WITH RIP RAP

NOTE:
1. TOPOGRAPHY CONDUCTED BY M.A.N. MAPPING SERVICES, DATED 02/05/2021.
2. "SELECT FILL" IS TO BE USED FOR THE CONSTRUCTION OF CLAY LINERS AND CLAY CAPS INCLUDES SOILS CLASSIFIED AS "CL" AND "CH" AND FURTHER DESCRIBED IN THE HYDROGEOLOGIC REPORT
3. "NON-SELECT FILL" IS TO BE USED FOR THE CONSTRUCTION OF DIKES, BERMS, DAILY AND PROTECTIVE COVER LAYERS INCLUDES SOILS OTHER THAN THOSE CLASSIFIED AS "CL" AND "CH" AND FURTHER DESCRIBED IN THE HYDROGEOLOGIC REPORT

PREVAILING WIND

NOTE: THIS STAMP APPLIES ONLY TO FACILITY BOUNDARY ALTERATIONS MADE BY ARCADIS FOR ALTERATION NO. 6

STATE OF OHIO
ZACHARY A. CLARK
E-82377
REGISTERED PROFESSIONAL ENGINEER
2/18/21

SCALE: 1"=200'	
DRAWN BY: FMS	2/19/21
CHECKED BY: MPA	2/19/21
APPRV'D BY: ZAC	2/19/21
ALTERATION 6	2/19/21
REVISIONS	DATE

BOND ROAD SITE, INC.
11425 BOND ROAD
HARRISON, OHIO 45030

PHASE 1 FILL,
PHASE 2 PREPARATION

ARCADIS

CONTRACT NO. 30062111
DATE 02/19/21
DRAWING NO. 3F-2

G:\LFR\Projects\30062111 Bond Road Facility Boundary Alteration\Figures\Facility Boundary Alteration\Revised Rumpke Drawings\3F.DWG LAYOUT: 3F-2 SAVED: 2/18/2021 5:08 PM PLOTTED: 2/18/2021 6:11 PM BY: SPARER, FRANNIE

400 0 400 800
HORIZONTAL SCALE FEET

SEQUENCE OF CONSTRUCTION THIS SHEET

- CONTINUE PHASE ONE FILL OPERATIONS
  - EXTEND ACCESS ROAD AS FILL REACHES GRADE
  - PLACE INTERIM AND INTERMEDIATE COVERS
  - BUILD DRAINAGE CHANNELS AND INSTALL CULVERT
  - PLACE STRAW BALES IN CHANNELS AND SILT FENCES ON SLOPES
- BEGIN CONSTRUCTION OF ENVIRONMENTAL DIKE, PLACE SOUND BARRIERS AND ACCESS ROAD
- ABANDON 36" DIAMETER CULVERT PIPE
- INSTALL ELECTRICITY AND TELEPHONE TO NEW BUILDINGS
- REMOVE EXISTING MAINTENANCE BUILDING
- EXCAVATE PHASE TWO
  - EXCAVATE AND PLACE MATERIAL IN APPROPRIATE STOCKPILE
  - INSTALL GROUND WATER CONTROL SYSTEM
- COMPLETE ENVIRONMENTAL DIKE
- CONSTRUCT FLOOR
  - PLACE CLAY AND SYNTHETIC LINERS
  - INSTALL LEACHATE COLLECTION PIPING
  - INSTALL LIFT STATION
  - PLACE SAND DRAINAGE LAYER
  - COMPLETE LEACHATE COLLECTION SYSTEM
- BUILD LEACHATE STORAGE TANKS
- INSTALL FORCE MAIN TO AND FROM STORAGE TANKS AND LOAD STATION
- INSTALL FORCE MAIN TO PHASE TWO LIFT STATION
- INSTALL ELECTRICITY TO PHASE TWO LIFT STATION
  - INSTALL PROTECTIVE LAYER OVER LEACHATE COLLECTION SYSTEM
- INSTALL PIPE RUN #1
- RELOCATE UNDERGROUND ELECTRIC SERVICE TO PHASE ONE LIFT STATION
- BEGIN PHASE TWO FILL OPERATION

LEGEND

710 PROPOSED ELEVATION CONTOURS
PROPOSED SURFACE WATERS
LIMIT OF CONSTRUCTION/TOE OF SLOPE
BENCH/ACCESS ROAD
PROPOSED GROUND WATER CONTROL SYSTEM
E/T PROPOSED UNDERGROUND ELECTRIC AND TELEPHONE
E PROPOSED UNDERGROUND ELECTRIC
LEACHATE FLOW DIRECTION
PROPOSED LEACHATE COLLECTOR/CLEAN-OUT PIPE
PROPOSED FORCE MAIN
BOUNDARY BETWEEN LANDFILL COVER TYPES
TRAFFIC ARROW
SILT FENCE
ROCK SILT-CHECK
STRAW BALE SILT-CHECK
FACILITY BOUNDARY
MATCHLINE
PROPOSED INCLEMENT WEATHER AREA
PROPOSED STOCKPILE/BORROW AREA
900 EXISTING ELEVATION CONTOURS
EXISTING VEGETATION/TREE LINE
EXISTING ROAD
FENCE
BENCHMARK
UTILITY POLE
LOW LIMITS OF WASTE PLACEMENT
STREAM
LIMITS OF PEM WETLAND
LIMITS OF POW WETLAND
RIGHT OF WAY / EASEMENT
BUILDING
POND
E E ELECTRIC LINE
WL WL EXISTING WATER LINE
COM TELEPHONE LINE
300' OFFSET – EXISTING LIMITS OF WASTE
ADJACENT PROPERTY LINES
54 PROPERTY OWNER (SEE DRAWING 2B-0 FOR PROPERTY OWNERS TABLE)
FO EXISTING FIBER OPTIC CABLE
EXISTING ROCK SILT CHECK
EXISTING FORCE MAIN
OHE OVERHEAD ELECTRIC
BENCH MARK (CONCRETE MONUMENT WITH PLATE)
LIMITS OF CLEARING AND GRUBBING
SPECIAL PURPOSE WELL
WELL OR PIEZOMETER SCHEDULED FOR ABANDONMENT
PROPOSED MONITORING WELL LOCATION
EXISTING MONITORING WELL LOCATION
SOIL BORING OR ABANDONED WELL LOCATION
TEST PIT LOCATION
PIEZOMETER / PACKER TEST BOREHOLE LOCATION
2 817.95 SURVEY CONTROL POINT
PROPOSED GAS TESTING PUNCH BAR STATION
PROPOSED GAS DETECTOR
PROPOSED GAS EXTRACTION WELL
GW-200 PROPOSED WELL NUMBER
30/20 PROPOSED DEPTH OF WELL/LENGTH OF EXTRACTION PIPE
R150 PROPOSED RADIUS OF INFLUENCE
PROPOSED CONDENSATE WELL
GAS GAS PIPE
GP-4 PROPOSED GAS MONITORING PROBE
208 PROPOSED GAS PUNCH BAR
1 GAS PUNCH BAR
REMNANTS OF SHALLOW WEATHERED BEDROCK
PROPOSED FORCE MAIN
PROPOSED SPRING DRAIN
268.86 WATER LEVEL ELEVATION ON 3/22/94
150 EQUIPOTENTIAL LINE
GROUND-WATER DIVIDE
GROUND-WATER FLOW DIRECTION
EXISTING LEACHATE COLLECTOR/CLEAN-OUT
EXISTING MANHOLE/CATCH BASIN
EXISTING PILE
EXISTING WATER PIPE
EXISTING SIGN
EXISTING POLE POST
EXISTING GUY WIRE
EXISTING MAILBOX
EXISTING LIGHT POLE

PREVAILING WIND

NOTE:
1. TOPOGRAPHY CONDUCTED BY M.A.N. MAPPING SERVICES, DATED 02/05/2021.
2. "SELECT FILL" IS TO BE USED FOR THE CONSTRUCTION OF CLAY LINERS AND CLAY CAPS INCLUDES SOILS CLASSIFIED AS "CL" AND "CH" AND FURTHER DESCRIBED IN THE HYDROGEOLOGIC REPORT
3. "NON-SELECT FILL" IS TO BE USED FOR THE CONSTRUCTION OF DIKES, BERMS, DAILY AND PROTECTIVE COVER LAYERS INCLUDES SOILS OTHER THAN THOSE CLASSIFIED AS "CL" AND "CH" AND FURTHER DESCRIBED IN THE HYDROGEOLOGIC REPORT

NOTE: THIS STAMP APPLIES ONLY TO FACILITY BOUNDARY ALTERATIONS MADE BY ARCADIS FOR ALTERATION NO. 6

STATE OF OHIO ZACHARY A. CLARK E-82377 REGISTERED PROFESSIONAL ENGINEER
2/18/21

SCALE: 1"=400'	
DRAWN BY: FMS	2/19/21
CHECKED BY: MPA	2/19/21
APPRV'D BY: ZAC	2/19/21
ALTERATION 6	2/19/21
REVISIONS	DATE

BOND ROAD SITE, INC.
11425 BOND ROAD
HARRISON, OHIO 45030

PHASE 2 FLOOR

ARCADIS

CONTRACT NO. 30062111
DATE 02/19/21
DRAWING NO. 3G-0

G:\LFR\Projects\30062111 Bond Road Facility Boundary Alteration\Figures\Facility Boundary Alteration\Revised Rumpke Drawings\3G.DWG LAYOUT: 3G-0 SAVED: 2/18/2021 5:08 PM PLOTTED: 2/18/2021 6:12 PM BY: SPARER, FRANNIE

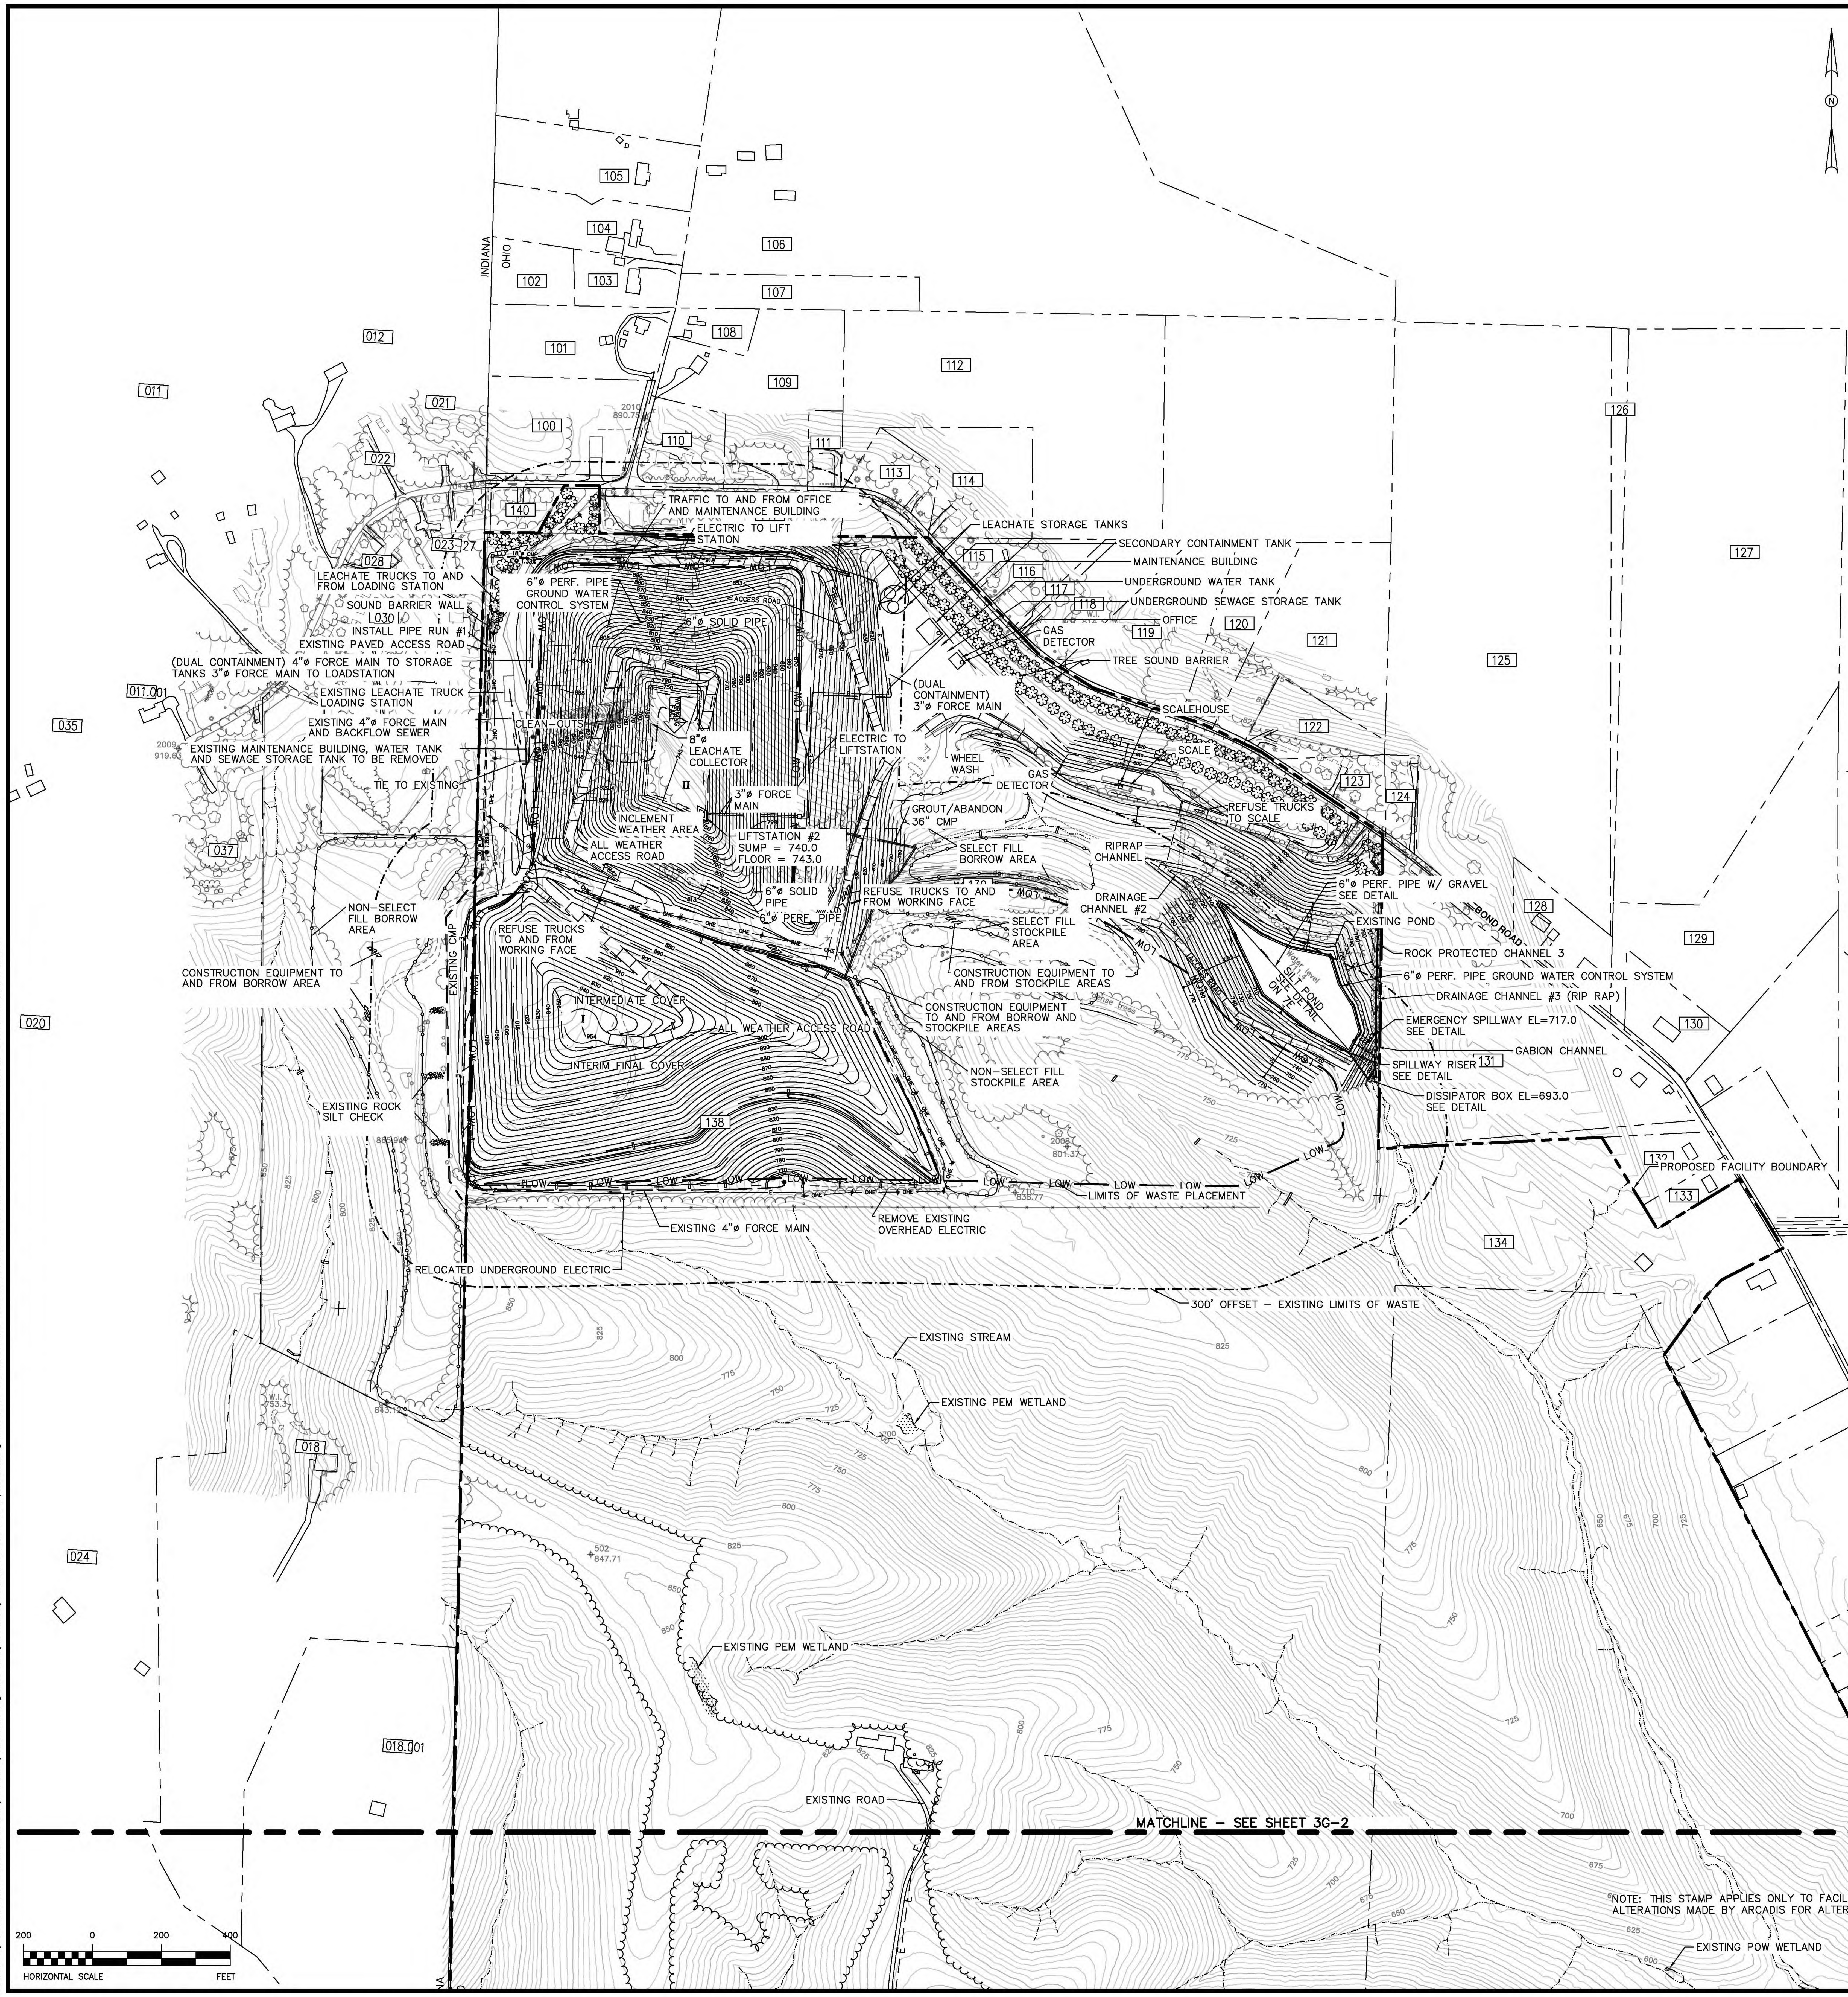

SEQUENCE OF CONSTRUCTION THIS SHEET

- CONTINUE PHASE ONE FILL OPERATIONS
  - EXTEND ACCESS ROAD AS FILL REACHES GRADE
  - PLACE INTERIM AND INTERMEDIATE COVERS
  - BUILD DRAINAGE CHANNELS AND INSTALL CULVERT
  - PLACE STRAW BALES IN CHANNELS AND SILT FENCES ON SLOPES
- BEGIN CONSTRUCTION OF ENVIRONMENTAL DIKE, PLACE SOUND BARRIERS AND ACCESS ROAD
- ABANDON 36" DIAMETER CULVERT PIPE
- INSTALL ELECTRICITY AND TELEPHONE TO NEW BUILDINGS
- REMOVE EXISTING MAINTENANCE BUILDING
- EXCAVATE PHASE TWO
  - EXCAVATE AND PLACE MATERIAL IN APPROPRIATE STOCKPILE
  - INSTALL GROUND WATER CONTROL SYSTEM
- COMPLETE ENVIRONMENTAL DIKE
- CONSTRUCT FLOOR
  - PLACE CLAY AND SYNTHETIC LINERS
  - INSTALL LEACHATE COLLECTION PIPING
  - INSTALL LIFT STATION
  - PLACE SAND DRAINAGE LAYER
  - COMPLETE LEACHATE COLLECTION SYSTEM
- BUILD LEACHATE STORAGE TANKS
- INSTALL FORCE MAIN TO AND FROM STORAGE TANKS AND LOAD STATION
- INSTALL FORCE MAIN TO PHASE TWO LIFT STATION
- INSTALL ELECTRICITY TO PHASE TWO LIFT STATION
  - INSTALL PROTECTIVE LAYER OVER LEACHATE COLLECTION SYSTEM
- INSTALL PIPE RUN #1
- RELOCATE UNDERGROUND ELECTRIC SERVICE TO PHASE ONE LIFT STATION
- BEGIN PHASE TWO FILL OPERATION

LEGEND

710	PROPOSED ELEVATION CONTOURS
	PROPOSED SURFACE WATERS
	LIMIT OF CONSTRUCTION/TOE OF SLOPE
	BENCH/ACCESS ROAD
	PROPOSED GROUND WATER CONTROL SYSTEM
E/T	PROPOSED UNDERGROUND ELECTRIC AND TELEPHONE
E	PROPOSED UNDERGROUND ELECTRIC
	LEACHATE FLOW DIRECTION
	PROPOSED LEACHATE COLLECTOR/CLEAN-OUT PIPE
	PROPOSED FORCE MAIN
	BOUNDARY BETWEEN LANDFILL COVER TYPES
	TRAFFIC ARROW
	SILT FENCE
	ROCK SILT-CHECK
	STRAW BALE SILT-CHECK
	FACILITY BOUNDARY
	MATCHLINE
	PROPOSED INCLEMENT WEATHER AREA
	PROPOSED STOCKPILE/BORROW AREA
900	EXISTING ELEVATION CONTOURS
	EXISTING VEGETATION/TREE LINE
	EXISTING ROAD
	FENCE
	BENCHMARK
	UTILITY POLE
LOW	LIMITS OF WASTE PLACEMENT
	STREAM
	LIMITS OF PEM WETLAND
	LIMITS OF POW WETLAND
	RIGHT OF WAY / EASEMENT
	BUILDING
	POND
E E	ELECTRIC LINE
WL WL	EXISTING WATER LINE
COM	TELEPHONE LINE
	300' OFFSET – EXISTING LIMITS OF WASTE
	ADJACENT PROPERTY LINES
54	PROPERTY OWNER (SEE DRAWING 2B-0 FOR PROPERTY OWNERS TABLE)
FO	EXISTING FIBER OPTIC CABLE
	EXISTING ROCK SILT CHECK
	EXISTING FORCE MAIN
OHE	OVERHEAD ELECTRIC
	BENCH MARK (CONCRETE MONUMENT WITH PLATE)
	LIMITS OF CLEARING AND GRUBBING
	SPECIAL PURPOSE WELL
	WELL OR PIEZOMETER SCHEDULED FOR ABANDONMENT
	PROPOSED MONITORING WELL LOCATION
	EXISTING MONITORING WELL LOCATION
	SOIL BORING OR ABANDONED WELL LOCATION
	TEST PIT LOCATION
	PIEZOMETER / PACKER TEST BOREHOLE LOCATION
2 817.95	SURVEY CONTROL POINT
	PROPOSED GAS TESTING PUNCH BAR STATION
	PROPOSED GAS DETECTOR
	PROPOSED GAS EXTRACTION WELL
GW-200	PROPOSED WELL NUMBER
32/20	PROPOSED DEPTH OF WELL/LENGTH OF EXTRACTION PIPE
R150	PROPOSED RADIUS OF INFLUENCE
	PROPOSED CONDENSATE WELL
GAS	GAS PIPE
GP-4	PROPOSED GAS MONITORING PROBE
208	PROPOSED GAS PUNCH BAR
1	GAS PUNCH BAR
	REMNANTS OF SHALLOW WEATHERED BEDROCK
	PROPOSED FORCE MAIN
	PROPOSED SPRING DRAIN
▽268.86	WATER LEVEL ELEVATION ON 3/22/94
150	EQUIPOTENTIAL LINE
	GROUND-WATER DIVIDE
	GROUND-WATER FLOW DIRECTION
	EXISTING LEACHATE COLLECTOR/CLEAN-OUT
	EXISTING MANHOLE/CATCH BASIN
	EXISTING PILE
	EXISTING WATER PIPE
	EXISTING SIGN
	EXISTING POLE POST
	EXISTING GUY WIRE
	EXISTING MAILBOX
	EXISTING LIGHT POLE

NOTE:

1. TOPOGRAPHY CONDUCTED BY M.A.N. MAPPING SERVICES, DATED 02/05/2021.
2. "SELECT FILL" IS TO BE USED FOR THE CONSTRUCTION OF CLAY LINERS AND CLAY CAPS INCLUDES SOILS CLASSIFIED AS "CL" AND "CH" AND FURTHER DESCRIBED IN THE HYDROGEOLOGIC REPORT
3. "NON-SELECT FILL" IS TO BE USED FOR THE CONSTRUCTION OF DIKES, BERMS, DAILY AND PROTECTIVE COVER LAYERS INCLUDES SOILS OTHER THAN THOSE CLASSIFIED AS "CL" AND "CH" AND FURTHER DESCRIBED IN THE HYDROGEOLOGIC REPORT

STATE OF OHIO
ZACHARY A. CLARK
E-82377
REGISTERED
PROFESSIONAL ENGINEER
2/18/21

SCALE:	1"=200'	
DRAWN BY:	FMS	2/19/21
CHECKED BY:	MPA	2/19/21
APPRV'D BY:	ZAC	2/19/21
ALTERATION 6		2/19/21
REVISIONS		DATE

BOND ROAD SITE, INC.
11425 BOND ROAD
HARRISON, OHIO 45030

PHASE 2 FLOOR

ARCADIS

CONTRACT NO. 30062111
DATE 02/19/21
DRAWING NO. 3G-1

G:\LFR\Projects\30062111 Bond Road Facility Boundary Alteration\Figures\Facility Boundary Alteration\Revised Rumpke Drawings\3G.DWG LAYOUT: 3G-2 SAVED: 2/18/2021 5:08 PM PLOTTED: 2/18/2021 6:12 PM BY: SPARER, FRANNIE

LEGEND

- 710 — PROPOSED ELEVATION CONTOURS
- PROPOSED SURFACE WATERS
- LIMIT OF CONSTRUCTION/TOE OF SLOPE
- BENCH/ACCESS ROAD
- PROPOSED GROUND WATER CONTROL SYSTEM
- E/T — PROPOSED UNDERGROUND ELECTRIC AND TELEPHONE
- E — PROPOSED UNDERGROUND ELECTRIC
- LEACHATE FLOW DIRECTION
- PROPOSED LEACHATE COLLECTOR/CLEAN-OUT PIPE
- PROPOSED FORCE MAIN
- BOUNDARY BETWEEN LANDFILL COVER TYPES
- TRAFFIC ARROW
- SILT FENCE
- ROCK SILT-CHECK
- STRAW BALE SILT-CHECK
- FACILITY BOUNDARY
- MATCHLINE
- PROPOSED INCLEMENT WEATHER AREA
- PROPOSED STOCKPILE/BORROW AREA
- 800 — EXISTING ELEVATION CONTOURS
- EXISTING VEGETATION/TREE LINE
- EXISTING ROAD
- FENCE
- BENCHMARK
- UTILITY POLE
- LOW — LIMITS OF WASTE PLACEMENT
- STREAM
- LIMITS OF PEM WETLAND
- LIMITS OF POW WETLAND
- RIGHT OF WAY / EASEMENT
- BUILDING
- POND
- E — E — ELECTRIC LINE
- WL — WL — EXISTING WATER LINE
- COM — TELEPHONE LINE
- 300' OFFSET – EXISTING LIMITS OF WASTE
- ADJACENT PROPERTY LINES
- 54 PROPERTY OWNER (SEE DRAWING 2B-0 FOR PROPERTY OWNERS TABLE)
- FO — EXISTING FIBER OPTIC CABLE
- EXISTING ROCK SILT CHECK
- EXISTING FORCE MAIN
- OHE — OVERHEAD ELECTRIC
- BENCH MARK (CONCRETE MONUMENT WITH PLATE)
- LIMITS OF CLEARING AND GRUBBING
- SPECIAL PURPOSE WELL
- WELL OR PIEZOMETER SCHEDULED FOR ABANDONMENT
- PROPOSED MONITORING WELL LOCATION
- EXISTING MONITORING WELL LOCATION
- SOIL BORING OR ABANDONED WELL LOCATION
- TEST PIT LOCATION
- PIEZOMETER / PACKER TEST BOREHOLE LOCATION
- 2 817.95 SURVEY CONTROL POINT
- PROPOSED GAS TESTING PUNCH BAR STATION
- PROPOSED GAS DETECTOR
- PROPOSED GAS EXTRACTION WELL
- GW-200 PROPOSED WELL NUMBER
- 35/30 PROPOSED DEPTH OF WELL/LENGTH OF EXTRACTION PIPE
- R150 PROPOSED RADIUS OF INFLUENCE
- PROPOSED CONDENSATE WELL
- GAS — GAS PIPE
- GP-4 PROPOSED GAS MONITORING PROBE
- 208 PROPOSED GAS PUNCH BAR
- 1 GAS PUNCH BAR
- REMNANTS OF SHALLOW WEATHERED BEDROCK
- PROPOSED FORCE MAIN
- PROPOSED SPRING DRAIN
- 268.86 WATER LEVEL ELEVATION ON 3/22/94
- 150 EQUIPOTENTIAL LINE
- GROUND-WATER DIVIDE
- GROUND-WATER FLOW DIRECTION
- EXISTING LEACHATE COLLECTOR/CLEAN-OUT
- EXISTING MANHOLE/CATCH BASIN
- EXISTING PILE
- EXISTING WATER PIPE
- EXISTING SIGN
- EXISTING POLE POST
- EXISTING GUY WIRE
- EXISTING MAILBOX
- EXISTING LIGHT POLE

200 0 200 400
HORIZONTAL SCALE FEET

SEQUENCE OF CONSTRUCTION THIS SHEET

- ⇒ CONTINUE PHASE ONE FILL OPERATIONS
  - EXTEND ACCESS ROAD AS FILL REACHES GRADE
  - PLACE INTERIM AND INTERMEDIATE COVERS
  - BUILD DRAINAGE CHANNELS AND INSTALL CULVERT
  - PLACE STRAW BALES IN CHANNELS AND SILT FENCES ON SLOPES
- ⇒ BEGIN CONSTRUCTION OF ENVIRONMENTAL DIKE, PLACE SOUND BARRIERS AND ACCESS ROAD
- ⇒ ABANDON 36" DIAMETER CULVERT PIPE
- ⇒ INSTALL ELECTRICITY AND TELEPHONE TO NEW BUILDINGS
- ⇒ REMOVE EXISTING MAINTENANCE BUILDING
- ⇒ EXCAVATE PHASE TWO
  - EXCAVATE AND PLACE MATERIAL IN APPROPRIATE STOCKPILE
  - INSTALL GROUND WATER CONTROL SYSTEM
- ⇒ COMPLETE ENVIRONMENTAL DIKE
- ⇒ CONSTRUCT FLOOR
  - PLACE CLAY AND SYNTHETIC LINERS
  - INSTALL LEACHATE COLLECTION PIPING
  - INSTALL LIFT STATION
  - PLACE SAND DRAINAGE LAYER
  - COMPLETE LEACHATE COLLECTION SYSTEM
- ⇒ BUILD LEACHATE STORAGE TANKS
- ⇒ INSTALL FORCE MAIN TO AND FROM STORAGE TANKS AND LOAD STATION
- ⇒ INSTALL FORCE MAIN TO PHASE TWO LIFT STATION
- ⇒ INSTALL ELECTRICITY TO PHASE TWO LIFT STATION
  - INSTALL PROTECTIVE LAYER OVER LEACHATE COLLECTION SYSTEM
- ⇒ INSTALL PIPE RUN #1
- ⇒ RELOCATE UNDERGROUND ELECTRIC SERVICE TO PHASE ONE LIFT STATION
- ⇒ BEGIN PHASE TWO FILL OPERATION

NOTE:
1. TOPOGRAPHY CONDUCTED BY M.A.N. MAPPING SERVICES, DATED 02/05/2021.
2. "SELECT FILL" IS TO BE USED FOR THE CONSTRUCTION OF CLAY LINERS AND CLAY CAPS INCLUDES SOILS CLASSIFIED AS "CL" AND "CH" AND FURTHER DESCRIBED IN THE HYDROGEOLOGIC REPORT
3. "NON-SELECT FILL" IS TO BE USED FOR THE CONSTRUCTION OF DIKES, BERMS, DAILY AND PROTECTIVE COVER LAYERS INCLUDES SOILS OTHER THAN THOSE CLASSIFIED AS "CL" AND "CH" AND FURTHER DESCRIBED IN THE HYDROGEOLOGIC REPORT

NOTE: THIS STAMP APPLIES ONLY TO FACILITY BOUNDARY ALTERATIONS MADE BY ARCADIS FOR ALTERATION NO. 6

STATE OF OHIO
ZACHARY A. CLARK
E-82377
REGISTERED PROFESSIONAL ENGINEER
Zachary A. Clark 2/18/21

SCALE: 1"=200'	
DRAWN BY: FMS	2/19/21
CHECKED BY: MPA	2/19/21
APPRV'D BY: ZAC	2/19/21
ALTERATION 6	2/19/21
REVISIONS	DATE

BOND ROAD SITE, INC.
11425 BOND ROAD
HARRISON, OHIO 45030

PHASE 2 FLOOR

ARCADIS

CONTRACT NO. 30062111
DATE 02/19/21
DRAWING NO. 3G-2

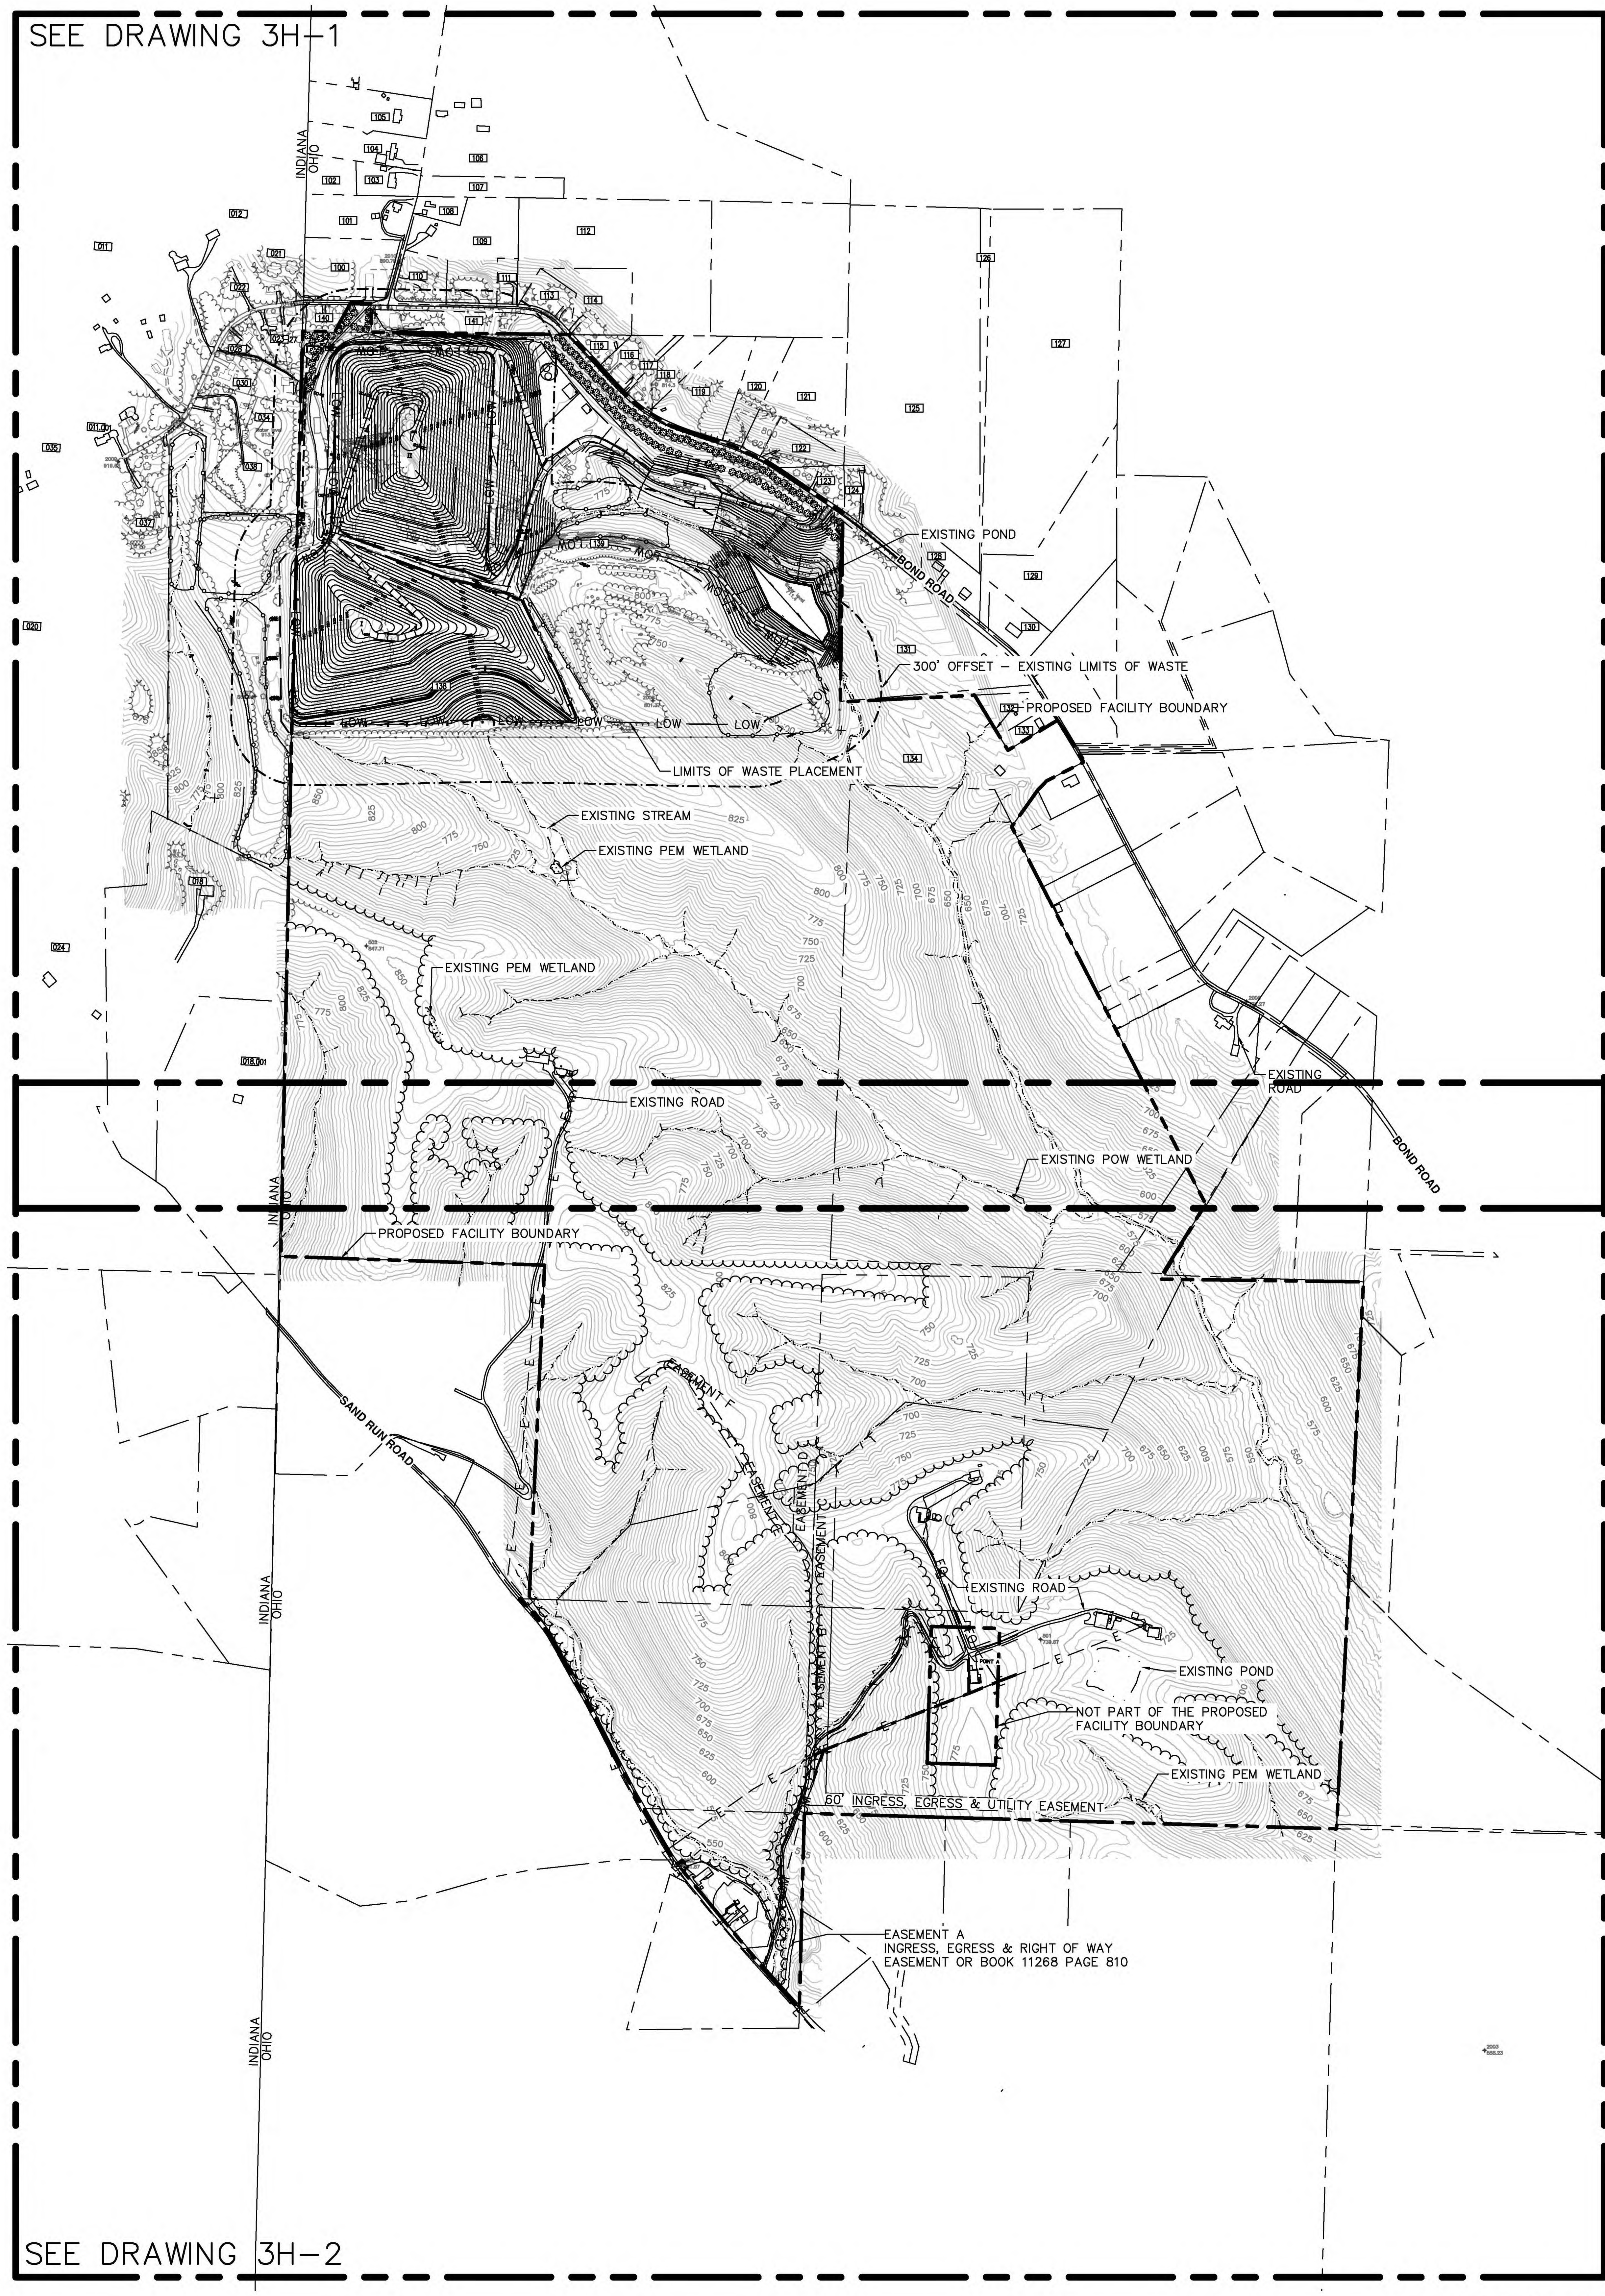

SEQUENCE OF CONSTRUCTION THIS SHEET

⇒ CONTINUE PHASE TWO FILL OPERATIONS
- EXTEND ACCESS ROAD AS FILL REACHES GRADE
- PLACE INTERIM AND INTERMEDIATE COVERS
- BUILD DRAINAGE CHANNELS AND INSTALL CULVERT C
- PLACE STRAW BALES IN CHANNELS AND SILT FENCES ON SLOPES
- INSTALL GAS PROBES

N

LEGEND

- PROPOSED ELEVATION CONTOURS
- PROPOSED SURFACE WATERS
- LIMIT OF CONSTRUCTION/TOE OF SLOPE
- BENCH/ACCESS ROAD
- PROPOSED GROUND WATER CONTROL SYSTEM
- PROPOSED UNDERGROUND ELECTRIC AND TELEPHONE
- PROPOSED UNDERGROUND ELECTRIC
- LEACHATE FLOW DIRECTION
- PROPOSED LEACHATE COLLECTOR/CLEAN-OUT PIPE
- PROPOSED FORCE MAIN
- BOUNDARY BETWEEN LANDFILL COVER TYPES
- TRAFFIC ARROW
- SILT FENCE
- ROCK SILT-CHECK
- STRAW BALE SILT-CHECK
- FACILITY BOUNDARY
- MATCHLINE
- PROPOSED INCLEMENT WEATHER AREA
- PROPOSED STOCKPILE/BORROW AREA
- EXISTING ELEVATION CONTOURS
- EXISTING VEGETATION/TREE LINE
- EXISTING ROAD
- FENCE
- BENCHMARK
- UTILITY POLE
- LIMITS OF WASTE PLACEMENT
- STREAM
- LIMITS OF PEM WETLAND
- LIMITS OF POW WETLAND
- RIGHT OF WAY / EASEMENT
- BUILDING
- POND
- ELECTRIC LINE
- EXISTING WATER LINE
- TELEPHONE LINE
- 300' OFFSET – EXISTING LIMITS OF WASTE
- ADJACENT PROPERTY LINES
- PROPERTY OWNER (SEE DRAWING 2B-0 FOR PROPERTY OWNERS TABLE)
- EXISTING FIBER OPTIC CABLE
- EXISTING ROCK SILT CHECK
- EXISTING FORCE MAIN
- OVERHEAD ELECTRIC
- BENCH MARK (CONCRETE MONUMENT WITH PLATE)
- LIMITS OF CLEARING AND GRUBBING
- SPECIAL PURPOSE WELL
- WELL OR PIEZOMETER SCHEDULED FOR ABANDONMENT
- PROPOSED MONITORING WELL LOCATION
- EXISTING MONITORING WELL LOCATION
- SOIL BORING OR ABANDONED WELL LOCATION
- TEST PIT LOCATION
- PIEZOMETER / PACKER TEST BOREHOLE LOCATION
- SURVEY CONTROL POINT
- PROPOSED GAS TESTING PUNCH BAR STATION
- PROPOSED GAS DETECTOR
- PROPOSED GAS EXTRACTION WELL
- PROPOSED WELL NUMBER
- PROPOSED DEPTH OF WELL/LENGTH OF EXTRACTION PIPE
- PROPOSED RADIUS OF INFLUENCE
- PROPOSED CONDENSATE WELL
- GAS PIPE
- PROPOSED GAS MONITORING PROBE
- PROPOSED GAS PUNCH BAR
- GAS PUNCH BAR
- REMNANTS OF SHALLOW WEATHERED BEDROCK
- PROPOSED FORCE MAIN
- PROPOSED SPRING DRAIN
- WATER LEVEL ELEVATION ON 3/22/94
- EQUIPOTENTIAL LINE
- GROUND-WATER DIVIDE
- GROUND-WATER FLOW DIRECTION
- EXISTING LEACHATE COLLECTOR/CLEAN-OUT
- EXISTING MANHOLE/CATCH BASIN
- EXISTING PILE
- EXISTING WATER PIPE
- EXISTING SIGN
- EXISTING POLE POST
- EXISTING GUY WIRE
- EXISTING MAILBOX
- EXISTING LIGHT POLE

NOTES:

1. TOPOGRAPHY CONDUCTED BY M.A.N. MAPPING SERVICES, DATED 02/05/2021.
2. "SELECT FILL" IS TO BE USED FOR THE CONSTRUCTION OF CLAY LINERS AND CLAY CAPS INCLUDES SOILS CLASSIFIED AS "CL" AND "CH" AND FURTHER DESCRIBED IN THE HYDROGEOLOGIC REPORT
3. "NON-SELECT FILL" IS TO BE USED FOR THE CONSTRUCTION OF DIKES, BERMS, DAILY AND PROTECTIVE COVER LAYERS INCLUDES SOILS OTHER THAN THOSE CLASSIFIED AS "CL" AND "CH" AND FURTHER DESCRIBED IN THE HYDROGEOLOGIC REPORT

PREVAILING WIND

400 0 400 800

HORIZONTAL SCALE FEET

NOTE: THIS STAMP APPLIES ONLY TO FACILITY BOUNDARY ALTERATIONS MADE BY ARCADIS FOR ALTERATION NO. 6

STATE OF OHIO
ZACHARY A. CLARK
E-82377
REGISTERED PROFESSIONAL ENGINEER
2/18/21

SCALE:	1"=400'	
DRAWN BY:	FMS	2/19/21
CHECKED BY:	MPA	2/19/21
APPRV'D BY:	ZAC	2/19/21
ALTERATION 6		2/19/21
REVISIONS		DATE

BOND ROAD SITE, INC.
11425 BOND ROAD
HARRISON, OHIO 45030

PHASE 2 FILL,
PHASE 3 PREPARATION

ARCADIS

CONTRACT NO. 30062111
DATE 02/19/21
DRAWING NO. 3H-0

SEQUENCE OF CONSTRUCTION THIS SHEET

⇒ CONTINUE PHASE TWO FILL OPERATIONS
- EXTEND ACCESS ROAD AS FILL REACHES GRADE
- PLACE INTERIM AND INTERMEDIATE COVERS
- BUILD DRAINAGE CHANNELS AND INSTALL CULVERT C
- PLACE STRAW BALES IN CHANNELS AND SILT FENCES ON SLOPES
- INSTALL GAS PROBES

NOTES:

1. TOPOGRAPHY CONDUCTED BY M.A.N. MAPPING SERVICES, DATED 02/05/2021.
2. "SELECT FILL" IS TO BE USED FOR THE CONSTRUCTION OF CLAY LINERS AND CLAY CAPS INCLUDES SOILS CLASSIFIED AS "CL" AND "CH" AND FURTHER DESCRIBED IN THE HYDROGEOLOGIC REPORT
3. "NON-SELECT FILL" IS TO BE USED FOR THE CONSTRUCTION OF DIKES, BERMS, DAILY AND PROTECTIVE COVER LAYERS INCLUDES SOILS OTHER THAN THOSE CLASSIFIED AS "CL" AND "CH" AND FURTHER DESCRIBED IN THE HYDROGEOLOGIC REPORT

LEGEND

- PROPOSED ELEVATION CONTOURS
- PROPOSED SURFACE WATERS
- LIMIT OF CONSTRUCTION/TOE OF SLOPE
- BENCH/ACCESS ROAD
- PROPOSED GROUND WATER CONTROL SYSTEM
- PROPOSED UNDERGROUND ELECTRIC AND TELEPHONE
- PROPOSED UNDERGROUND ELECTRIC
- LEACHATE FLOW DIRECTION
- PROPOSED LEACHATE COLLECTOR/CLEAN-OUT PIPE
- PROPOSED FORCE MAIN
- BOUNDARY BETWEEN LANDFILL COVER TYPES
- TRAFFIC ARROW
- SILT FENCE
- ROCK SILT-CHECK
- STRAW BALE SILT-CHECK
- FACILITY BOUNDARY
- MATCHLINE
- PROPOSED INCLEMENT WEATHER AREA
- PROPOSED STOCKPILE/BORROW AREA
- EXISTING ELEVATION CONTOURS
- EXISTING VEGETATION/TREE LINE
- EXISTING ROAD
- FENCE
- BENCHMARK
- UTILITY POLE
- LIMITS OF WASTE PLACEMENT
- STREAM
- LIMITS OF PEM WETLAND
- LIMITS OF POW WETLAND
- RIGHT OF WAY / EASEMENT
- BUILDING
- POND
- ELECTRIC LINE
- EXISTING WATER LINE
- TELEPHONE LINE
- 300' OFFSET – EXISTING LIMITS OF WASTE
- ADJACENT PROPERTY LINES
- PROPERTY OWNER (SEE DRAWING 2B-0 FOR PROPERTY OWNERS TABLE)
- EXISTING FIBER OPTIC CABLE
- EXISTING ROCK SILT CHECK
- EXISTING FORCE MAIN
- OVERHEAD ELECTRIC
- BENCH MARK (CONCRETE MONUMENT WITH PLATE)
- LIMITS OF CLEARING AND GRUBBING
- SPECIAL PURPOSE WELL
- WELL OR PIEZOMETER SCHEDULED FOR ABANDONMENT
- PROPOSED MONITORING WELL LOCATION
- EXISTING MONITORING WELL LOCATION
- SOIL BORING OR ABANDONED WELL LOCATION
- TEST PIT LOCATION
- PIEZOMETER / PACKER TEST BOREHOLE LOCATION
- SURVEY CONTROL POINT
- PROPOSED GAS TESTING PUNCH BAR STATION
- PROPOSED GAS DETECTOR
- PROPOSED GAS EXTRACTION WELL
- PROPOSED WELL NUMBER
- PROPOSED DEPTH OF WELL/LENGTH OF EXTRACTION PIPE
- PROPOSED RADIUS OF INFLUENCE
- PROPOSED CONDENSATE WELL
- GAS PIPE
- PROPOSED GAS MONITORING PROBE
- PROPOSED GAS PUNCH BAR
- GAS PUNCH BAR
- REMNANTS OF SHALLOW WEATHERED BEDROCK
- PROPOSED FORCE MAIN
- PROPOSED SPRING DRAIN
- WATER LEVEL ELEVATION ON 3/22/94
- EQUIPOTENTIAL LINE
- GROUND-WATER DIVIDE
- GROUND-WATER FLOW DIRECTION
- EXISTING LEACHATE COLLECTOR/CLEAN-OUT
- EXISTING MANHOLE/CATCH BASIN
- EXISTING PILE
- EXISTING WATER PIPE
- EXISTING SIGN
- EXISTING POLE POST
- EXISTING GUY WIRE
- EXISTING MAILBOX
- EXISTING LIGHT POLE

NOTE: THIS STAMP APPLIES ONLY TO FACILITY BOUNDARY ALTERATIONS MADE BY ARCADIS FOR ALTERATION NO. 6

STATE OF OHIO ZACHARY A. CLARK E-82377 REGISTERED PROFESSIONAL ENGINEER 2/18/21

SCALE:	1"=200'	
DRAWN BY:	FMS	2/19/21
CHECKED BY:	MPA	2/19/21
APPRV'D BY:	ZAC	2/19/21
ALTERATION 6		2/19/21
REVISIONS		DATE

BOND ROAD SITE, INC.
11425 BOND ROAD
HARRISON, OHIO 45030

PHASE 2 FILL, PHASE 3 PREPARATION

ARCADIS

CONTRACT NO. 30062111
DATE 02/19/21
DRAWING NO. 3H-I

G:\LFR\Projects\30062111 Bond Road Facility Boundary Alteration\Revised Rumpke Drawings\3H.DWG LAYOUT: 3H-1 SAVED: 2/18/2021 5:09 PM PLOTTED: 2/18/2021 6:04 PM BY: SPARER, FRANNIE

LEGEND

- 710 PROPOSED ELEVATION CONTOURS
- PROPOSED SURFACE WATERS
- LIMIT OF CONSTRUCTION/TOE OF SLOPE
- BENCH/ACCESS ROAD
- PROPOSED GROUND WATER CONTROL SYSTEM
- E/T PROPOSED UNDERGROUND ELECTRIC AND TELEPHONE
- E PROPOSED UNDERGROUND ELECTRIC
- LEACHATE FLOW DIRECTION
- PROPOSED LEACHATE COLLECTOR/CLEAN-OUT PIPE
- PROPOSED FORCE MAIN
- BOUNDARY BETWEEN LANDFILL COVER TYPES
- TRAFFIC ARROW
- SILT FENCE
- ROCK SILT-CHECK
- STRAW BALE SILT-CHECK
- FACILITY BOUNDARY
- MATCHLINE
- PROPOSED INCLEMENT WEATHER AREA
- PROPOSED STOCKPILE/BORROW AREA
- 800 EXISTING ELEVATION CONTOURS
- EXISTING VEGETATION/TREE LINE
- EXISTING ROAD
- FENCE
- BENCHMARK
- UTILITY POLE
- LOW LIMITS OF WASTE PLACEMENT
- STREAM
- LIMITS OF PEM WETLAND
- LIMITS OF POW WETLAND
- RIGHT OF WAY / EASEMENT
- BUILDING
- POND
- E ELECTRIC LINE
- WL EXISTING WATER LINE
- COM TELEPHONE LINE
- 300' OFFSET – EXISTING LIMITS OF WASTE
- ADJACENT PROPERTY LINES
- 54 PROPERTY OWNER (SEE DRAWING 2B-0 FOR PROPERTY OWNERS TABLE)
- FO EXISTING FIBER OPTIC CABLE
- EXISTING ROCK SILT CHECK
- EXISTING FORCE MAIN
- OHE OVERHEAD ELECTRIC
- BENCH MARK (CONCRETE MONUMENT WITH PLATE)

- LIMITS OF CLEARING AND GRUBBING
- SPECIAL PURPOSE WELL
- WELL OR PIEZOMETER SCHEDULED FOR ABANDONMENT
- PROPOSED MONITORING WELL LOCATION
- EXISTING MONITORING WELL LOCATION
- SOIL BORING OR ABANDONED WELL LOCATION
- TEST PIT LOCATION
- PIEZOMETER / PACKER TEST BOREHOLE LOCATION
- 2 817.95 SURVEY CONTROL POINT
- PROPOSED GAS TESTING PUNCH BAR STATION
- PROPOSED GAS DETECTOR
- PROPOSED GAS EXTRACTION WELL
- GW-200 PROPOSED WELL NUMBER
- 30/30 PROPOSED DEPTH OF WELL/LENGTH OF EXTRACTION PIPE
- R100 PROPOSED RADIUS OF INFLUENCE
- PROPOSED CONDENSATE WELL
- GAS GAS PIPE
- GP-4 PROPOSED GAS MONITORING PROBE
- 208 PROPOSED GAS PUNCH BAR
- 1 GAS PUNCH BAR
- REMNANTS OF SHALLOW WEATHERED BEDROCK
- PROPOSED FORCE MAIN
- PROPOSED SPRING DRAIN
- 268.86 WATER LEVEL ELEVATION ON 3/22/94
- 150 EQUIPOTENTIAL LINE
- GROUND-WATER DIVIDE
- GROUND-WATER FLOW DIRECTION
- EXISTING LEACHATE COLLECTOR/CLEAN-OUT
- EXISTING MANHOLE/CATCH BASIN

- EXISTING PILE
- EXISTING WATER PIPE
- EXISTING SIGN
- EXISTING POLE POST
- EXISTING GUY WIRE
- EXISTING MAILBOX
- EXISTING LIGHT POLE

200 0 200 400
HORIZONTAL SCALE FEET

SEQUENCE OF CONSTRUCTION THIS SHEET

CONTINUE PHASE TWO FILL OPERATIONS
- EXTEND ACCESS ROAD AS FILL REACHES GRADE
- PLACE INTERIM AND INTERMEDIATE COVERS
- BUILD DRAINAGE CHANNELS AND INSTALL CULVERT C
- PLACE STRAW BALES IN CHANNELS AND SILT FENCES ON SLOPES
- INSTALL GAS PROBES

NOTES:

1. TOPOGRAPHY CONDUCTED BY M.A.N. MAPPING SERVICES, DATED 02/05/2021.
2. "SELECT FILL" IS TO BE USED FOR THE CONSTRUCTION OF CLAY LINERS AND CLAY CAPS INCLUDES SOILS CLASSIFIED AS "CL" AND "CH" AND FURTHER DESCRIBED IN THE HYDROGEOLOGIC REPORT
3. "NON-SELECT FILL" IS TO BE USED FOR THE CONSTRUCTION OF DIKES, BERMS, DAILY AND PROTECTIVE COVER LAYERS INCLUDES SOILS OTHER THAN THOSE CLASSIFIED AS "CL" AND "CH" AND FURTHER DESCRIBED IN THE HYDROGEOLOGIC REPORT

NOTE: THIS STAMP APPLIES ONLY TO FACILITY BOUNDARY ALTERATIONS MADE BY ARCADIS FOR ALTERATION NO. 6

STATE OF OHIO ZACHARY A. CLARK E-82377 REGISTERED PROFESSIONAL ENGINEER
2/18/21

SCALE:	1"=200'	
DRAWN BY:	FMS	2/19/21
CHECKED BY:	MPA	2/19/21
APPRV'D BY:	ZAC	2/19/21
ALTERATION 6		2/19/21
REVISIONS		DATE

BOND ROAD SITE, INC.
11425 BOND ROAD
HARRISON, OHIO 45030

PHASE 2 FILL,
PHASE 3 PREPARATION

ARCADIS

CONTRACT NO. 30062111
DATE 02/19/21
DRAWING NO. 3H-2

G:\LFR\Projects\30062111 Bond Road Facility Boundary Alteration\Figures\Facility Boundary Alteration\Revised Rumpke Drawings\3H.DWG LAYOUT: 3H-2 SAVED: 2/18/2021 5:09 PM PLOTTED: 2/18/2021 6:04 PM BY: SPARER, FRANNIE

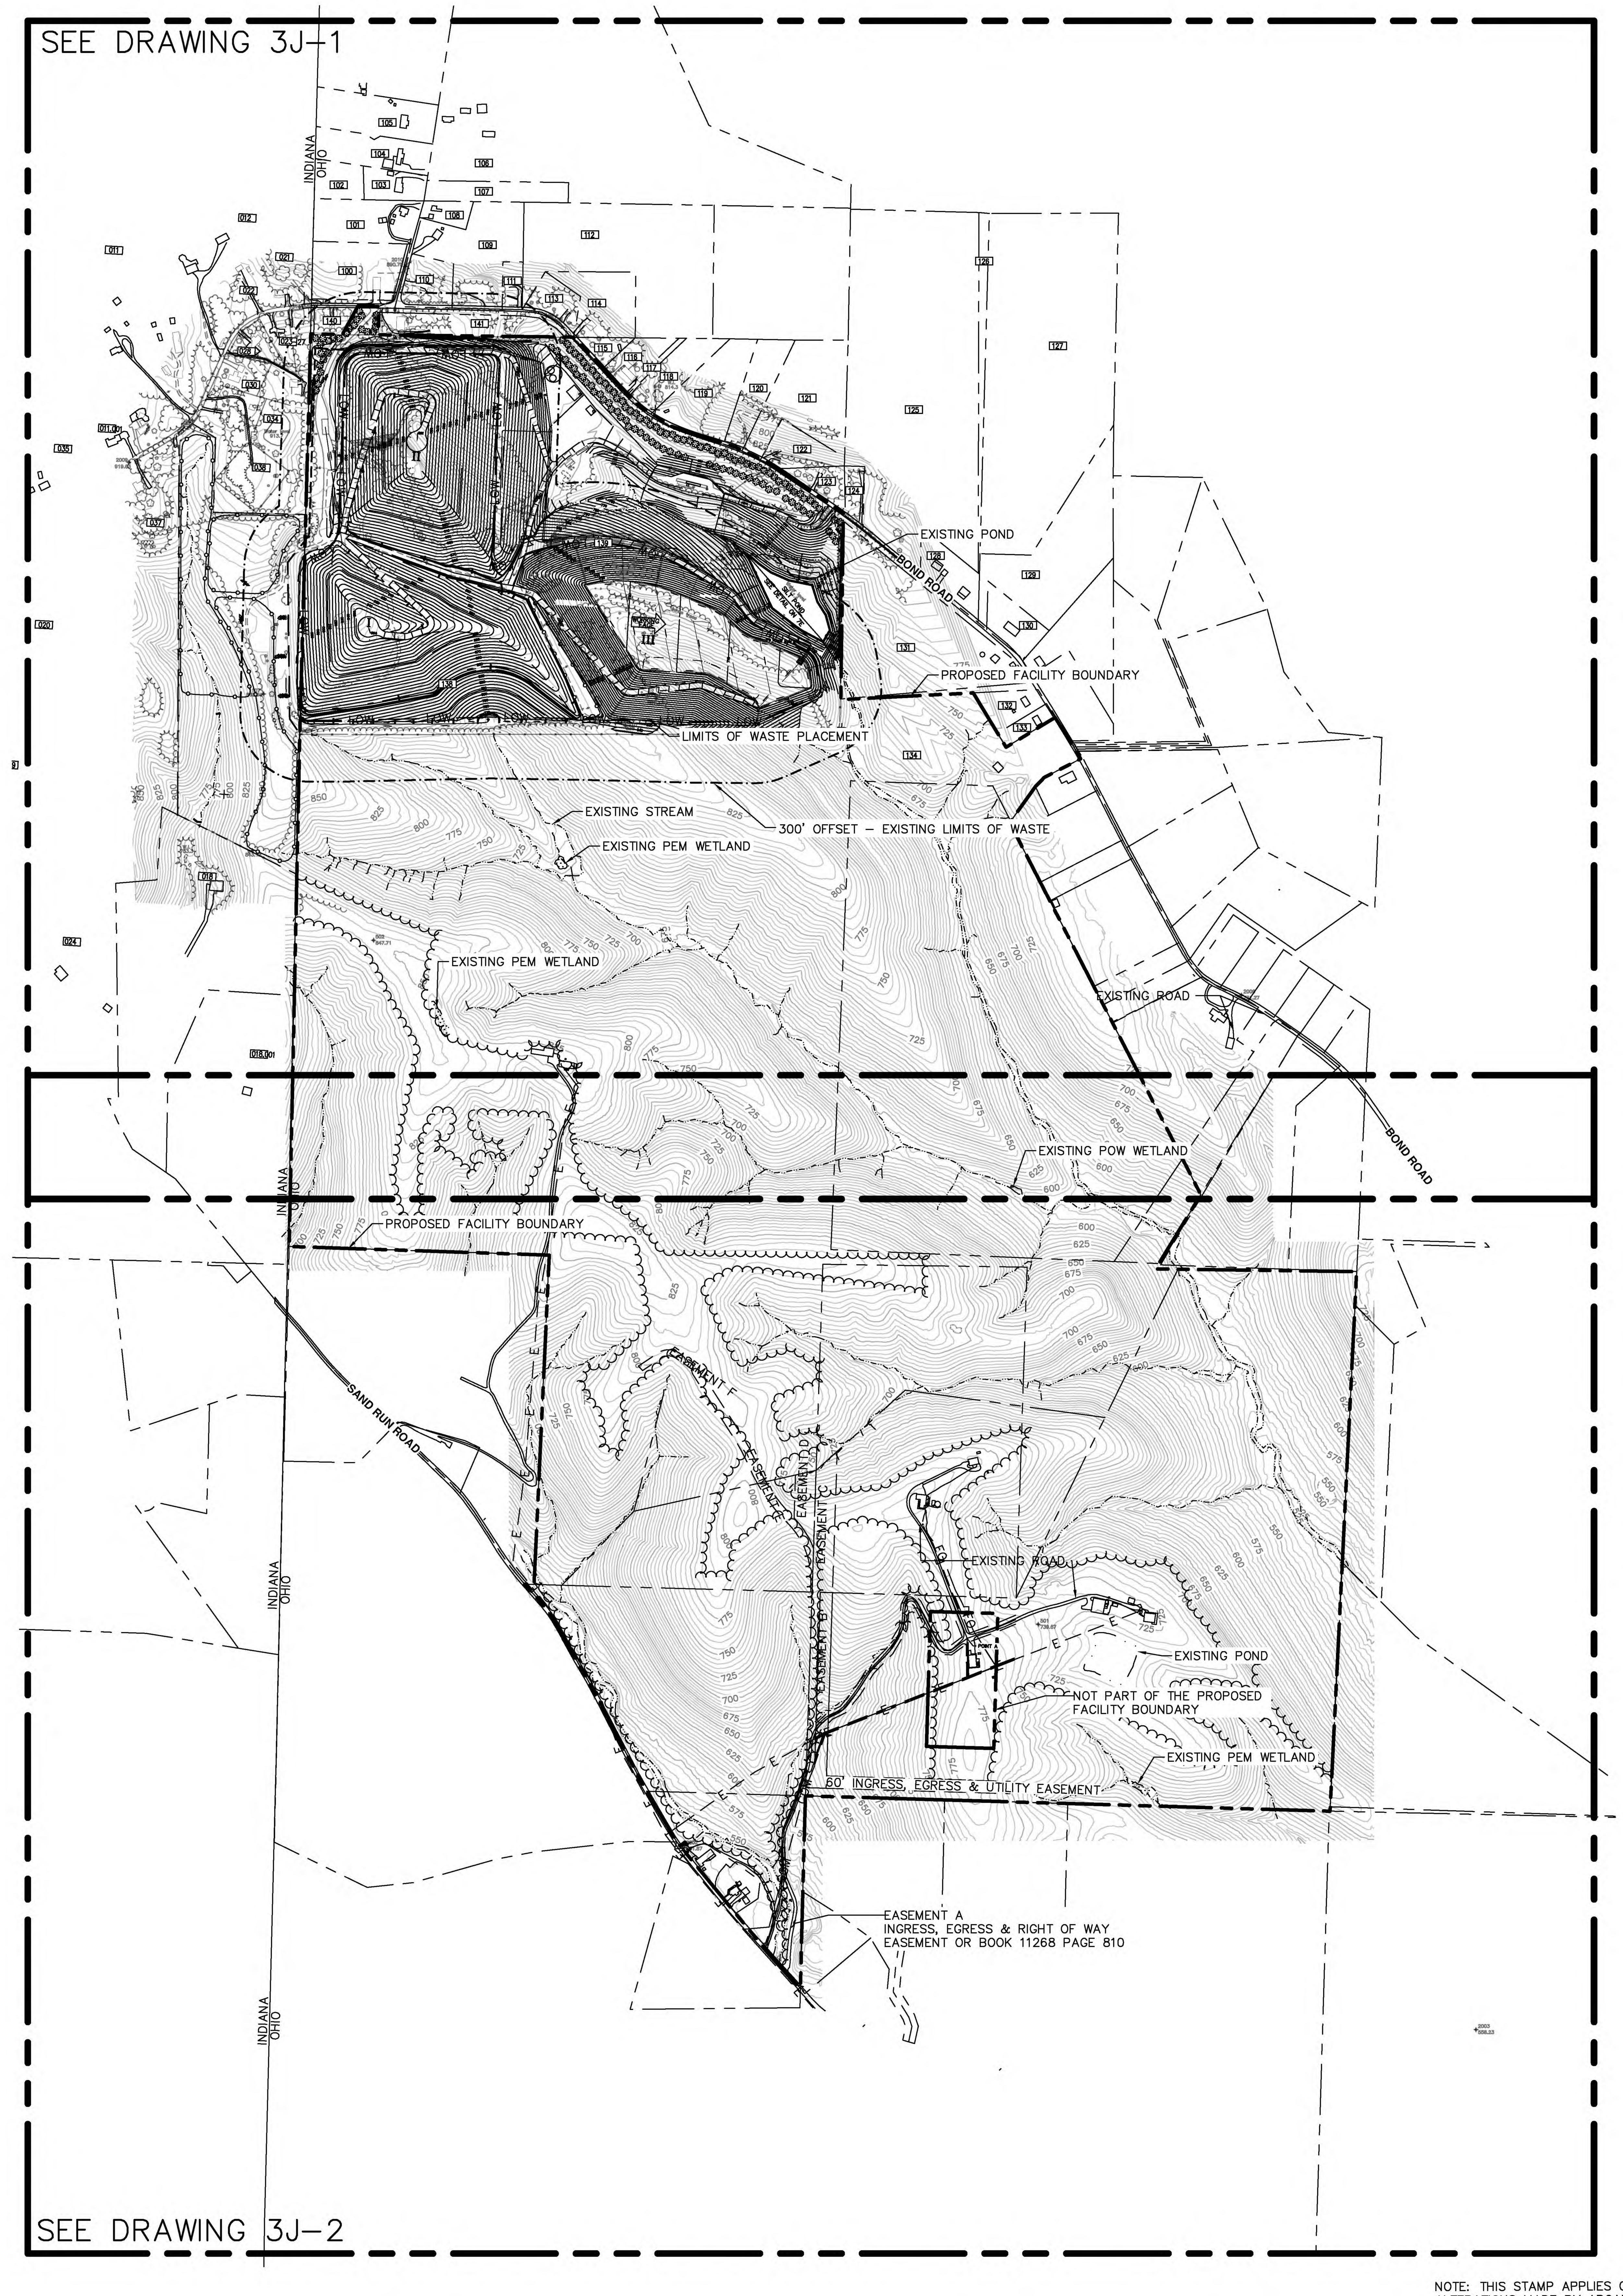

SEQUENCE OF CONSTRUCTION THIS SHEET

- CONTINUE PHASE TWO FILL OPERATIONS
  - EXTEND ACCESS ROAD AS FILL REACHES GRADE
  - PLACE INTERIM AND INTERMEDIATE COVERS
  - BUILD DRAINAGE CHANNELS AND INSTALL CULVERT C
  - PLACE STRAW BALES IN CHANNELS AND SILT FENCES ON SLOPES
- EXCAVATE PHASE THREE
  - EXCAVATE AND SEPARATE MATERIAL TO APPROPRIATE STOCKPILE
  - INSTALL SPRING DRAIN
- CONSTRUCT ENVIRONMENTAL DIKE
- CONSTRUCT FLOOR
  - PLACE CLAY AND SYNTHETIC LINERS
  - INSTALL LEACHATE DRAINAGE PIPE SYSTEM
  - INSTALL LIFTSTATION
  - PLACE SAND DRAINAGE LAYER
- INSTALL FORCE MAIN TO LIFT STATION
- INSTALL ELECTRICITY TO LIFTSTATION
- BEGIN PHASE THREE FILL OPERATION
- EXTEND CHANNEL #2

LEGEND

PROPOSED ELEVATION CONTOURS
PROPOSED SURFACE WATERS
LIMIT OF CONSTRUCTION/TOE OF SLOPE
BENCH/ACCESS ROAD
PROPOSED GROUND WATER CONTROL SYSTEM
PROPOSED UNDERGROUND ELECTRIC AND TELEPHONE
PROPOSED UNDERGROUND ELECTRIC
LEACHATE FLOW DIRECTION
PROPOSED LEACHATE COLLECTOR/CLEAN-OUT PIPE
PROPOSED FORCE MAIN
BOUNDARY BETWEEN LANDFILL COVER TYPES
TRAFFIC ARROW
SILT FENCE
ROCK SILT-CHECK
STRAW BALE SILT-CHECK
FACILITY BOUNDARY
MATCHLINE
PROPOSED INCLEMENT WEATHER AREA
PROPOSED STOCKPILE/BORROW AREA
EXISTING ELEVATION CONTOURS
EXISTING VEGETATION/TREE LINE
EXISTING ROAD
FENCE
BENCHMARK
UTILITY POLE
LIMITS OF WASTE PLACEMENT
STREAM
LIMITS OF PEM WETLAND
LIMITS OF POW WETLAND
RIGHT OF WAY / EASEMENT
BUILDING
POND
ELECTRIC LINE
EXISTING WATER LINE
TELEPHONE LINE
300' OFFSET – EXISTING LIMITS OF WASTE
ADJACENT PROPERTY LINES
PROPERTY OWNER (SEE DRAWING 2B-0 FOR PROPERTY OWNERS TABLE)
EXISTING FIBER OPTIC CABLE
EXISTING ROCK SILT CHECK
EXISTING FORCE MAIN
OVERHEAD ELECTRIC
BENCH MARK (CONCRETE MONUMENT WITH PLATE)
LIMITS OF CLEARING AND GRUBBING
SPECIAL PURPOSE WELL
WELL OR PIEZOMETER SCHEDULED FOR ABANDONMENT
PROPOSED MONITORING WELL LOCATION
EXISTING MONITORING WELL LOCATION
SOIL BORING OR ABANDONED WELL LOCATION
TEST PIT LOCATION
PIEZOMETER / PACKER TEST BOREHOLE LOCATION
SURVEY CONTROL POINT
PROPOSED GAS TESTING PUNCH BAR STATION
PROPOSED GAS DETECTOR
PROPOSED GAS EXTRACTION WELL
PROPOSED WELL NUMBER
PROPOSED DEPTH OF WELL/LENGTH OF EXTRACTION PIPE
PROPOSED RADIUS OF INFLUENCE
PROPOSED CONDENSATE WELL
GAS PIPE
PROPOSED GAS MONITORING PROBE
PROPOSED GAS PUNCH BAR
GAS PUNCH BAR
REMNANTS OF SHALLOW WEATHERED BEDROCK
PROPOSED FORCE MAIN
PROPOSED SPRING DRAIN
WATER LEVEL ELEVATION ON 3/22/94
EQUIPOTENTIAL LINE
GROUND-WATER DIVIDE
GROUND-WATER FLOW DIRECTION
EXISTING LEACHATE COLLECTOR/CLEAN-OUT
EXISTING MANHOLE/CATCH BASIN
EXISTING PILE
EXISTING WATER PIPE
EXISTING SIGN
EXISTING POLE POST
EXISTING GUY WIRE
EXISTING MAILBOX
EXISTING LIGHT POLE

NOTES:

1. TOPOGRAPHY CONDUCTED BY M.A.N. MAPPING SERVICES, DATED 02/05/2021.
2. "SELECT FILL" IS TO BE USED FOR THE CONSTRUCTION OF CLAY LINERS AND CLAY CAPS INCLUDES SOILS CLASSIFIED AS "CL" AND "CH" AND FURTHER DESCRIBED IN THE HYDROGEOLOGIC REPORT
3. "NON-SELECT FILL" IS TO BE USED FOR THE CONSTRUCTION OF DIKES, BERMS, DAILY AND PROTECTIVE COVER LAYERS INCLUDES SOILS OTHER THAN THOSE CLASSIFIED AS "CL" AND "CH" AND FURTHER DESCRIBED IN THE HYDROGEOLOGIC REPORT

PREVAILING WIND

NOTE: THIS STAMP APPLIES ONLY TO FACILITY BOUNDARY ALTERATIONS MADE BY ARCADIS FOR ALTERATION NO. 6

STATE OF OHIO ZACHARY A. CLARK E-82377 REGISTERED PROFESSIONAL ENGINEER 2/18/21

SCALE: 1"=400'	
DRAWN BY: FMS	2/19/21
CHECKED BY: MPA	2/19/21
APPRV'D BY: ZAC	2/19/21
ALTERATION 6	2/19/21
REVISIONS	DATE

BOND ROAD SITE, INC.
11425 BOND ROAD
HARRISON, OHIO 45030

PHASE 3 FLOOR

ARCADIS

CONTRACT NO. 30062111
DATE 02/19/21
DRAWING NO. 3J-0

G:\LFR\Projects\30062111 Bond Road Facility Boundary Alteration\Figures\Facility Boundary Alteration\Revised Rumpke Drawings\3J.DWG LAYOUT: 3J-0 SAVED: 2/18/2021 5:09 PM PLOTTED: 2/18/2021 6:06 PM BY: SPARER, FRANNIE

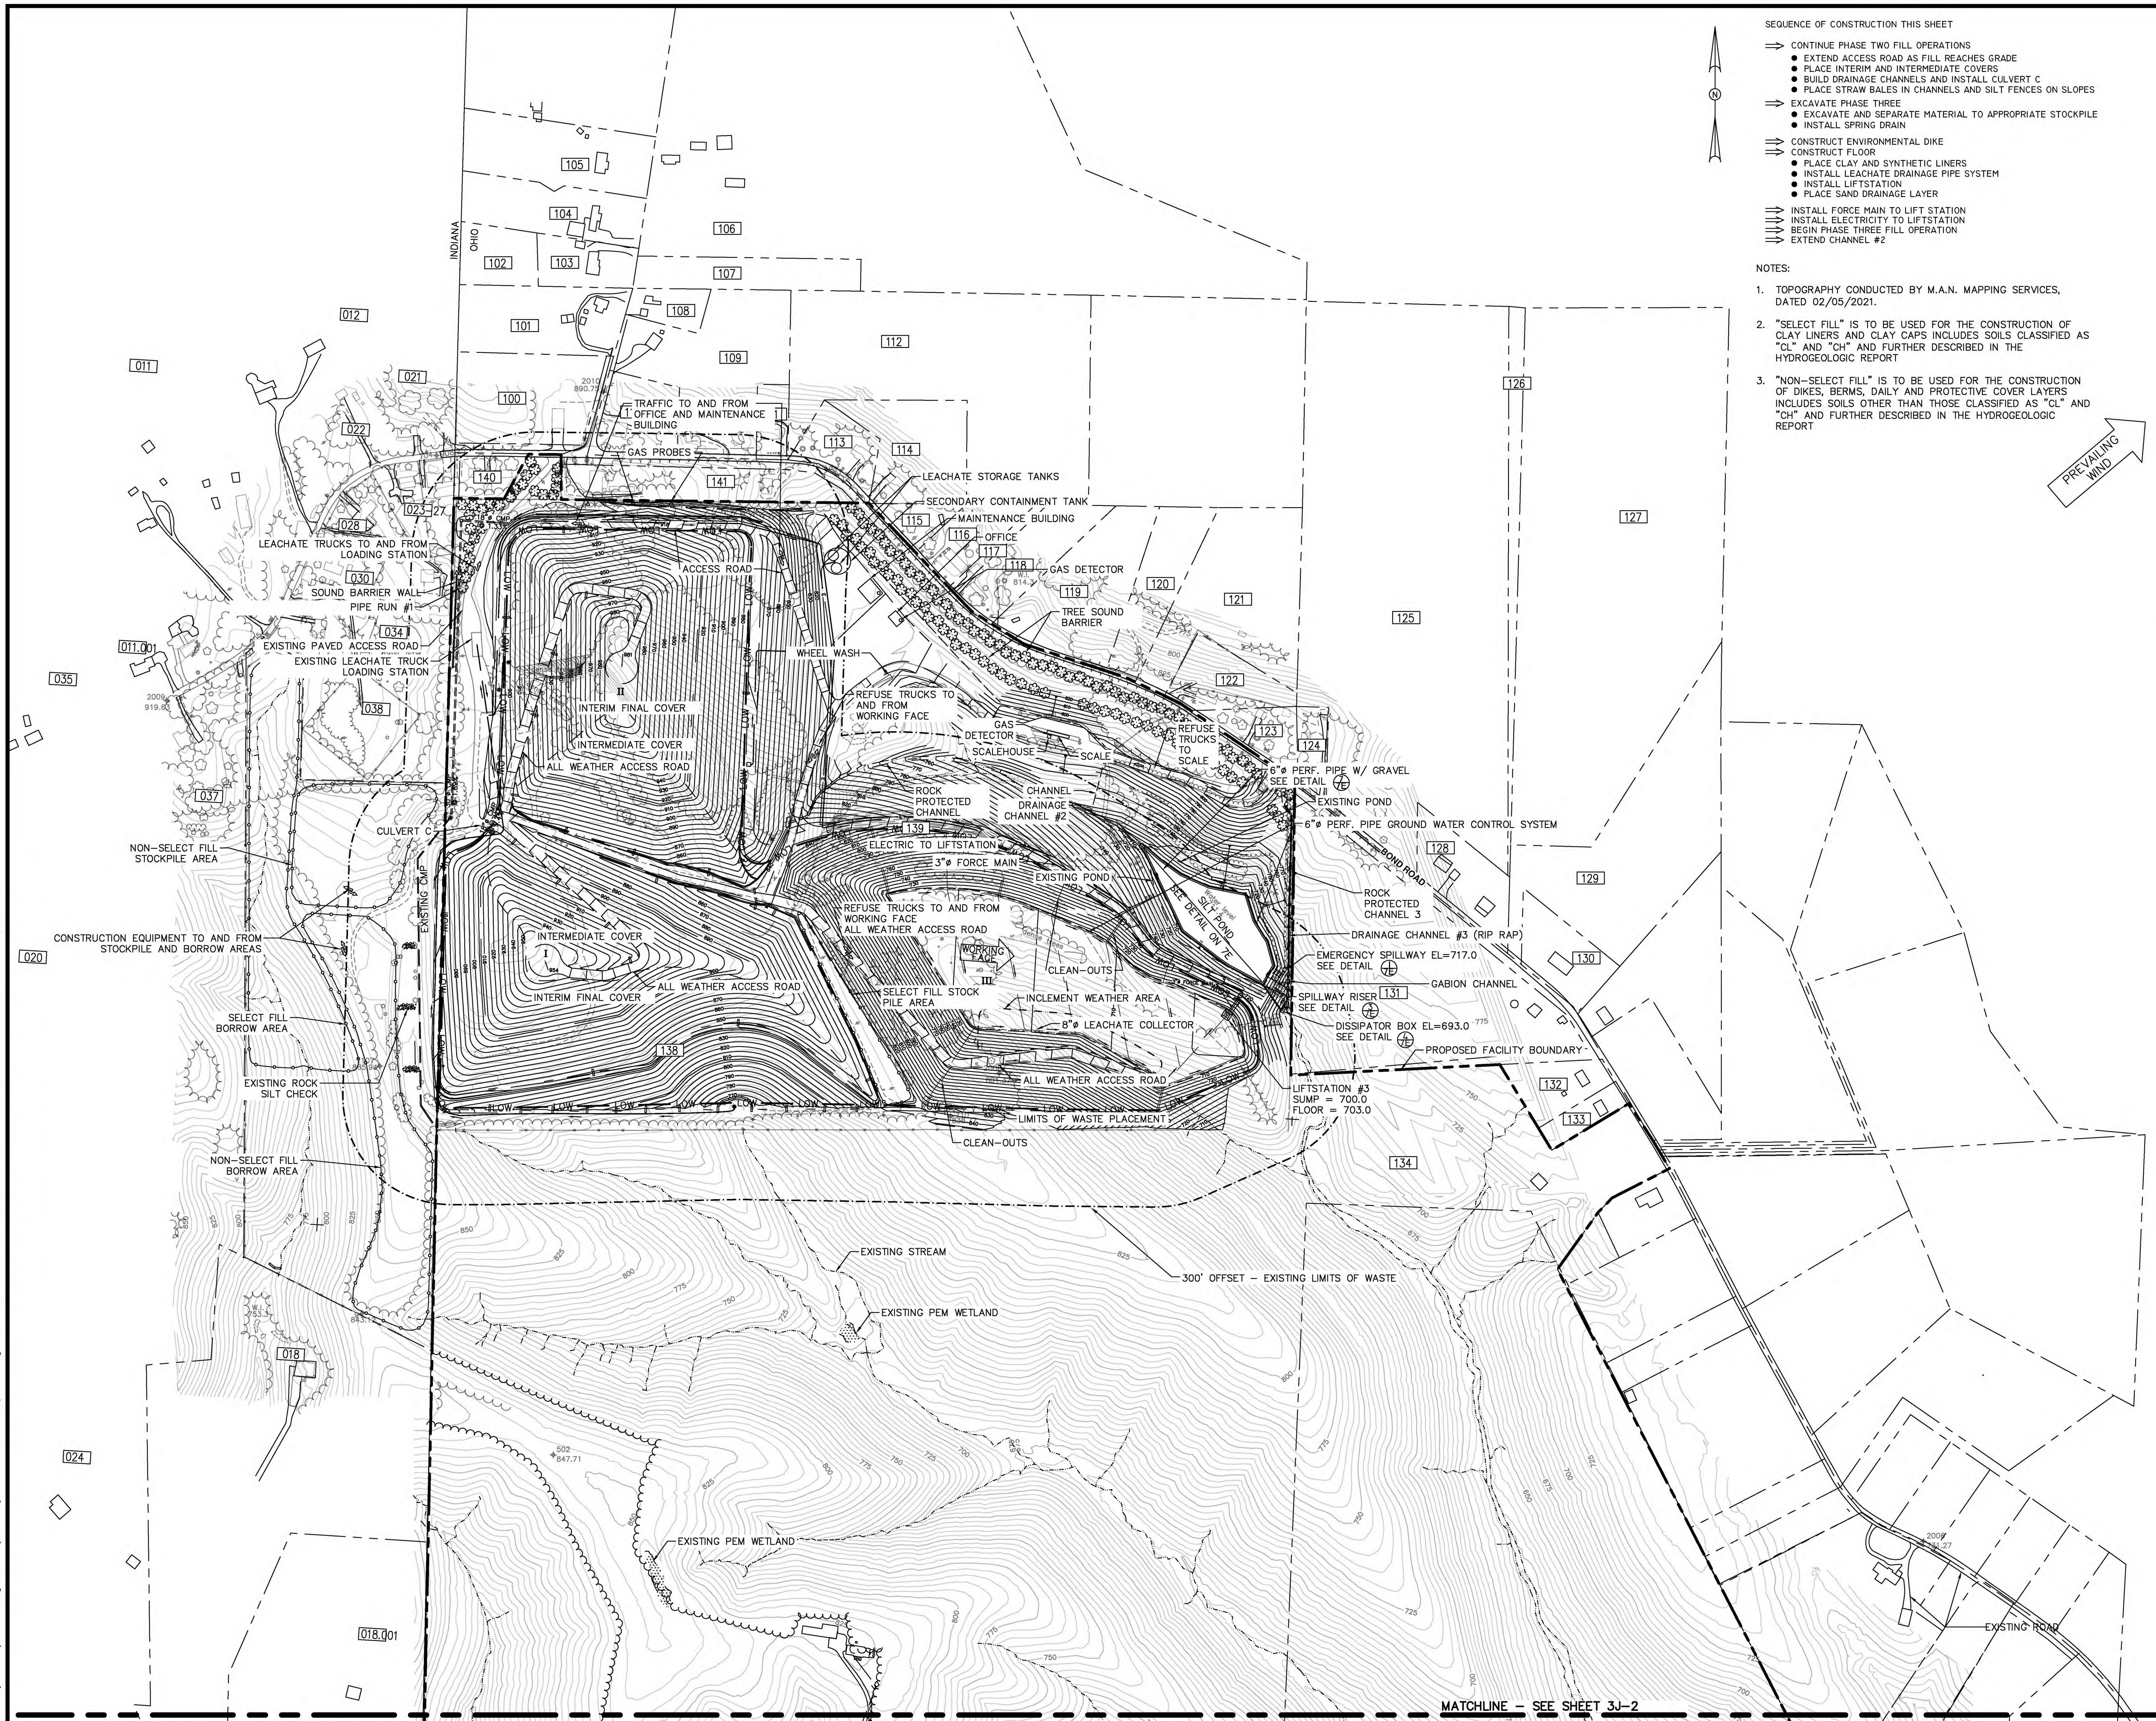

SEQUENCE OF CONSTRUCTION THIS SHEET

⇒ CONTINUE PHASE TWO FILL OPERATIONS
- EXTEND ACCESS ROAD AS FILL REACHES GRADE
- PLACE INTERIM AND INTERMEDIATE COVERS
- BUILD DRAINAGE CHANNELS AND INSTALL CULVERT C
- PLACE STRAW BALES IN CHANNELS AND SILT FENCES ON SLOPES

⇒ EXCAVATE PHASE THREE
- EXCAVATE AND SEPARATE MATERIAL TO APPROPRIATE STOCKPILE
- INSTALL SPRING DRAIN

⇒ CONSTRUCT ENVIRONMENTAL DIKE
⇒ CONSTRUCT FLOOR
- PLACE CLAY AND SYNTHETIC LINERS
- INSTALL LEACHATE DRAINAGE PIPE SYSTEM
- INSTALL LIFTSTATION
- PLACE SAND DRAINAGE LAYER

⇒ INSTALL FORCE MAIN TO LIFT STATION
⇒ INSTALL ELECTRICITY TO LIFTSTATION
⇒ BEGIN PHASE THREE FILL OPERATION
⇒ EXTEND CHANNEL #2

NOTES:

1. TOPOGRAPHY CONDUCTED BY M.A.N. MAPPING SERVICES, DATED 02/05/2021.
2. "SELECT FILL" IS TO BE USED FOR THE CONSTRUCTION OF CLAY LINERS AND CLAY CAPS INCLUDES SOILS CLASSIFIED AS "CL" AND "CH" AND FURTHER DESCRIBED IN THE HYDROGEOLOGIC REPORT
3. "NON-SELECT FILL" IS TO BE USED FOR THE CONSTRUCTION OF DIKES, BERMS, DAILY AND PROTECTIVE COVER LAYERS INCLUDES SOILS OTHER THAN THOSE CLASSIFIED AS "CL" AND "CH" AND FURTHER DESCRIBED IN THE HYDROGEOLOGIC REPORT

LEGEND

- PROPOSED ELEVATION CONTOURS
- PROPOSED SURFACE WATERS
- LIMIT OF CONSTRUCTION/TOE OF SLOPE
- BENCH/ACCESS ROAD
- PROPOSED GROUND WATER CONTROL SYSTEM
- PROPOSED UNDERGROUND ELECTRIC AND TELEPHONE
- PROPOSED UNDERGROUND ELECTRIC
- LEACHATE FLOW DIRECTION
- PROPOSED LEACHATE COLLECTOR/CLEAN-OUT PIPE
- PROPOSED FORCE MAIN
- BOUNDARY BETWEEN LANDFILL COVER TYPES
- TRAFFIC ARROW
- SILT FENCE
- ROCK SILT-CHECK
- STRAW BALE SILT-CHECK
- FACILITY BOUNDARY
- MATCHLINE
- PROPOSED INCLEMENT WEATHER AREA
- PROPOSED STOCKPILE/BORROW AREA
- EXISTING ELEVATION CONTOURS
- EXISTING VEGETATION/TREE LINE
- EXISTING ROAD
- FENCE
- BENCHMARK
- UTILITY POLE
- LIMITS OF WASTE PLACEMENT
- STREAM
- LIMITS OF PEM WETLAND
- LIMITS OF POW WETLAND
- RIGHT OF WAY / EASEMENT
- BUILDING
- POND
- ELECTRIC LINE
- EXISTING WATER LINE
- TELEPHONE LINE
- 300' OFFSET – EXISTING LIMITS OF WASTE
- ADJACENT PROPERTY LINES
- PROPERTY OWNER (SEE DRAWING 2B-0 FOR PROPERTY OWNERS TABLE)
- EXISTING FIBER OPTIC CABLE
- EXISTING ROCK SILT CHECK
- EXISTING FORCE MAIN
- OVERHEAD ELECTRIC
- BENCH MARK (CONCRETE MONUMENT WITH PLATE)
- LIMITS OF CLEARING AND GRUBBING
- SPECIAL PURPOSE WELL
- WELL OR PIEZOMETER SCHEDULED FOR ABANDONMENT
- PROPOSED MONITORING WELL LOCATION
- EXISTING MONITORING WELL LOCATION
- SOIL BORING OR ABANDONED WELL LOCATION
- TEST PIT LOCATION
- PIEZOMETER / PACKER TEST BOREHOLE LOCATION
- SURVEY CONTROL POINT
- PROPOSED GAS TESTING PUNCH BAR STATION
- PROPOSED GAS DETECTOR
- PROPOSED GAS EXTRACTION WELL
- PROPOSED WELL NUMBER
- PROPOSED DEPTH OF WELL/LENGTH OF EXTRACTION PIPE
- PROPOSED RADIUS OF INFLUENCE
- PROPOSED CONDENSATE WELL
- GAS PIPE
- PROPOSED GAS MONITORING PROBE
- PROPOSED GAS PUNCH BAR
- GAS PUNCH BAR
- REMNANTS OF SHALLOW WEATHERED BEDROCK
- PROPOSED FORCE MAIN
- PROPOSED SPRING DRAIN
- WATER LEVEL ELEVATION ON 3/22/94
- EQUIPOTENTIAL LINE
- GROUND-WATER DIVIDE
- GROUND-WATER FLOW DIRECTION
- EXISTING LEACHATE COLLECTOR/CLEAN-OUT
- EXISTING MANHOLE/CATCH BASIN
- EXISTING PILE
- EXISTING WATER PIPE
- EXISTING SIGN
- EXISTING POLE POST
- EXISTING GUY WIRE
- EXISTING MAILBOX
- EXISTING LIGHT POLE

NOTE: THIS STAMP APPLIES ONLY TO FACILITY BOUNDARY ALTERATIONS MADE BY ARCADIS FOR ALTERATION NO. 6

STATE OF OHIO ZACHARY A. CLARK E-82377 REGISTERED PROFESSIONAL ENGINEER 2/18/21

SCALE:	1"=200'	
DRAWN BY:	FMS	2/19/21
CHECKED BY:	MPA	2/19/21
APPRV'D BY:	ZAC	2/19/21
ALTERATION 6		2/19/21
REVISIONS		DATE

BOND ROAD SITE, INC.
11425 BOND ROAD
HARRISON, OHIO 45030

PHASE 3 FLOOR

ARCADIS

CONTRACT NO. 30062111
DATE 02/19/21
DRAWING NO. 3J-I

G:\LFR\Projects\30062111 Bond Road Facility Boundary Alteration\Revised Rumpke Drawings\3J.DWG LAYOUT: 3J-1 SAVED: 2/18/2021 5:09 PM PLOTTED: 2/18/2021 6:06 PM BY: SPARER, FRANNIE

G:\LF\Projects\30062111 Bond Road Facility Boundary Alteration\Figures\Facility Boundary Alteration\Revised Rumpke Drawings\3J.DWG LAYOUT: 3J-2 SAVED: 2/18/2021 5:09 PM PLOTTED: 2/18/2021 6:06 PM BY: SPARER, FRANNIE

LEGEND

- 710 — PROPOSED ELEVATION CONTOURS
- PROPOSED SURFACE WATERS
- LIMIT OF CONSTRUCTION/TOE OF SLOPE
- BENCH/ACCESS ROAD
- PROPOSED GROUND WATER CONTROL SYSTEM
- E/T — PROPOSED UNDERGROUND ELECTRIC AND TELEPHONE
- E — PROPOSED UNDERGROUND ELECTRIC
- LEACHATE FLOW DIRECTION
- PROPOSED LEACHATE COLLECTOR/CLEAN-OUT PIPE
- PROPOSED FORCE MAIN
- BOUNDARY BETWEEN LANDFILL COVER TYPES
- TRAFFIC ARROW
- SILT FENCE
- ROCK SILT-CHECK
- STRAW BALE SILT-CHECK
- FACILITY BOUNDARY
- MATCHLINE
- PROPOSED INCLEMENT WEATHER AREA
- PROPOSED STOCKPILE/BORROW AREA
- 800 — EXISTING ELEVATION CONTOURS
- EXISTING VEGETATION/TREE LINE
- EXISTING ROAD
- FENCE
- BENCHMARK
- UTILITY POLE
- LOW — LIMITS OF WASTE PLACEMENT
- STREAM
- LIMITS OF PEM WETLAND
- LIMITS OF POW WETLAND
- RIGHT OF WAY / EASEMENT
- BUILDING
- POND
- E — E — ELECTRIC LINE
- WL — WL — EXISTING WATER LINE
- COM — TELEPHONE LINE
- 300' OFFSET – EXISTING LIMITS OF WASTE
- ADJACENT PROPERTY LINES
- 54 — PROPERTY OWNER (SEE DRAWING 2B-0 FOR PROPERTY OWNERS TABLE)
- FO — EXISTING FIBER OPTIC CABLE
- EXISTING ROCK SILT CHECK
- EXISTING FORCE MAIN
- OHE — OVERHEAD ELECTRIC
- BENCH MARK (CONCRETE MONUMENT WITH PLATE)
- LIMITS OF CLEARING AND GRUBBING
- SPECIAL PURPOSE WELL
- WELL OR PIEZOMETER SCHEDULED FOR ABANDONMENT
- PROPOSED MONITORING WELL LOCATION
- EXISTING MONITORING WELL LOCATION
- SOIL BORING OR ABANDONED WELL LOCATION
- TEST PIT LOCATION
- PIEZOMETER / PACKER TEST BOREHOLE LOCATION
- 2 817.95 — SURVEY CONTROL POINT
- PROPOSED GAS TESTING PUNCH BAR STATION
- PROPOSED GAS DETECTOR
- PROPOSED GAS EXTRACTION WELL
- GW-200 — PROPOSED WELL NUMBER
- 30/30 — PROPOSED DEPTH OF WELL/LENGTH OF EXTRACTION PIPE
- R100 — PROPOSED RADIUS OF INFLUENCE
- PROPOSED CONDENSATE WELL
- GAS — GAS PIPE
- GP-4 — PROPOSED GAS MONITORING PROBE
- 208 — PROPOSED GAS PUNCH BAR
- 1 — GAS PUNCH BAR
- REMNANTS OF SHALLOW WEATHERED BEDROCK
- PROPOSED FORCE MAIN
- PROPOSED SPRING DRAIN
- 268.86 — WATER LEVEL ELEVATION ON 3/22/94
- 150 — EQUIPOTENTIAL LINE
- GROUND-WATER DIVIDE
- GROUND-WATER FLOW DIRECTION
- EXISTING LEACHATE COLLECTOR/CLEAN-OUT
- EXISTING MANHOLE/CATCH BASIN
- EXISTING PILE
- EXISTING WATER PIPE
- EXISTING SIGN
- EXISTING POLE POST
- EXISTING GUY WIRE
- EXISTING MAILBOX
- EXISTING LIGHT POLE

200 0 200 400
HORIZONTAL SCALE FEET

2003
558.23

PREVAILING WIND

NOTES:

1. TOPOGRAPHY CONDUCTED BY M.A.N. MAPPING SERVICES, DATED 02/05/2021.
2. "SELECT FILL" IS TO BE USED FOR THE CONSTRUCTION OF CLAY LINERS AND CLAY CAPS INCLUDES SOILS CLASSIFIED AS "CL" AND "CH" AND FURTHER DESCRIBED IN THE HYDROGEOLOGIC REPORT
3. "NON-SELECT FILL" IS TO BE USED FOR THE CONSTRUCTION OF DIKES, BERMS, DAILY AND PROTECTIVE COVER LAYERS INCLUDES SOILS OTHER THAN THOSE CLASSIFIED AS "CL" AND "CH" AND FURTHER DESCRIBED IN THE HYDROGEOLOGIC REPORT

NOTE: THIS STAMP APPLIES ONLY TO FACILITY BOUNDARY ALTERATIONS MADE BY ARCADIS FOR ALTERATION NO. 6

STATE OF OHIO
ZACHARY A. CLARK
E-82377
REGISTERED
PROFESSIONAL ENGINEER
2/18/21

SCALE:	1"=200'	
DRAWN BY:	FMS	2/19/21
CHECKED BY:	MPA	2/19/21
APPRV'D BY:	ZAC	2/19/21
ALTERATION 6		2/19/21
REVISIONS		DATE

BOND ROAD SITE, INC.
11425 BOND ROAD
HARRISON, OHIO 45030

PHASE 3 FLOOR

ARCADIS

CONTRACT NO. 30062111
DATE 02/19/21
DRAWING NO. 3J-2

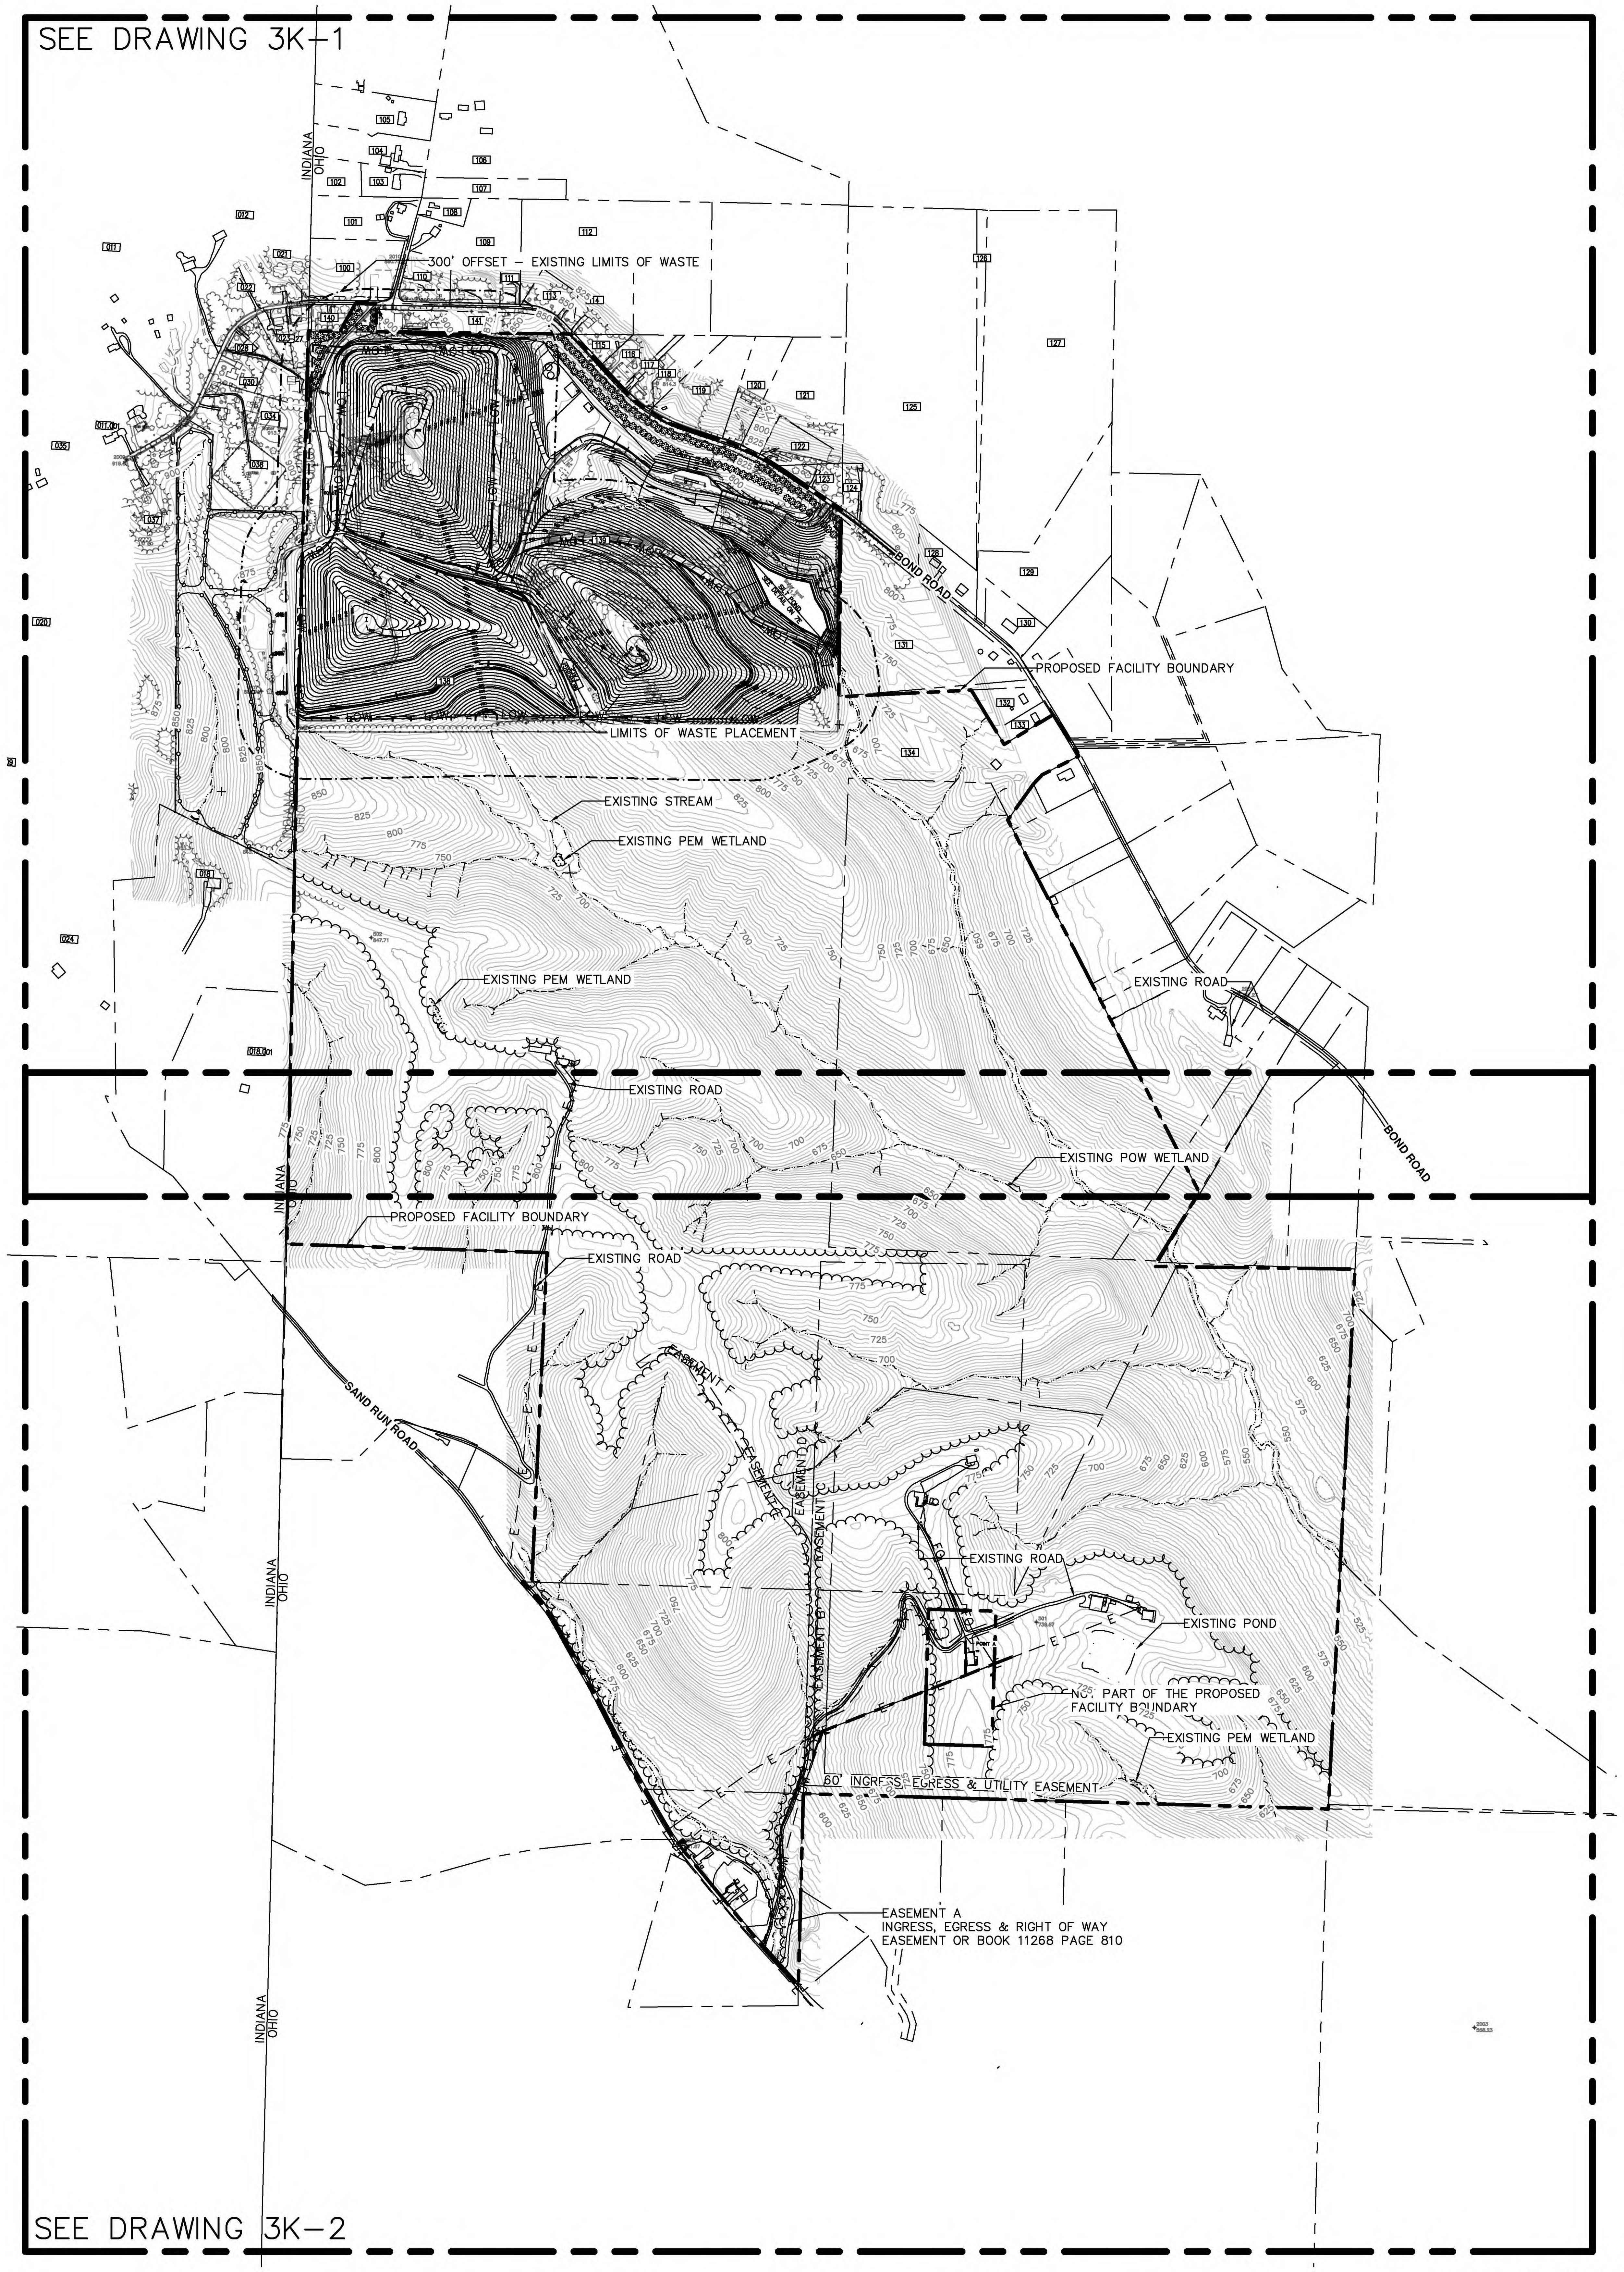

400 0 400 800
HORIZONTAL SCALE FEET

SEQUENCE OF CONSTRUCTION THIS SHEET

⇒ CONTINUE PHASE THREE FILL OPERATIONS
- EXTEND ACCESS ROAD AS FILL REACHES GRADE
- PLACE INTERIM AND INTERMEDIATE COVERS
- BUILD DRAINAGE CHANNELS AND INSTALL CULVERT
- PLACE STRAW BALES IN CHANNELS AND SILT FENCES ON SLOPES

⇒ BEGIN PHASE FOUR FILL OPERATION

LEGEND

- PROPOSED ELEVATION CONTOURS
- PROPOSED SURFACE WATERS
- LIMIT OF CONSTRUCTION/TOE OF SLOPE
- BENCH/ACCESS ROAD
- PROPOSED GROUND WATER CONTROL SYSTEM
- PROPOSED UNDERGROUND ELECTRIC AND TELEPHONE
- PROPOSED UNDERGROUND ELECTRIC
- LEACHATE FLOW DIRECTION
- PROPOSED LEACHATE COLLECTOR/CLEAN-OUT PIPE
- PROPOSED FORCE MAIN
- BOUNDARY BETWEEN LANDFILL COVER TYPES
- TRAFFIC ARROW
- SILT FENCE
- ROCK SILT-CHECK
- STRAW BALE SILT-CHECK
- FACILITY BOUNDARY
- MATCHLINE
- PROPOSED INCLEMENT WEATHER AREA
- PROPOSED STOCKPILE/BORROW AREA
- EXISTING ELEVATION CONTOURS
- EXISTING VEGETATION/TREE LINE
- EXISTING ROAD
- FENCE
- BENCHMARK
- UTILITY POLE
- LIMITS OF WASTE PLACEMENT
- STREAM
- LIMITS OF PEM WETLAND
- LIMITS OF POW WETLAND
- RIGHT OF WAY / EASEMENT
- BUILDING
- POND
- ELECTRIC LINE
- EXISTING WATER LINE
- TELEPHONE LINE
- 300' OFFSET – EXISTING LIMITS OF WASTE
- ADJACENT PROPERTY LINES
- PROPERTY OWNER (SEE DRAWING 2B-0 FOR PROPERTY OWNERS TABLE)
- EXISTING FIBER OPTIC CABLE
- EXISTING ROCK SILT CHECK
- EXISTING FORCE MAIN
- OVERHEAD ELECTRIC
- BENCH MARK (CONCRETE MONUMENT WITH PLATE)
- LIMITS OF CLEARING AND GRUBBING
- SPECIAL PURPOSE WELL
- WELL OR PIEZOMETER SCHEDULED FOR ABANDONMENT
- PROPOSED MONITORING WELL LOCATION
- EXISTING MONITORING WELL LOCATION
- SOIL BORING OR ABANDONED WELL LOCATION
- TEST PIT LOCATION
- PIEZOMETER / PACKER TEST BOREHOLE LOCATION
- SURVEY CONTROL POINT
- PROPOSED GAS TESTING PUNCH BAR STATION
- PROPOSED GAS DETECTOR
- PROPOSED GAS EXTRACTION WELL
- PROPOSED WELL NUMBER
- PROPOSED DEPTH OF WELL/LENGTH OF EXTRACTION PIPE
- PROPOSED RADIUS OF INFLUENCE
- PROPOSED CONDENSATE WELL
- GAS PIPE
- PROPOSED GAS MONITORING PROBE
- PROPOSED GAS PUNCH BAR
- GAS PUNCH BAR
- REMNANTS OF SHALLOW WEATHERED BEDROCK
- PROPOSED FORCE MAIN
- PROPOSED SPRING DRAIN
- WATER LEVEL ELEVATION ON 3/22/94
- EQUIPOTENTIAL LINE
- GROUND-WATER DIVIDE
- GROUND-WATER FLOW DIRECTION
- EXISTING LEACHATE COLLECTOR/CLEAN-OUT
- EXISTING MANHOLE/CATCH BASIN
- EXISTING PILE
- EXISTING WATER PIPE
- EXISTING SIGN
- EXISTING POLE POST
- EXISTING GUY WIRE
- EXISTING MAILBOX
- EXISTING LIGHT POLE

NOTES:

1. TOPOGRAPHY CONDUCTED BY M.A.N. MAPPING SERVICES, DATED 02/05/2021.
2. "SELECT FILL" IS TO BE USED FOR THE CONSTRUCTION OF CLAY LINERS AND CLAY CAPS INCLUDES SOILS CLASSIFIED AS "CL" AND "CH" AND FURTHER DESCRIBED IN THE HYDROGEOLOGIC REPORT.
3. "NON-SELECT FILL" IS TO BE USED FOR THE CONSTRUCTION OF DIKES, BERMS, DAILY AND PROTECTIVE COVER LAYERS INCLUDES SOILS OTHER THAN THOSE CLASSIFIED AS "CL" AND "CH" AND FURTHER DESCRIBED IN THE HYDROGEOLOGIC REPORT.

PREVAILING WIND

NOTE: THIS STAMP APPLIES ONLY TO FACILITY BOUNDARY ALTERATIONS MADE BY ARCADIS FOR ALTERATION NO. 6

STATE OF OHIO
ZACHARY A. CLARK
E-82377
REGISTERED
PROFESSIONAL ENGINEER
2/18/21

SCALE:	1"=400'	
DRAWN BY:	FMS	2/19/21
CHECKED BY:	MPA	2/19/21
APPRV'D BY:	ZAC	2/19/21
ALTERATION 6		2/19/21
REVISIONS		DATE

BOND ROAD SITE, INC.
11425 BOND ROAD
HARRISON, OHIO 45030

PHASE 3 FILL

ARCADIS

CONTRACT NO. 30062111
DATE 02/19/21
DRAWING NO. 3K-0

G:\LFR\Projects\30062111 Bond Road Facility Boundary Alteration\Figures\Facility Boundary Alteration\Revised Rumpke Drawings\3K.dwg LAYOUT: 3K-0 SAVED: 2/18/2021 5:10 PM PLOTTED: 2/18/2021 6:08 PM BY: SPARER, FRANNIE

SEQUENCE OF CONSTRUCTION THIS SHEET

⇒ CONTINUE PHASE THREE FILL OPERATIONS
- EXTEND ACCESS ROAD AS FILL REACHES GRADE
- PLACE INTERIM AND INTERMEDIATE COVERS
- BUILD DRAINAGE CHANNELS AND INSTALL CULVERT
- PLACE STRAW BALES IN CHANNELS AND SILT FENCES ON SLOPES

⇒ BEGIN PHASE FOUR FILL OPERATION

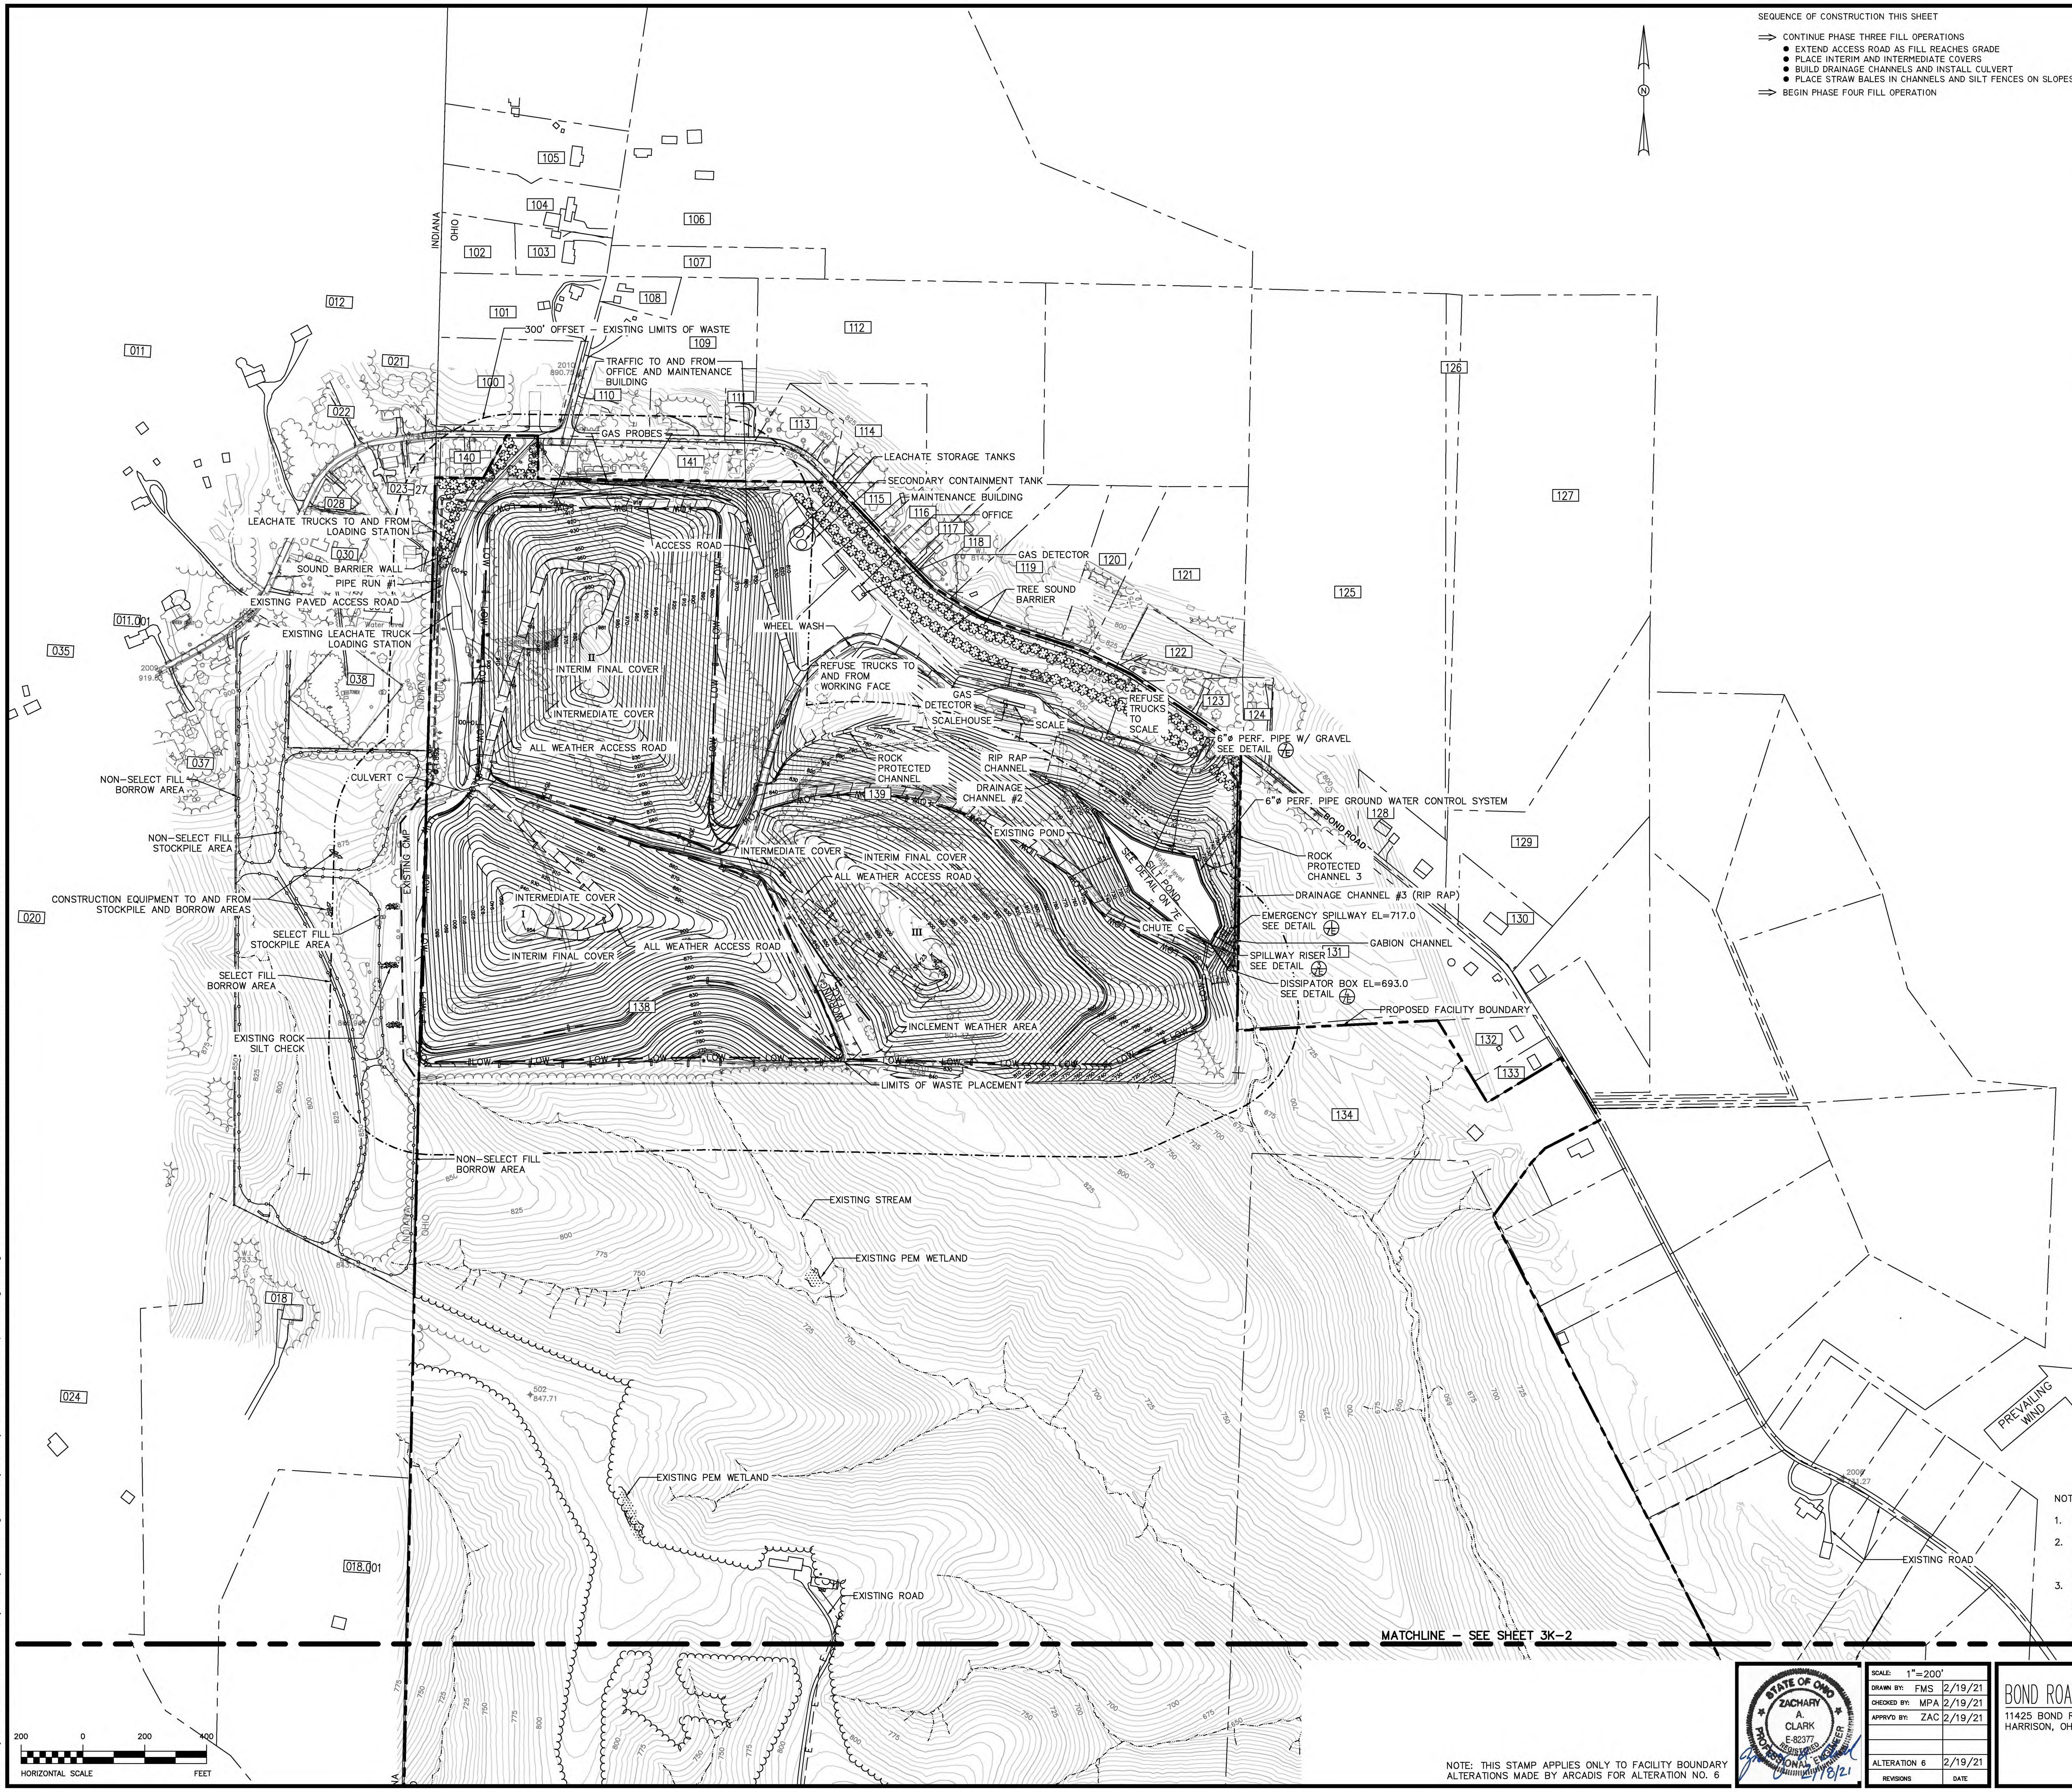

LEGEND

- PROPOSED ELEVATION CONTOURS
- PROPOSED SURFACE WATERS
- LIMIT OF CONSTRUCTION/TOE OF SLOPE
- BENCH/ACCESS ROAD
- PROPOSED GROUND WATER CONTROL SYSTEM
- PROPOSED UNDERGROUND ELECTRIC AND TELEPHONE
- PROPOSED UNDERGROUND ELECTRIC
- LEACHATE FLOW DIRECTION
- PROPOSED LEACHATE COLLECTOR/CLEAN-OUT PIPE
- PROPOSED FORCE MAIN
- BOUNDARY BETWEEN LANDFILL COVER TYPES
- TRAFFIC ARROW
- SILT FENCE
- ROCK SILT-CHECK
- STRAW BALE SILT-CHECK
- FACILITY BOUNDARY
- MATCHLINE
- PROPOSED INCLEMENT WEATHER AREA
- PROPOSED STOCKPILE/BORROW AREA
- EXISTING ELEVATION CONTOURS
- EXISTING VEGETATION/TREE LINE
- EXISTING ROAD
- FENCE
- BENCHMARK
- UTILITY POLE
- LIMITS OF WASTE PLACEMENT
- STREAM
- LIMITS OF PEM WETLAND
- LIMITS OF POW WETLAND
- RIGHT OF WAY / EASEMENT
- BUILDING
- POND
- ELECTRIC LINE
- EXISTING WATER LINE
- TELEPHONE LINE
- 300' OFFSET – EXISTING LIMITS OF WASTE
- ADJACENT PROPERTY LINES
- PROPERTY OWNER (SEE DRAWING 2B-0 FOR PROPERTY OWNERS TABLE)
- EXISTING FIBER OPTIC CABLE
- EXISTING ROCK SILT CHECK
- EXISTING FORCE MAIN
- OVERHEAD ELECTRIC
- BENCH MARK (CONCRETE MONUMENT WITH PLATE)
- LIMITS OF CLEARING AND GRUBBING
- SPECIAL PURPOSE WELL
- WELL OR PIEZOMETER SCHEDULED FOR ABANDONMENT
- PROPOSED MONITORING WELL LOCATION
- EXISTING MONITORING WELL LOCATION
- SOIL BORING OR ABANDONED WELL LOCATION
- TEST PIT LOCATION
- PIEZOMETER / PACKER TEST BOREHOLE LOCATION
- SURVEY CONTROL POINT
- PROPOSED GAS TESTING PUNCH BAR STATION
- PROPOSED GAS DETECTOR
- PROPOSED GAS EXTRACTION WELL
- PROPOSED WELL NUMBER
- PROPOSED DEPTH OF WELL/LENGTH OF EXTRACTION PIPE
- PROPOSED RADIUS OF INFLUENCE
- PROPOSED CONDENSATE WELL
- GAS PIPE
- PROPOSED GAS MONITORING PROBE
- PROPOSED GAS PUNCH BAR
- GAS PUNCH BAR
- REMNANTS OF SHALLOW WEATHERED BEDROCK
- PROPOSED FORCE MAIN
- PROPOSED SPRING DRAIN
- WATER LEVEL ELEVATION ON 3/22/94
- EQUIPOTENTIAL LINE
- GROUND-WATER DIVIDE
- GROUND-WATER FLOW DIRECTION
- EXISTING LEACHATE COLLECTOR/CLEAN-OUT
- EXISTING MANHOLE/CATCH BASIN
- EXISTING PILE
- EXISTING WATER PIPE
- EXISTING SIGN
- EXISTING POLE POST
- EXISTING GUY WIRE
- EXISTING MAILBOX
- EXISTING LIGHT POLE

NOTES:

1. TOPOGRAPHY CONDUCTED BY M.A.N. MAPPING SERVICES, DATED 02/05/2021.
2. "SELECT FILL" IS TO BE USED FOR THE CONSTRUCTION OF CLAY LINERS AND CLAY CAPS INCLUDES SOILS CLASSIFIED AS "CL" AND "CH" AND FURTHER DESCRIBED IN THE HYDROGEOLOGIC REPORT.
3. "NON-SELECT FILL" IS TO BE USED FOR THE CONSTRUCTION OF DIKES, BERMS, DAILY AND PROTECTIVE COVER LAYERS INCLUDES SOILS OTHER THAN THOSE CLASSIFIED AS "CL" AND "CH" AND FURTHER DESCRIBED IN THE HYDROGEOLOGIC REPORT.

NOTE: THIS STAMP APPLIES ONLY TO FACILITY BOUNDARY ALTERATIONS MADE BY ARCADIS FOR ALTERATION NO. 6

STATE OF OHIO ZACHARY A. CLARK E-82377 REGISTERED PROFESSIONAL ENGINEER 2/18/21

SCALE:	1"=200'	
DRAWN BY:	FMS	2/19/21
CHECKED BY:	MPA	2/19/21
APPRV'D BY:	ZAC	2/19/21
ALTERATION 6		2/19/21
REVISIONS		DATE

BOND ROAD SITE, INC.
11425 BOND ROAD
HARRISON, OHIO 45030

PHASE 3 FILL

ARCADIS

CONTRACT NO. 30062111
DATE 02/19/21
DRAWING NO. 3K-1

G:\LFR\Projects\30062111 Bond Road Facility Boundary Alteration\Figures\Facility Boundary Alteration\Revised Rumpke Drawings\3K.dwg LAYOUT: 3K-1 SAVED: 2/18/2021 5:10 PM PLOTTED: 2/18/2021 6:08 PM BY: SPARER, FRANNIE

LEGEND

- PROPOSED ELEVATION CONTOURS
- PROPOSED SURFACE WATERS
- LIMIT OF CONSTRUCTION/TOE OF SLOPE
- BENCH/ACCESS ROAD
- PROPOSED GROUND WATER CONTROL SYSTEM
- E/T — PROPOSED UNDERGROUND ELECTRIC AND TELEPHONE
- E — PROPOSED UNDERGROUND ELECTRIC
- LEACHATE FLOW DIRECTION
- PROPOSED LEACHATE COLLECTOR/CLEAN-OUT PIPE
- PROPOSED FORCE MAIN
- BOUNDARY BETWEEN LANDFILL COVER TYPES
- TRAFFIC ARROW
- SILT FENCE
- ROCK SILT-CHECK
- STRAW BALE SILT-CHECK
- FACILITY BOUNDARY
- MATCHLINE
- PROPOSED INCLEMENT WEATHER AREA
- PROPOSED STOCKPILE/BORROW AREA
- 800 — EXISTING ELEVATION CONTOURS
- EXISTING VEGETATION/TREE LINE
- EXISTING ROAD
- FENCE
- BENCHMARK
- UTILITY POLE
- LOW — LIMITS OF WASTE PLACEMENT
- STREAM
- LIMITS OF PEM WETLAND
- LIMITS OF POW WETLAND
- RIGHT OF WAY / EASEMENT
- BUILDING
- POND
- E — E — ELECTRIC LINE
- WL — WL — EXISTING WATER LINE
- COM — TELEPHONE LINE
- 300' OFFSET – EXISTING LIMITS OF WASTE
- ADJACENT PROPERTY LINES
- 54 — PROPERTY OWNER (SEE DRAWING 2B-0 FOR PROPERTY OWNERS TABLE)
- FO — EXISTING FIBER OPTIC CABLE
- EXISTING ROCK SILT CHECK
- EXISTING FORCE MAIN
- OHE — OVERHEAD ELECTRIC
- BENCH MARK (CONCRETE MONUMENT WITH PLATE)

200 0 200 400
HORIZONTAL SCALE FEET

- LIMITS OF CLEARING AND GRUBBING
- SPECIAL PURPOSE WELL
- WELL OR PIEZOMETER SCHEDULED FOR ABANDONMENT
- PROPOSED MONITORING WELL LOCATION
- EXISTING MONITORING WELL LOCATION
- SOIL BORING OR ABANDONED WELL LOCATION
- TEST PIT LOCATION
- PIEZOMETER / PACKER TEST BOREHOLE LOCATION
- 2 817.95 — SURVEY CONTROL POINT
- PROPOSED GAS TESTING PUNCH BAR STATION
- PROPOSED GAS DETECTOR
- PROPOSED GAS EXTRACTION WELL
- GW-200 — PROPOSED WELL NUMBER
- 30/30 — PROPOSED DEPTH OF WELL/LENGTH OF EXTRACTION PIPE
- R100 — PROPOSED RADIUS OF INFLUENCE
- PROPOSED CONDENSATE WELL
- GAS — GAS PIPE
- GP-4 — PROPOSED GAS MONITORING PROBE
- 208 — PROPOSED GAS PUNCH BAR
- 1 — GAS PUNCH BAR
- REMNANTS OF SHALLOW WEATHERED BEDROCK
- PROPOSED FORCE MAIN
- PROPOSED SPRING DRAIN
- 268.86 — WATER LEVEL ELEVATION ON 3/22/94
- 150 — EQUIPOTENTIAL LINE
- GROUND-WATER DIVIDE
- GROUND-WATER FLOW DIRECTION
- EXISTING LEACHATE COLLECTOR/CLEAN-OUT
- EXISTING MANHOLE/CATCH BASIN

- EXISTING PILE
- EXISTING WATER PIPE
- EXISTING SIGN
- EXISTING POLE POST
- EXISTING GUY WIRE
- EXISTING MAILBOX
- EXISTING LIGHT POLE

SEQUENCE OF CONSTRUCTION THIS SHEET

⇒ CONTINUE PHASE THREE FILL OPERATIONS
- EXTEND ACCESS ROAD AS FILL REACHES GRADE
- PLACE INTERIM AND INTERMEDIATE COVERS
- BUILD DRAINAGE CHANNELS AND INSTALL CULVERT
- PLACE STRAW BALES IN CHANNELS AND SILT FENCES ON SLOPES

⇒ BEGIN PHASE FOUR FILL OPERATION

NOTES:

1. TOPOGRAPHY CONDUCTED BY M.A.N. MAPPING SERVICES, DATED 02/05/2021.
2. "SELECT FILL" IS TO BE USED FOR THE CONSTRUCTION OF CLAY LINERS AND CLAY CAPS INCLUDES SOILS CLASSIFIED AS "CL" AND "CH" AND FURTHER DESCRIBED IN THE HYDROGEOLOGIC REPORT.
3. "NON-SELECT FILL" IS TO BE USED FOR THE CONSTRUCTION OF DIKES, BERMS, DAILY AND PROTECTIVE COVER LAYERS INCLUDES SOILS OTHER THAN THOSE CLASSIFIED AS "CL" AND "CH" AND FURTHER DESCRIBED IN THE HYDROGEOLOGIC REPORT.

NOTE: THIS STAMP APPLIES ONLY TO FACILITY BOUNDARY ALTERATIONS MADE BY ARCADIS FOR ALTERATION NO. 6

STATE OF OHIO
ZACHARY A. CLARK
E-82377
REGISTERED PROFESSIONAL ENGINEER
2/18/21

SCALE:	1"=200'	
DRAWN BY:	FMS	2/19/21
CHECKED BY:	MPA	2/19/21
APPRV'D BY:	ZAC	2/19/21
ALTERATION 6		2/19/21
REVISIONS		DATE

BOND ROAD SITE, INC.
11425 BOND ROAD
HARRISON, OHIO 45030

PHASE 3 FILL

ARCADIS

CONTRACT NO. 30062111
DATE 02/19/21
DRAWING NO. 3K-2

G:\LFR\Projects\30062111 Bond Road Facility Boundary Alteration\Figures\Facility Boundary Alteration\Revised Rumpke Drawings\3K.dwg LAYOUT: 3K-2 SAVED: 2/18/2021 5:10 PM PLOTTED: 2/18/2021 6:08 PM BY: SPARER, FRANNIE

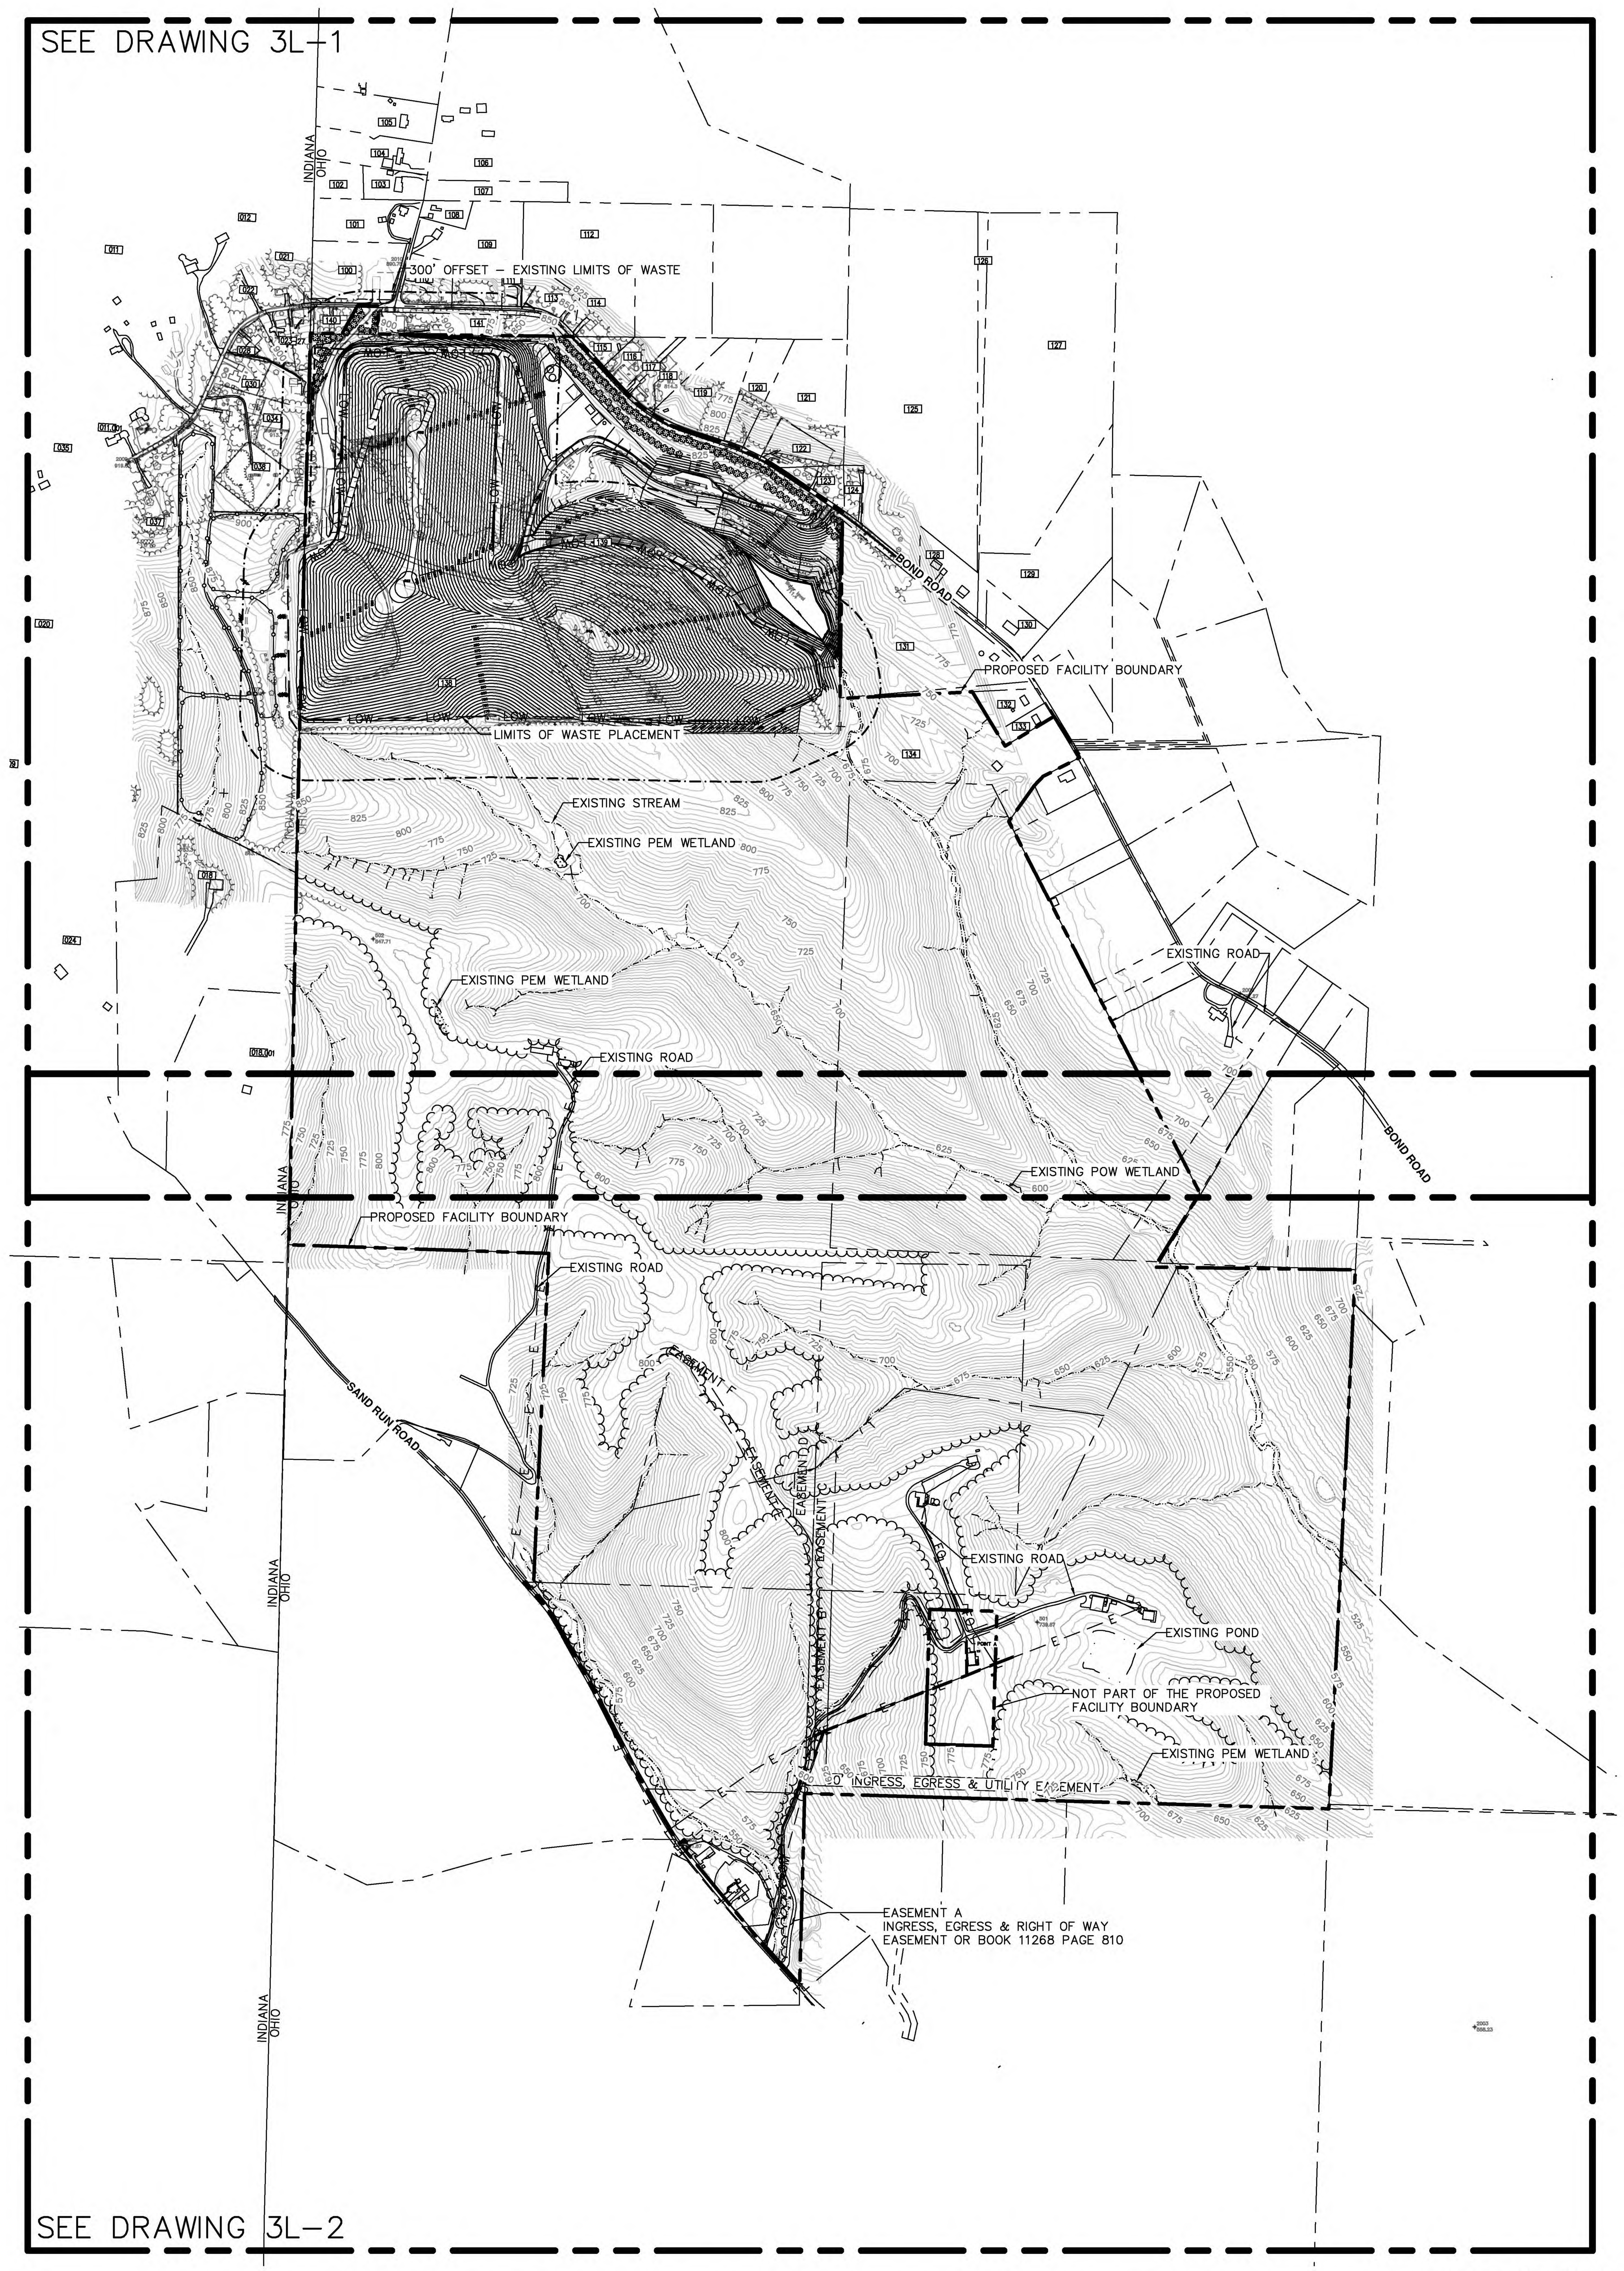

SEQUENCE OF CONSTRUCTION THIS SHEET

⇒ COMPLETE PHASE FOUR FILL OPERATIONS
- EXTEND ACCESS ROAD AS FILL REACHES GRADE
- REMOVE PHASE ONE AND PHASE THREE CULVERTS
- PLACE INTERIM AND INTERMEDIATE COVERS
- BUILD DRAINAGE CHANNELS
- PLACE STRAW BALES IN CHANNELS AND SILT FENCES ON SLOPES

LEGEND

710	PROPOSED ELEVATION CONTOURS
	PROPOSED SURFACE WATERS
	LIMIT OF CONSTRUCTION/TOE OF SLOPE
	BENCH/ACCESS ROAD
	PROPOSED GROUND WATER CONTROL SYSTEM
E/T	PROPOSED UNDERGROUND ELECTRIC AND TELEPHONE
E	PROPOSED UNDERGROUND ELECTRIC
	LEACHATE FLOW DIRECTION
	PROPOSED LEACHATE COLLECTOR/CLEAN-OUT PIPE
	PROPOSED FORCE MAIN
	BOUNDARY BETWEEN LANDFILL COVER TYPES
	TRAFFIC ARROW
	SILT FENCE
	ROCK SILT-CHECK
	STRAW BALE SILT-CHECK
	FACILITY BOUNDARY
	MATCHLINE
	PROPOSED INCLEMENT WEATHER AREA
	PROPOSED STOCKPILE/BORROW AREA
900	EXISTING ELEVATION CONTOURS
	EXISTING VEGETATION/TREE LINE
	EXISTING ROAD
	FENCE
	BENCHMARK
	UTILITY POLE
LOW	LIMITS OF WASTE PLACEMENT
	STREAM
	LIMITS OF PEM WETLAND
	LIMITS OF POW WETLAND
	RIGHT OF WAY / EASEMENT
	BUILDING
	POND
E E	ELECTRIC LINE
WL WL	EXISTING WATER LINE
COM	TELEPHONE LINE
	300' OFFSET - EXISTING LIMITS OF WASTE
	ADJACENT PROPERTY LINES
54	PROPERTY OWNER (SEE DRAWING 2B-0 FOR PROPERTY OWNERS TABLE)
FO	EXISTING FIBER OPTIC CABLE
	EXISTING ROCK SILT CHECK
	EXISTING FORCE MAIN
OHE	OVERHEAD ELECTRIC
	BENCH MARK (CONCRETE MONUMENT WITH PLATE)
	LIMITS OF CLEARING AND GRUBBING
	SPECIAL PURPOSE WELL
	WELL OR PIEZOMETER SCHEDULED FOR ABANDONMENT
	PROPOSED MONITORING WELL LOCATION
	EXISTING MONITORING WELL LOCATION
	SOIL BORING OR ABANDONED WELL LOCATION
	TEST PIT LOCATION
	PIEZOMETER / PACKER TEST BOREHOLE LOCATION
2 817.95	SURVEY CONTROL POINT
	PROPOSED GAS TESTING PUNCH BAR STATION
	PROPOSED GAS DETECTOR
	PROPOSED GAS EXTRACTION WELL
GV-200	PROPOSED WELL NUMBER
32/20	PROPOSED DEPTH OF WELL/LENGTH OF EXTRACTION PIPE
R150	PROPOSED RADIUS OF INFLUENCE
	PROPOSED CONDENSATE WELL
GAS	GAS PIPE
GP-4	PROPOSED GAS MONITORING PROBE
208	PROPOSED GAS PUNCH BAR
1	GAS PUNCH BAR
	REMNANTS OF SHALLOW WEATHERED BEDROCK
	PROPOSED FORCE MAIN
	PROPOSED SPRING DRAIN
268.86	WATER LEVEL ELEVATION ON 3/22/94
150	EQUIPOTENTIAL LINE
	GROUND-WATER DIVIDE
	GROUND-WATER FLOW DIRECTION
	EXISTING LEACHATE COLLECTOR/CLEAN-OUT
	EXISTING MANHOLE/CATCH BASIN
	EXISTING PILE
	EXISTING WATER PIPE
	EXISTING SIGN
	EXISTING POLE POST
	EXISTING GUY WIRE
	EXISTING MAILBOX
	EXISTING LIGHT POLE

NOTES:

1. TOPOGRAPHY CONDUCTED BY M.A.N. MAPPING SERVICES, DATED 02/05/2021.
2. "SELECT FILL" IS TO BE USED FOR THE CONSTRUCTION OF CLAY LINERS AND CLAY CAPS INCLUDES SOILS CLASSIFIED AS "CL" AND "CH" AND FURTHER DESCRIBED IN THE HYDROGEOLOGIC REPORT.
3. "NON-SELECT FILL" IS TO BE USED FOR THE CONSTRUCTION OF DIKES, BERMS, DAILY AND PROTECTIVE COVER LAYERS INCLUDES SOILS OTHER THAN THOSE CLASSIFIED AS "CL" AND "CH" AND FURTHER DESCRIBED IN THE HYDROGEOLOGIC REPORT.

NOTE: THIS STAMP APPLIES ONLY TO FACILITY BOUNDARY ALTERATIONS MADE BY ARCADIS FOR ALTERATION NO. 6

STATE OF OHIO
ZACHARY A. CLARK
E-82377
REGISTERED PROFESSIONAL ENGINEER
2/18/21

SCALE:	1"=400'	
DRAWN BY:	FMS	2/19/21
CHECKED BY:	MPA	2/19/21
APPRV'D BY:	ZAC	2/19/21
ALTERATION 6		2/19/21
REVISIONS		DATE

BOND ROAD SITE, INC.
11425 BOND ROAD
HARRISON, OHIO 45030

PHASE 4 FILL

ARCADIS

CONTRACT NO. 30062111
DATE 02/19/21
DRAWING NO. 3L-0

G:\LFR\Projects\30062111 Bond Road Facility Boundary Alteration\Figures\Facility Boundary Alteration\Revised Rumpke Drawings\3L.dwg LAYOUT: 3L-0 SAVED: 2/18/2021 5:11 PM PLOTTED: 2/18/2021 6:10 PM BY: SPARER, FRANNIE

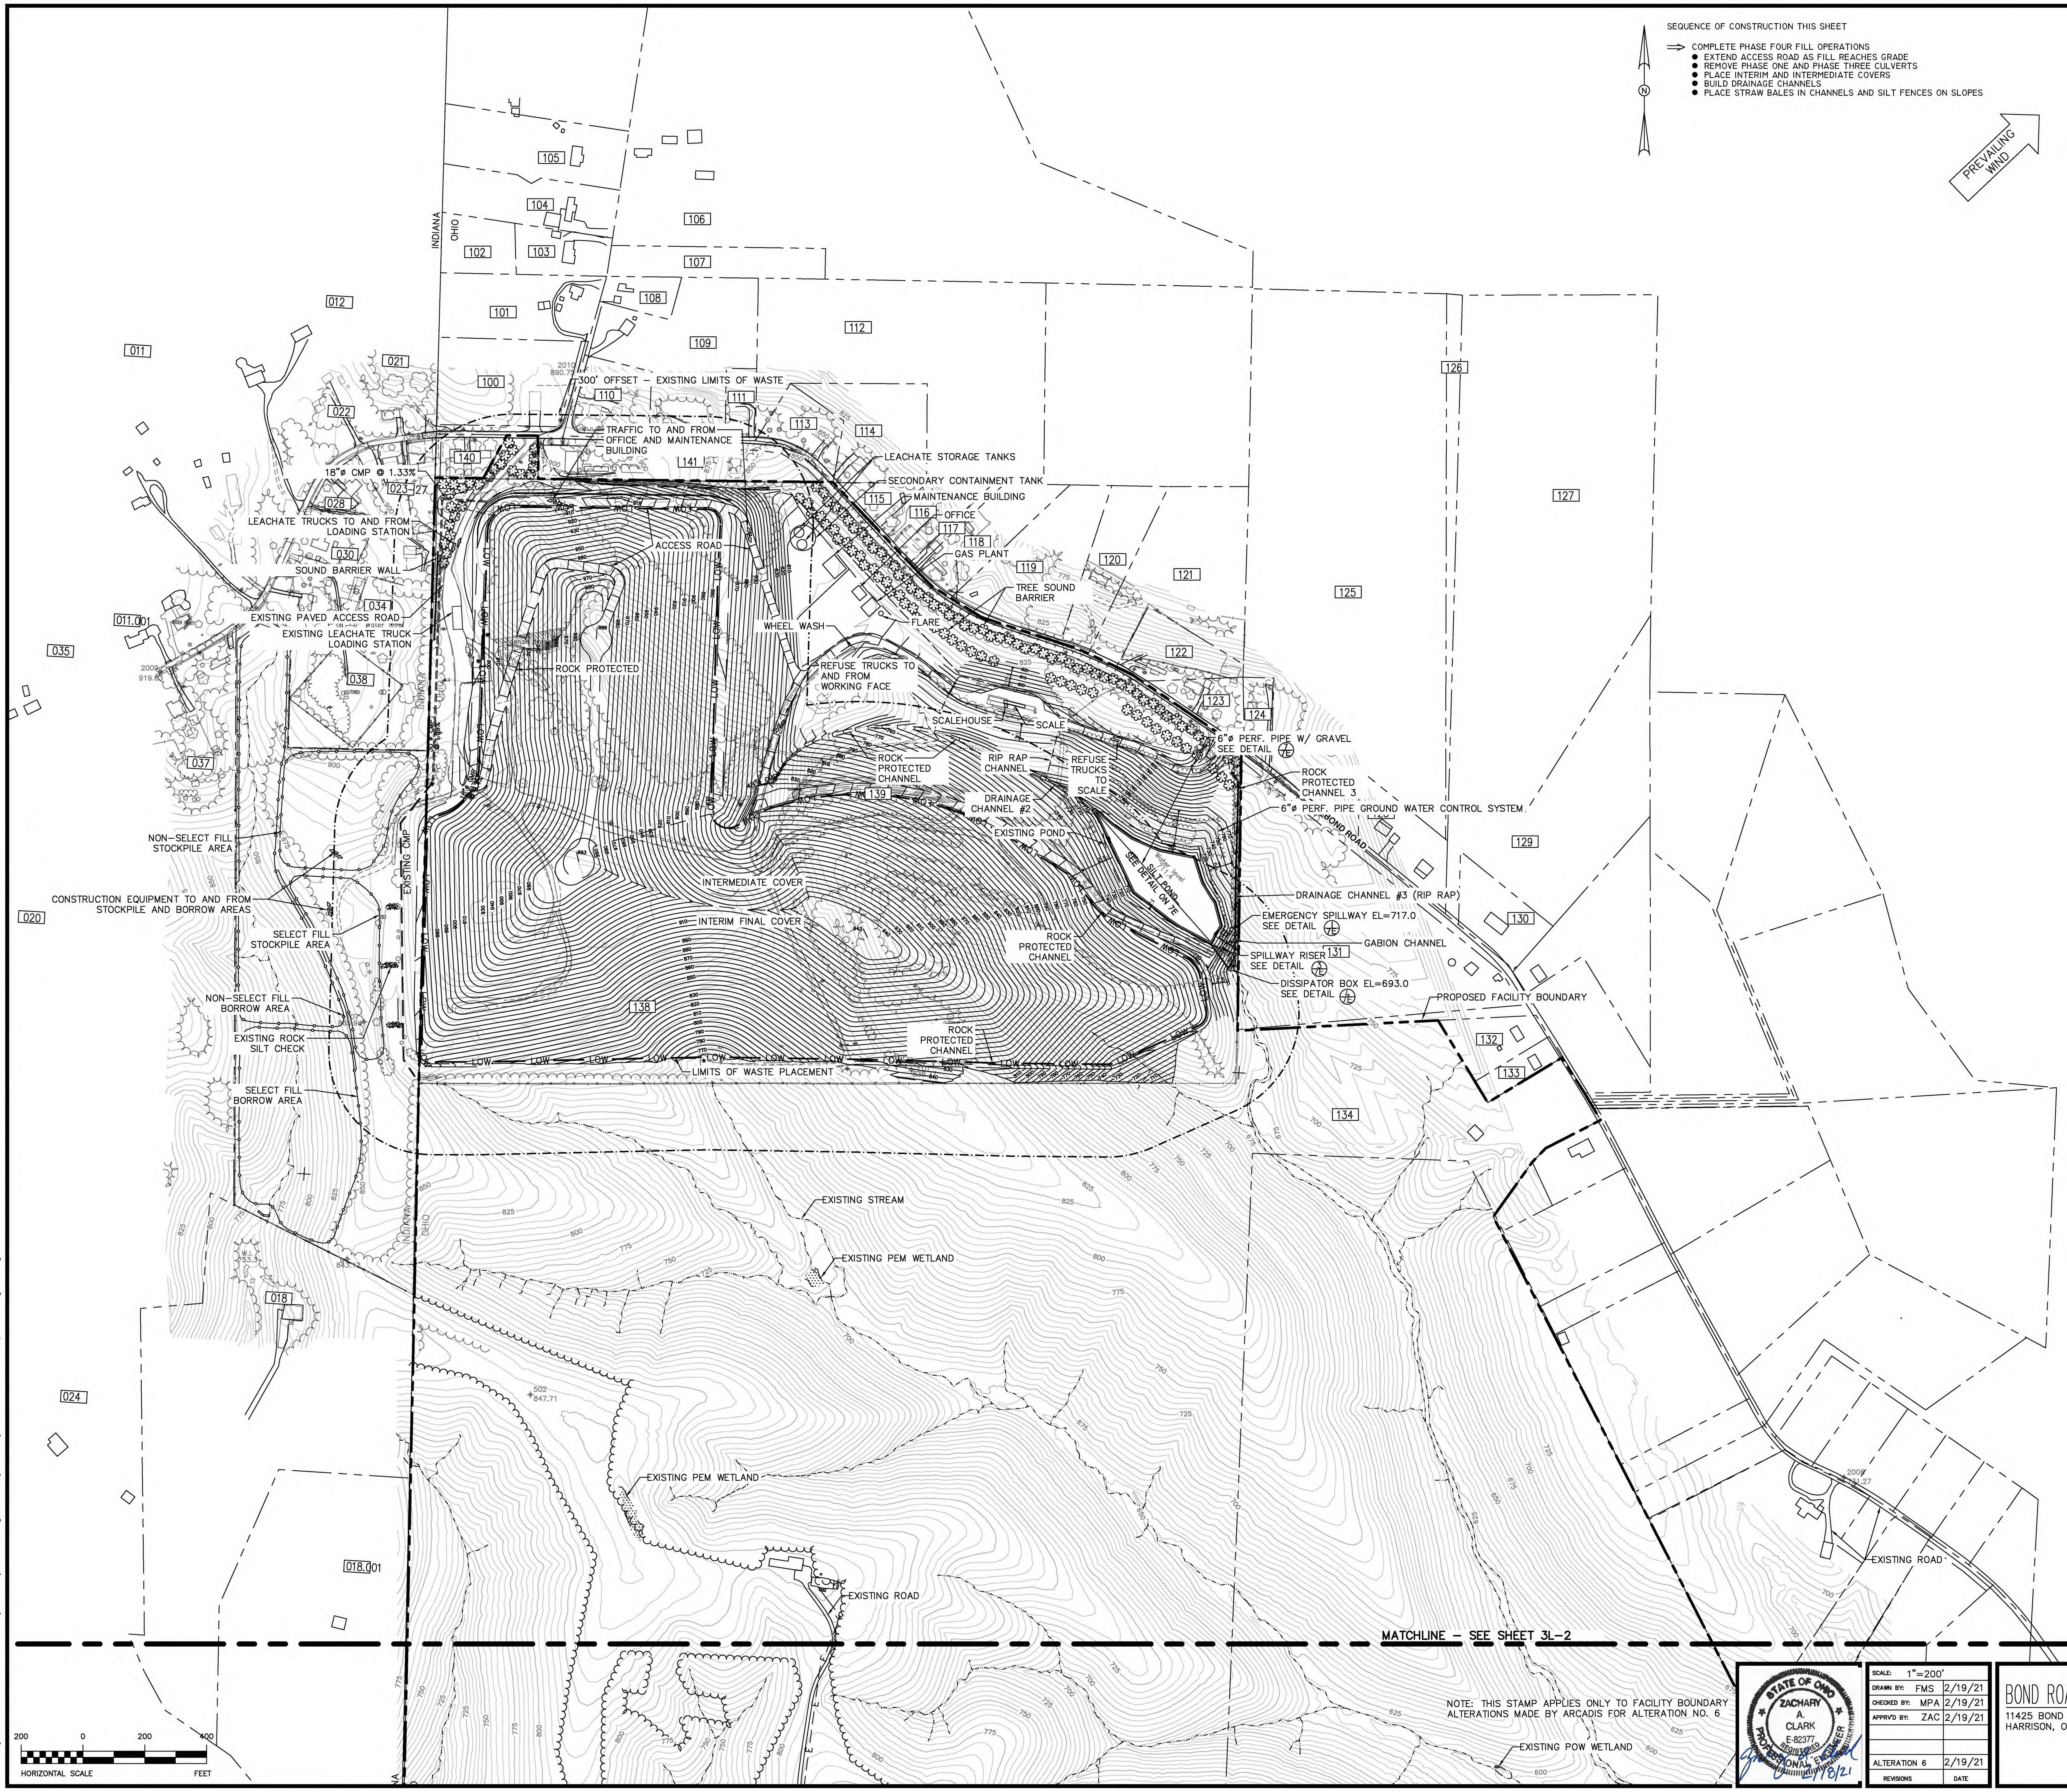

SEQUENCE OF CONSTRUCTION THIS SHEET

⇒ COMPLETE PHASE FOUR FILL OPERATIONS
- EXTEND ACCESS ROAD AS FILL REACHES GRADE
- REMOVE PHASE ONE AND PHASE THREE CULVERTS
- PLACE INTERIM AND INTERMEDIATE COVERS
- BUILD DRAINAGE CHANNELS
- PLACE STRAW BALES IN CHANNELS AND SILT FENCES ON SLOPES

LEGEND

- PROPOSED ELEVATION CONTOURS
- PROPOSED SURFACE WATERS
- LIMIT OF CONSTRUCTION/TOE OF SLOPE
- BENCH/ACCESS ROAD
- PROPOSED GROUND WATER CONTROL SYSTEM
- PROPOSED UNDERGROUND ELECTRIC AND TELEPHONE
- PROPOSED UNDERGROUND ELECTRIC
- LEACHATE FLOW DIRECTION
- PROPOSED LEACHATE COLLECTOR/CLEAN-OUT PIPE
- PROPOSED FORCE MAIN
- BOUNDARY BETWEEN LANDFILL COVER TYPES
- TRAFFIC ARROW
- SILT FENCE
- ROCK SILT-CHECK
- STRAW BALE SILT-CHECK
- FACILITY BOUNDARY
- MATCHLINE
- PROPOSED INCLEMENT WEATHER AREA
- PROPOSED STOCKPILE/BORROW AREA
- EXISTING ELEVATION CONTOURS
- EXISTING VEGETATION/TREE LINE
- EXISTING ROAD
- FENCE
- BENCHMARK
- UTILITY POLE
- LIMITS OF WASTE PLACEMENT
- STREAM
- LIMITS OF PEM WETLAND
- LIMITS OF POW WETLAND
- RIGHT OF WAY / EASEMENT
- BUILDING
- POND
- ELECTRIC LINE
- EXISTING WATER LINE
- TELEPHONE LINE
- 300' OFFSET - EXISTING LIMITS OF WASTE
- ADJACENT PROPERTY LINES
- PROPERTY OWNER (SEE DRAWING 2B-0 FOR PROPERTY OWNERS TABLE)
- EXISTING FIBER OPTIC CABLE
- EXISTING ROCK SILT CHECK
- EXISTING FORCE MAIN
- OVERHEAD ELECTRIC
- BENCH MARK (CONCRETE MONUMENT WITH PLATE)
- LIMITS OF CLEARING AND GRUBBING
- SPECIAL PURPOSE WELL
- WELL OR PIEZOMETER SCHEDULED FOR ABANDONMENT
- PROPOSED MONITORING WELL LOCATION
- EXISTING MONITORING WELL LOCATION
- SOIL BORING OR ABANDONED WELL LOCATION
- TEST PIT LOCATION
- PIEZOMETER / PACKER TEST BOREHOLE LOCATION
- SURVEY CONTROL POINT
- PROPOSED GAS TESTING PUNCH BAR STATION
- PROPOSED GAS DETECTOR
- PROPOSED GAS EXTRACTION WELL
- PROPOSED WELL NUMBER
- PROPOSED DEPTH OF WELL/LENGTH OF EXTRACTION PIPE
- PROPOSED RADIUS OF INFLUENCE
- PROPOSED CONDENSATE WELL
- GAS PIPE
- PROPOSED GAS MONITORING PROBE
- PROPOSED GAS PUNCH BAR
- GAS PUNCH BAR
- REMNANTS OF SHALLOW WEATHERED BEDROCK
- PROPOSED FORCE MAIN
- PROPOSED SPRING DRAIN
- WATER LEVEL ELEVATION ON 3/22/94
- EQUIPOTENTIAL LINE
- GROUND-WATER DIVIDE
- GROUND-WATER FLOW DIRECTION
- EXISTING LEACHATE COLLECTOR/CLEAN-OUT
- EXISTING MANHOLE/CATCH BASIN
- EXISTING PILE
- EXISTING WATER PIPE
- EXISTING SIGN
- EXISTING POLE POST
- EXISTING GUY WIRE
- EXISTING MAILBOX
- EXISTING LIGHT POLE

NOTES:

1. TOPOGRAPHY CONDUCTED BY M.A.N. MAPPING SERVICES, DATED 02/05/2021.
2. "SELECT FILL" IS TO BE USED FOR THE CONSTRUCTION OF CLAY LINERS AND CLAY CAPS INCLUDES SOILS CLASSIFIED AS "CL" AND "CH" AND FURTHER DESCRIBED IN THE HYDROGEOLOGIC REPORT.
3. "NON-SELECT FILL" IS TO BE USED FOR THE CONSTRUCTION OF DIKES, BERMS, DAILY AND PROTECTIVE COVER LAYERS INCLUDES SOILS OTHER THAN THOSE CLASSIFIED AS "CL" AND "CH" AND FURTHER DESCRIBED IN THE HYDROGEOLOGIC REPORT.

STATE OF OHIO ZACHARY A. CLARK E-82377 REGISTERED PROFESSIONAL ENGINEER
2/18/21

SCALE:	1"=200'	
DRAWN BY:	FMS	2/19/21
CHECKED BY:	MPA	2/19/21
APPRV'D BY:	ZAC	2/19/21
ALTERATION 6		2/19/21
REVISIONS		DATE

BOND ROAD SITE, INC.
11425 BOND ROAD
HARRISON, OHIO 45030

PHASE 4 FILL

ARCADIS

CONTRACT NO. 30062111
DATE 02/19/21
DRAWING NO. 3L-I

G:\LFR\Projects\30062111 Bond Road Facility Boundary Alteration\Figures\Facility Boundary Alteration\Revised Rumpke Drawings\3L.dwg LAYOUT: 3L-1 SAVED: 2/18/2021 5:11 PM PLOTTED: 2/18/2021 6:10 PM BY: SPARER, FRANNIE

G:\LFR\Projects\30062111 Bond Road Facility Boundary Alteration\Figures\Facility Boundary Alteration\Revised Rumpke Drawings\3L.dwg LAYOUT: 3L-2 SAVED: 2/18/2021 5:11 PM PLOTTED: 2/18/2021 6:10 PM BY: SPARER, FRANNIE

LEGEND

- 710 — PROPOSED ELEVATION CONTOURS
- PROPOSED SURFACE WATERS
- LIMIT OF CONSTRUCTION/TOE OF SLOPE
- BENCH/ACCESS ROAD
- PROPOSED GROUND WATER CONTROL SYSTEM
- E/T — PROPOSED UNDERGROUND ELECTRIC AND TELEPHONE
- E — PROPOSED UNDERGROUND ELECTRIC
- LEACHATE FLOW DIRECTION
- PROPOSED LEACHATE COLLECTOR/CLEAN-OUT PIPE
- PROPOSED FORCE MAIN
- BOUNDARY BETWEEN LANDFILL COVER TYPES
- TRAFFIC ARROW
- SILT FENCE
- ROCK SILT-CHECK
- STRAW BALE SILT-CHECK
- FACILITY BOUNDARY
- MATCHLINE
- PROPOSED INCLEMENT WEATHER AREA
- PROPOSED STOCKPILE/BORROW AREA
- 900 — EXISTING ELEVATION CONTOURS
- EXISTING VEGETATION/TREE LINE
- EXISTING ROAD
- FENCE
- BENCHMARK
- UTILITY POLE
- LOW — LIMITS OF WASTE PLACEMENT
- STREAM
- LIMITS OF PEM WETLAND
- LIMITS OF POW WETLAND
- RIGHT OF WAY / EASEMENT
- BUILDING
- POND
- E — E — ELECTRIC LINE
- WL — WL — EXISTING WATER LINE
- COM — TELEPHONE LINE
- 300' OFFSET – EXISTING LIMITS OF WASTE
- ADJACENT PROPERTY LINES
- 54 — PROPERTY OWNER (SEE DRAWING 2B-0 FOR PROPERTY OWNERS TABLE)
- FO — EXISTING FIBER OPTIC CABLE
- EXISTING ROCK SILT CHECK
- EXISTING FORCE MAIN
- OHE — OVERHEAD ELECTRIC
- BENCH MARK (CONCRETE MONUMENT WITH PLATE)
- LIMITS OF CLEARING AND GRUBBING
- SPECIAL PURPOSE WELL
- WELL OR PIEZOMETER SCHEDULED FOR ABANDONMENT
- PROPOSED MONITORING WELL LOCATION
- EXISTING MONITORING WELL LOCATION
- SOIL BORING OR ABANDONED WELL LOCATION
- TEST PIT LOCATION
- PIEZOMETER / PACKER TEST BOREHOLE LOCATION
- 2 817.95 — SURVEY CONTROL POINT
- PROPOSED GAS TESTING PUNCH BAR STATION
- PROPOSED GAS DETECTOR
- PROPOSED GAS EXTRACTION WELL
- PROPOSED WELL NUMBER
- PROPOSED DEPTH OF WELL/LENGTH OF EXTRACTION PIPE
- PROPOSED RADIUS OF INFLUENCE
- PROPOSED CONDENSATE WELL
- GAS — GAS PIPE
- GP-4 — PROPOSED GAS MONITORING PROBE
- PROPOSED GAS PUNCH BAR
- GAS PUNCH BAR
- REMNANTS OF SHALLOW WEATHERED BEDROCK
- PROPOSED FORCE MAIN
- PROPOSED SPRING DRAIN
- x268.86 — WATER LEVEL ELEVATION ON 3/22/94
- 150 — EQUIPOTENTIAL LINE
- GROUND-WATER DIVIDE
- GROUND-WATER FLOW DIRECTION
- EXISTING LEACHATE COLLECTOR/CLEAN-OUT
- EXISTING MANHOLE/CATCH BASIN
- EXISTING PILE
- EXISTING WATER PIPE
- EXISTING SIGN
- EXISTING POLE POST
- EXISTING GUY WIRE
- EXISTING MAILBOX
- EXISTING LIGHT POLE

200 0 200 400
HORIZONTAL SCALE FEET

NOTES:

1. TOPOGRAPHY CONDUCTED BY M.A.N. MAPPING SERVICES, DATED 02/05/2021.
2. "SELECT FILL" IS TO BE USED FOR THE CONSTRUCTION OF CLAY LINERS AND CLAY CAPS INCLUDES SOILS CLASSIFIED AS "CL" AND "CH" AND FURTHER DESCRIBED IN THE HYDROGEOLOGIC REPORT.
3. "NON-SELECT FILL" IS TO BE USED FOR THE CONSTRUCTION OF DIKES, BERMS, DAILY AND PROTECTIVE COVER LAYERS INCLUDES SOILS OTHER THAN THOSE CLASSIFIED AS "CL" AND "CH" AND FURTHER DESCRIBED IN THE HYDROGEOLOGIC REPORT.

NOTE: THIS STAMP APPLIES ONLY TO FACILITY BOUNDARY ALTERATIONS MADE BY ARCADIS FOR ALTERATION NO. 6

STATE OF OHIO
ZACHARY A. CLARK
E-82377
REGISTERED PROFESSIONAL ENGINEER
2/18/21

SCALE:	1"=200'	
DRAWN BY:	FMS	2/19/21
CHECKED BY:	MPA	2/19/21
APPRV'D BY:	ZAC	2/19/21
ALTERATION 6		2/19/21
REVISIONS		DATE

BOND ROAD SITE, INC.
11425 BOND ROAD
HARRISON, OHIO 45030

PHASE 4 FILL

ARCADIS

CONTRACT NO. 30062111
DATE 02/19/21
DRAWING NO. 3L-2

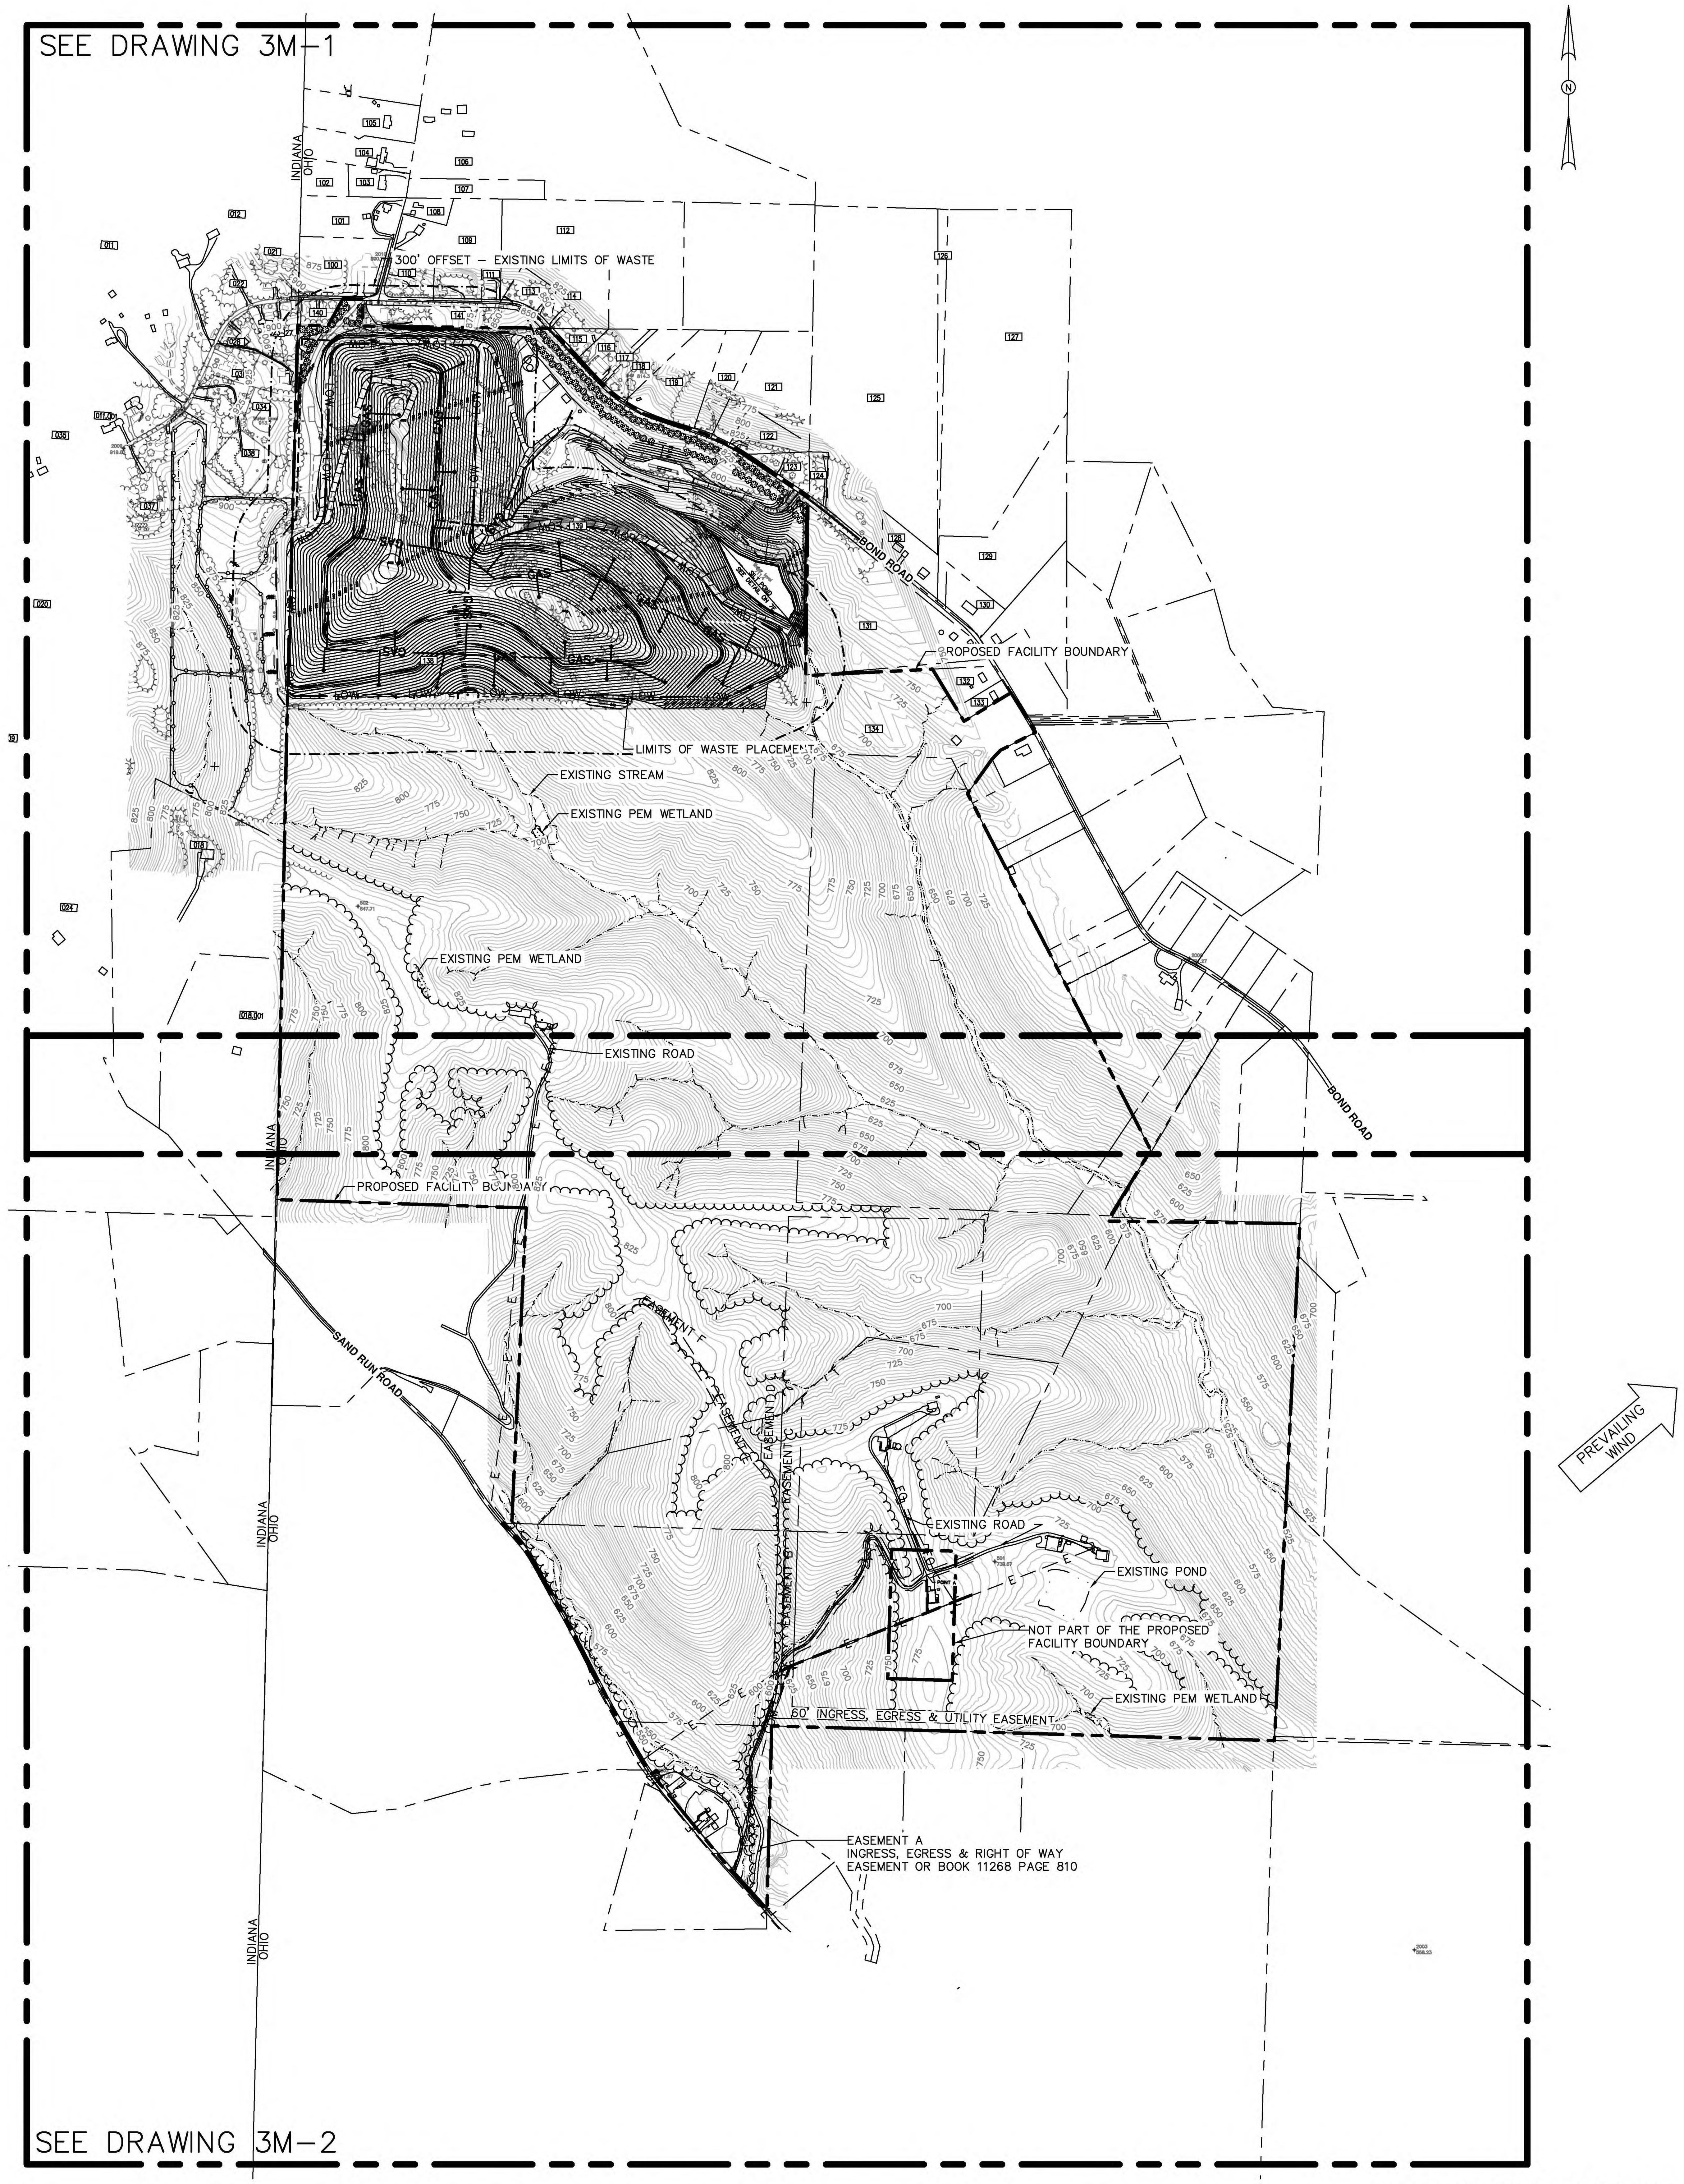

400 0 400 800
HORIZONTAL SCALE FEET

SEQUENCE OF CONSTRUCTION THIS SHEET

- COMPLETE FILL OPERATIONS
- REMOVE INTERIM AND INTERMEDIATE COVERS
- CONSTRUCT CAP SYSTEM
  - PLACE CLAY AND SYNTHETIC LINER
  - PLACE PROTECTIVE VEGETATIVE COVERS
- GRADE ACCESS ROAD AS CAP IS COMPLETED
- BUILD DRAINAGE CHANNELS AND PLACE LINERS
- INSTALL PIPE RUN #2
- CONSTRUCT GAS EXTRACTION WELLS
- INSTALL GAS EXTRACTION PIPE SYSTEM
- BUILD GAS PLANT AND FLARE

LEGEND

710 PROPOSED ELEVATION CONTOURS
PROPOSED SURFACE WATERS
LIMIT OF CONSTRUCTION/TOE OF SLOPE
BENCH/ACCESS ROAD
PROPOSED GROUND WATER CONTROL SYSTEM
E/T PROPOSED UNDERGROUND ELECTRIC AND TELEPHONE
E PROPOSED UNDERGROUND ELECTRIC
LEACHATE FLOW DIRECTION
PROPOSED LEACHATE COLLECTOR/CLEAN-OUT PIPE
PROPOSED FORCE MAIN
BOUNDARY BETWEEN LANDFILL COVER TYPES
TRAFFIC ARROW
SILT FENCE
ROCK SILT-CHECK
STRAW BALE SILT-CHECK
FACILITY BOUNDARY
MATCHLINE
PROPOSED INCLEMENT WEATHER AREA
PROPOSED STOCKPILE/BORROW AREA
900 EXISTING ELEVATION CONTOURS
EXISTING VEGETATION/TREE LINE
EXISTING ROAD
FENCE
BENCHMARK
UTILITY POLE
LOW LIMITS OF WASTE PLACEMENT
STREAM
LIMITS OF PEM WETLAND
LIMITS OF POW WETLAND
RIGHT OF WAY / EASEMENT
BUILDING
POND
E E ELECTRIC LINE
WL WL EXISTING WATER LINE
COM TELEPHONE LINE
300' OFFSET - EXISTING LIMITS OF WASTE
ADJACENT PROPERTY LINES
54 PROPERTY OWNER (SEE DRAWING 2B-0 FOR PROPERTY OWNERS TABLE)
FO EXISTING FIBER OPTIC CABLE
EXISTING ROCK SILT CHECK
EXISTING FORCE MAIN
OHE OVERHEAD ELECTRIC
BENCH MARK (CONCRETE MONUMENT WITH PLATE)
LIMITS OF CLEARING AND GRUBBING
SPECIAL PURPOSE WELL
WELL OR PIEZOMETER SCHEDULED FOR ABANDONMENT
PROPOSED MONITORING WELL LOCATION
EXISTING MONITORING WELL LOCATION
SOIL BORING OR ABANDONED WELL LOCATION
TEST PIT LOCATION
PIEZOMETER / PACKER TEST BOREHOLE LOCATION
2 817.95 SURVEY CONTROL POINT
PROPOSED GAS TESTING PUNCH BAR STATION
PROPOSED GAS DETECTOR
PROPOSED GAS EXTRACTION WELL
GW-200 PROPOSED WELL NUMBER
30/20 PROPOSED DEPTH OF WELL/LENGTH OF EXTRACTION PIPE
R150 PROPOSED RADIUS OF INFLUENCE
PROPOSED CONDENSATE WELL
GAS GAS PIPE
GP-4 PROPOSED GAS MONITORING PROBE
208 PROPOSED GAS PUNCH BAR
1 GAS PUNCH BAR
REMNANTS OF SHALLOW WEATHERED BEDROCK
PROPOSED FORCE MAIN
PROPOSED SPRING DRAIN
268.86 WATER LEVEL ELEVATION ON 3/22/94
150 EQUIPOTENTIAL LINE
GROUND-WATER DIVIDE
GROUND-WATER FLOW DIRECTION
EXISTING LEACHATE COLLECTOR/CLEAN-OUT
EXISTING MANHOLE/CATCH BASIN
EXISTING PILE
EXISTING WATER PIPE
EXISTING SIGN
EXISTING POLE POST
EXISTING GUY WIRE
EXISTING MAILBOX
EXISTING LIGHT POLE

NOTES:

1. TOPOGRAPHY CONDUCTED BY M.A.N. MAPPING SERVICES, DATED 02/05/2021.
2. "SELECT FILL" IS TO BE USED FOR THE CONSTRUCTION OF CLAY LINERS AND CLAY CAPS INCLUDES SOILS CLASSIFIED AS "CL" AND "CH" AND FURTHER DESCRIBED IN THE HYDROGEOLOGIC REPORT
3. "NON-SELECT FILL" IS TO BE USED FOR THE CONSTRUCTION OF DIKES, BERMS, DAILY AND PROTECTIVE COVER LAYERS INCLUDES SOILS OTHER THAN THOSE CLASSIFIED AS "CL" AND "CH" AND FURTHER DESCRIBED IN THE HYDROGEOLOGIC REPORT

NOTE: THIS STAMP APPLIES ONLY TO FACILITY BOUNDARY ALTERATIONS MADE BY ARCADIS FOR ALTERATION NO. 6

STATE OF OHIO
ZACHARY A. CLARK
E-82377
REGISTERED PROFESSIONAL ENGINEER
2/18/21

SCALE:	1"=400'	
DRAWN BY:	FMS	2/19/21
CHECKED BY:	MPA	2/19/21
APPRVD BY:	ZAC	2/19/21
ALTERATION 6		2/19/21
REVISIONS		DATE

BOND ROAD SITE, INC.
11425 BOND ROAD
HARRISON, OHIO 45030

FINAL CAP

ARCADIS

CONTRACT NO. 30062111
DATE 02/19/21
DRAWING NO. 3M-0

G:\LFR\Projects\30062111 Bond Road Facility Boundary Alteration\Figures\Facility Boundary Alteration\Revised Rumpke Drawings\3M.dwg LAYOUT: 3M-0 SAVED: 2/18/2021 5:11 PM PLOTTED: 2/18/2021 6:12 PM BY: SPARER, FRANNIE

SEQUENCE OF CONSTRUCTION THIS SHEET

- COMPLETE FILL OPERATIONS
- REMOVE INTERIM AND INTERMEDIATE COVERS
- CONSTRUCT CAP SYSTEM
  - PLACE CLAY AND SYNTHETIC LINER
  - PLACE PROTECTIVE VEGETATIVE COVERS
- GRADE ACCESS ROAD AS CAP IS COMPLETED
- BUILD DRAINAGE CHANNELS AND PLACE LINERS
- INSTALL PIPE RUN #2
- CONSTRUCT GAS EXTRACTION WELLS
- INSTALL GAS EXTRACTION PIPE SYSTEM
- BUILD GAS PLANT AND FLARE

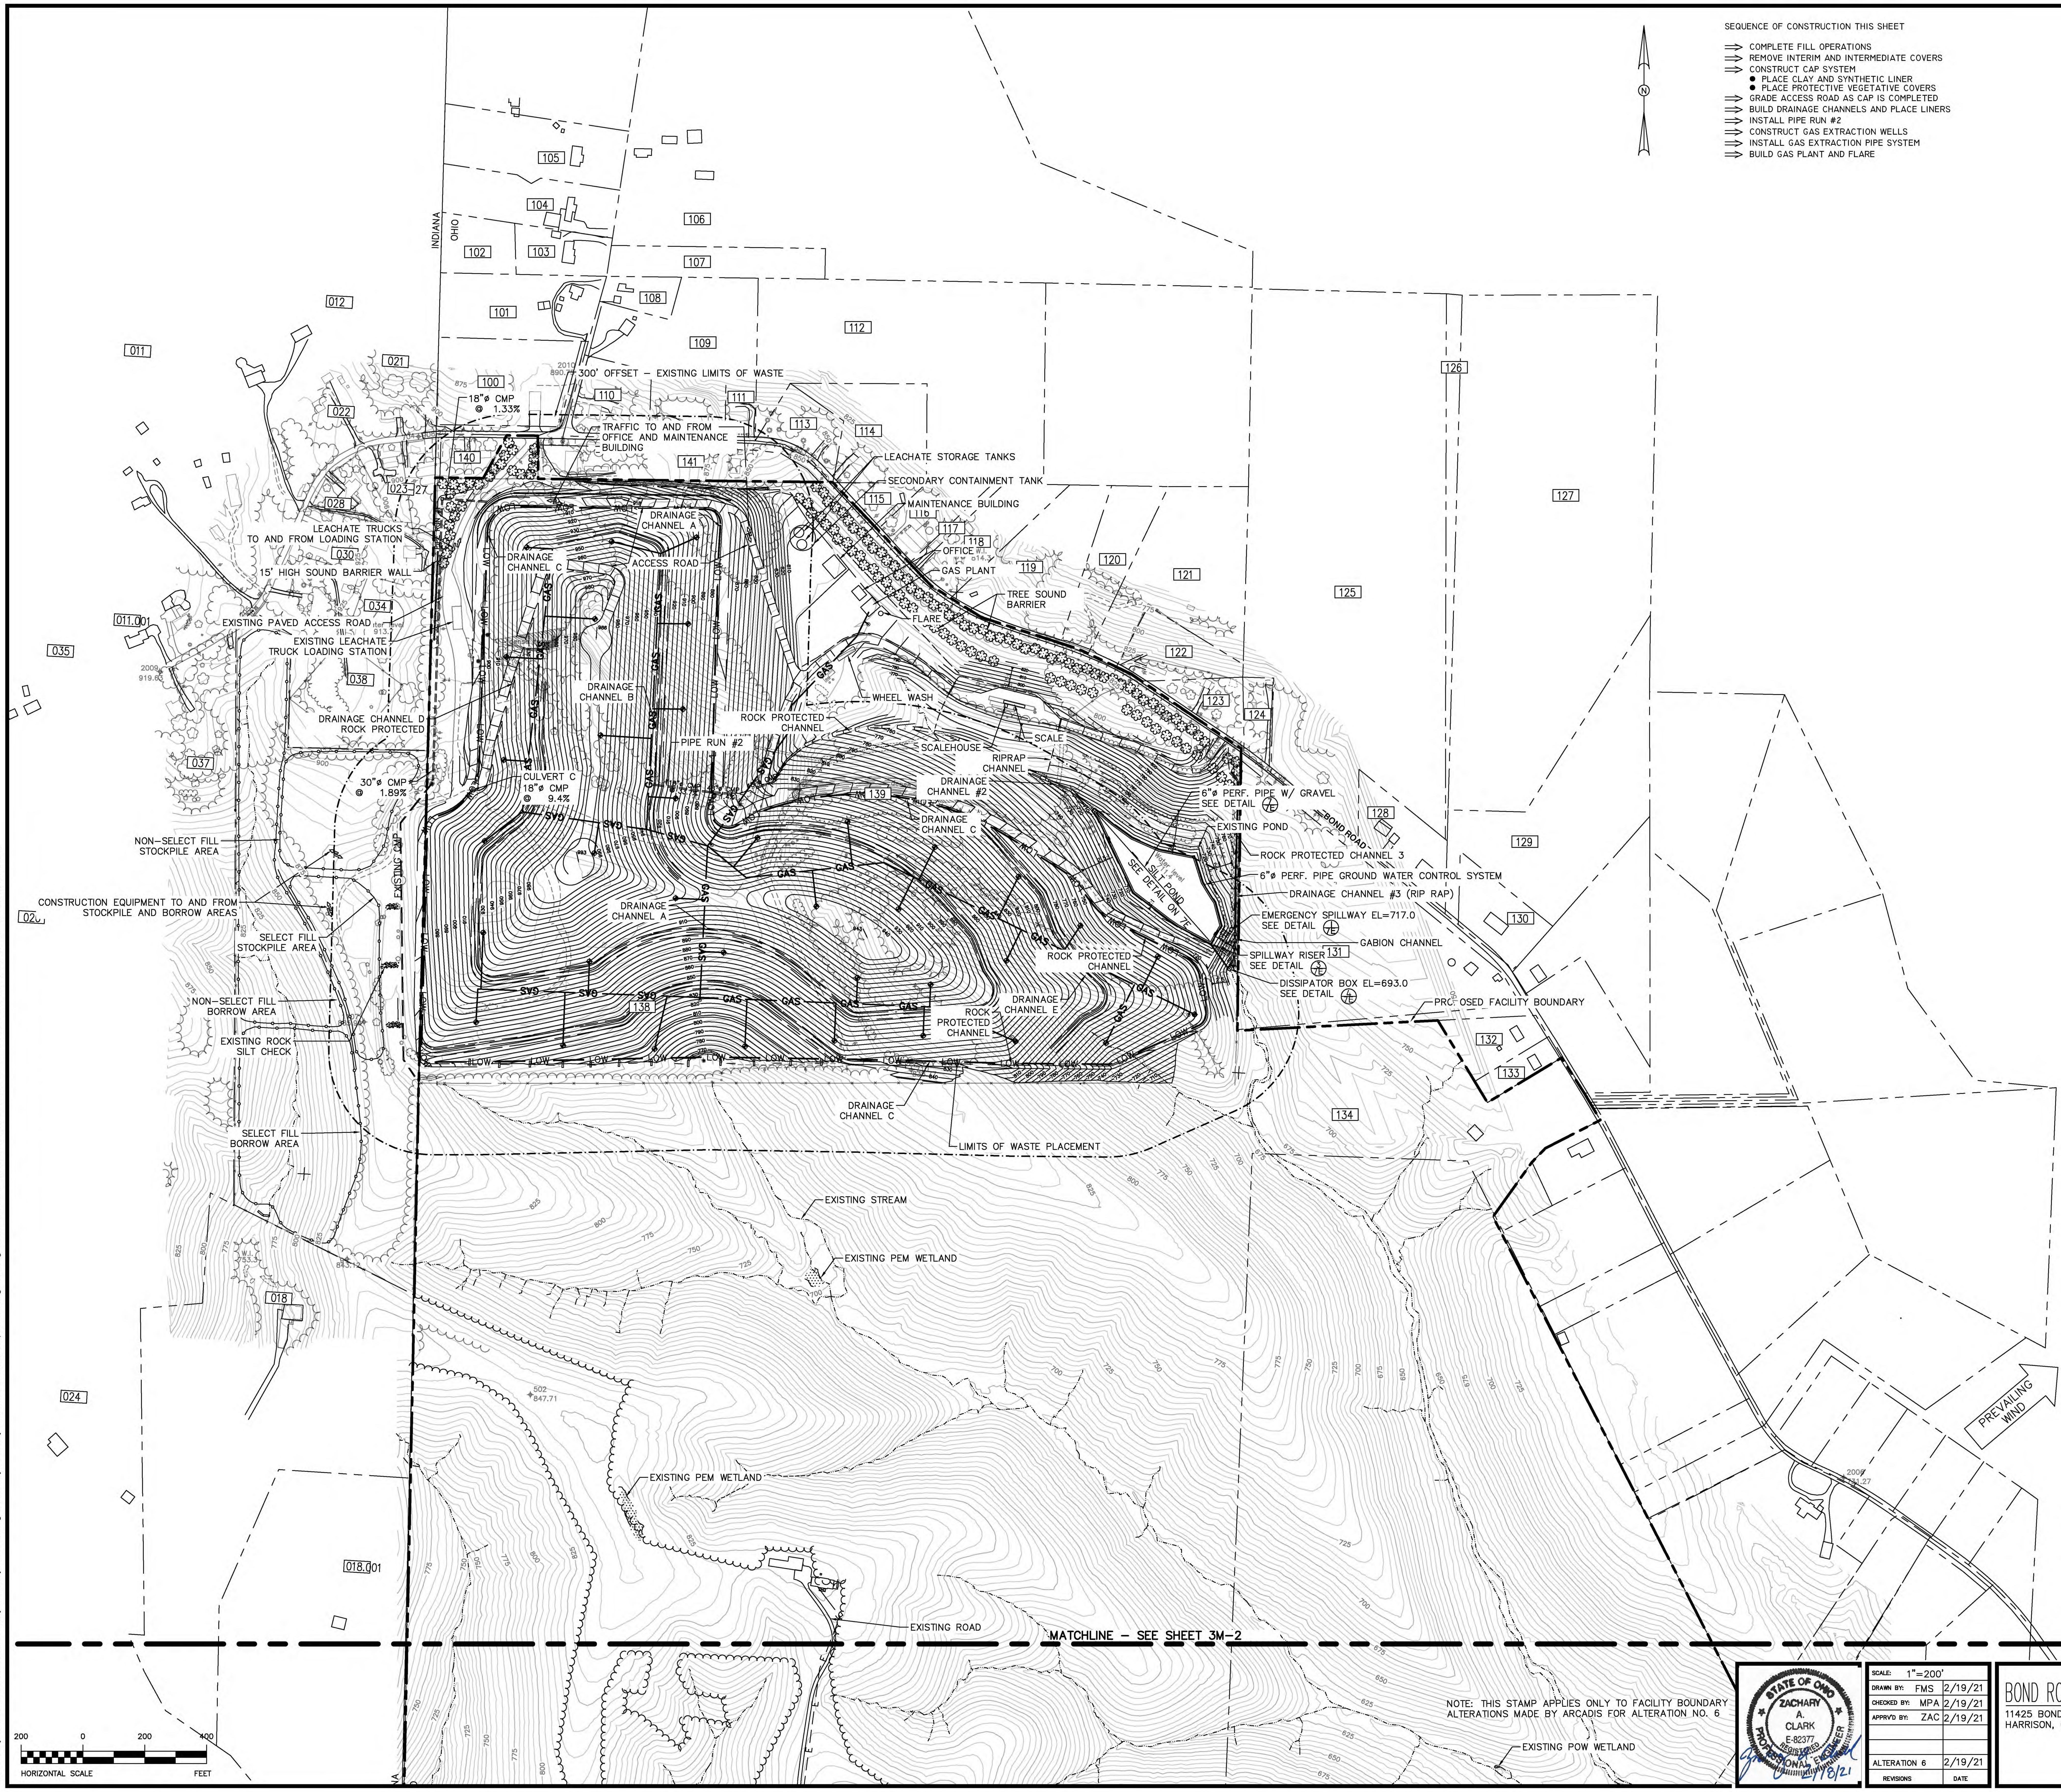

LEGEND

- PROPOSED ELEVATION CONTOURS
- PROPOSED SURFACE WATERS
- LIMIT OF CONSTRUCTION/TOE OF SLOPE
- BENCH/ACCESS ROAD
- PROPOSED GROUND WATER CONTROL SYSTEM
- E/T — PROPOSED UNDERGROUND ELECTRIC AND TELEPHONE
- E — PROPOSED UNDERGROUND ELECTRIC
- LEACHATE FLOW DIRECTION
- PROPOSED LEACHATE COLLECTOR/CLEAN-OUT PIPE
- PROPOSED FORCE MAIN
- BOUNDARY BETWEEN LANDFILL COVER TYPES
- TRAFFIC ARROW
- SILT FENCE
- ROCK SILT-CHECK
- STRAW BALE SILT-CHECK
- FACILITY BOUNDARY
- MATCHLINE
- PROPOSED INCLEMENT WEATHER AREA
- PROPOSED STOCKPILE/BORROW AREA
- EXISTING ELEVATION CONTOURS
- EXISTING VEGETATION/TREE LINE
- EXISTING ROAD
- FENCE
- BENCHMARK
- UTILITY POLE
- LOW — LIMITS OF WASTE PLACEMENT
- STREAM
- LIMITS OF PEM WETLAND
- LIMITS OF POW WETLAND
- RIGHT OF WAY / EASEMENT
- BUILDING
- POND
- E — ELECTRIC LINE
- WL — EXISTING WATER LINE
- COM — TELEPHONE LINE
- 300' OFFSET – EXISTING LIMITS OF WASTE
- ADJACENT PROPERTY LINES
- 54 — PROPERTY OWNER (SEE DRAWING 2B-0 FOR PROPERTY OWNERS TABLE)
- FO — EXISTING FIBER OPTIC CABLE
- EXISTING ROCK SILT CHECK
- EXISTING FORCE MAIN
- OHE — OVERHEAD ELECTRIC
- BENCH MARK (CONCRETE MONUMENT WITH PLATE)
- LIMITS OF CLEARING AND GRUBBING
- SPECIAL PURPOSE WELL
- WELL OR PIEZOMETER SCHEDULED FOR ABANDONMENT
- PROPOSED MONITORING WELL LOCATION
- EXISTING MONITORING WELL LOCATION
- SOIL BORING OR ABANDONED WELL LOCATION
- TEST PIT LOCATION
- PIEZOMETER / PACKER TEST BOREHOLE LOCATION
- 2 817.95 — SURVEY CONTROL POINT
- PROPOSED GAS TESTING PUNCH BAR STATION
- PROPOSED GAS DETECTOR
- PROPOSED GAS EXTRACTION WELL
- PROPOSED WELL NUMBER
- PROPOSED DEPTH OF WELL/LENGTH OF EXTRACTION PIPE
- PROPOSED RADIUS OF INFLUENCE
- PROPOSED CONDENSATE WELL
- GAS — GAS PIPE
- GP-4 — PROPOSED GAS MONITORING PROBE
- PROPOSED GAS PUNCH BAR
- GAS PUNCH BAR
- REMNANTS OF SHALLOW WEATHERED BEDROCK
- PROPOSED FORCE MAIN
- PROPOSED SPRING DRAIN
- ¤268.86 — WATER LEVEL ELEVATION ON 3/22/94
- 150 — EQUIPOTENTIAL LINE
- GROUND-WATER DIVIDE
- GROUND-WATER FLOW DIRECTION
- EXISTING LEACHATE COLLECTOR/CLEAN-OUT
- EXISTING MANHOLE/CATCH BASIN
- EXISTING PILE
- EXISTING WATER PIPE
- EXISTING SIGN
- EXISTING POLE POST
- EXISTING GUY WIRE
- EXISTING MAILBOX
- EXISTING LIGHT POLE

NOTES:

1. TOPOGRAPHY CONDUCTED BY M.A.N. MAPPING SERVICES, DATED 02/05/2021.
2. "SELECT FILL" IS TO BE USED FOR THE CONSTRUCTION OF CLAY LINERS AND CLAY CAPS INCLUDES SOILS CLASSIFIED AS "CL" AND "CH" AND FURTHER DESCRIBED IN THE HYDROGEOLOGIC REPORT.
3. "NON-SELECT FILL" IS TO BE USED FOR THE CONSTRUCTION OF DIKES, BERMS, DAILY AND PROTECTIVE COVER LAYERS INCLUDES SOILS OTHER THAN THOSE CLASSIFIED AS "CL" AND "CH" AND FURTHER DESCRIBED IN THE HYDROGEOLOGIC REPORT.

STATE OF OHIO ZACHARY A. CLARK E-82377 REGISTERED PROFESSIONAL ENGINEER 2/18/21

SCALE:	1"=200'	
DRAWN BY:	FMS	2/19/21
CHECKED BY:	MPA	2/19/21
APPRV'D BY:	ZAC	2/19/21
ALTERATION 6		2/19/21
REVISIONS		DATE

BOND ROAD SITE, INC.
11425 BOND ROAD
HARRISON, OHIO 45030

FINAL CAP

ARCADIS

CONTRACT NO. 30062111
DATE 02/19/21
DRAWING NO. 3M-1

G:\LFR\Projects\30062111 Bond Road Facility Boundary Alteration\Revised Rumpke Drawings\3M.dwg LAYOUT: 3M-1 SAVED: 2/18/2021 5:11 PM PLOTTED: 2/18/2021 6:12 PM BY: SPARER, FRANNIE

G:\LFR\Projects\30062111 Bond Road Facility Boundary Alteration\Figures\Facility Boundary Alteration\Revised Rumpke Drawings\3M.dwg LAYOUT: 3M-2 SAVED: 2/18/2021 5:11 PM PLOTTED: 2/18/2021 6:12 PM BY: SPARER, FRANNIE

LEGEND

- PROPOSED ELEVATION CONTOURS
- PROPOSED SURFACE WATERS
- LIMIT OF CONSTRUCTION/TOE OF SLOPE
- BENCH/ACCESS ROAD
- PROPOSED GROUND WATER CONTROL SYSTEM
- PROPOSED UNDERGROUND ELECTRIC AND TELEPHONE
- PROPOSED UNDERGROUND ELECTRIC
- LEACHATE FLOW DIRECTION
- PROPOSED LEACHATE COLLECTOR/CLEAN-OUT PIPE
- PROPOSED FORCE MAIN
- BOUNDARY BETWEEN LANDFILL COVER TYPES
- TRAFFIC ARROW
- SILT FENCE
- ROCK SILT-CHECK
- STRAW BALE SILT-CHECK
- FACILITY BOUNDARY
- MATCHLINE
- PROPOSED INCLEMENT WEATHER AREA
- PROPOSED STOCKPILE/BORROW AREA
- EXISTING ELEVATION CONTOURS
- EXISTING VEGETATION/TREE LINE
- EXISTING ROAD
- FENCE
- BENCHMARK
- UTILITY POLE
- LIMITS OF WASTE PLACEMENT
- STREAM
- LIMITS OF PEM WETLAND
- LIMITS OF POW WETLAND
- RIGHT OF WAY / EASEMENT
- BUILDING
- POND
- ELECTRIC LINE
- EXISTING WATER LINE
- TELEPHONE LINE
- 300' OFFSET – EXISTING LIMITS OF WASTE
- ADJACENT PROPERTY LINES
- PROPERTY OWNER (SEE DRAWING 2B-0 FOR PROPERTY OWNERS TABLE)
- EXISTING FIBER OPTIC CABLE
- EXISTING ROCK SILT CHECK
- EXISTING FORCE MAIN
- OVERHEAD ELECTRIC
- BENCH MARK (CONCRETE MONUMENT WITH PLATE)
- LIMITS OF CLEARING AND GRUBBING
- SPECIAL PURPOSE WELL
- WELL OR PIEZOMETER SCHEDULED FOR ABANDONMENT
- PROPOSED MONITORING WELL LOCATION
- EXISTING MONITORING WELL LOCATION
- SOIL BORING OR ABANDONED WELL LOCATION
- TEST PIT LOCATION
- PIEZOMETER / PACKER TEST BOREHOLE LOCATION
- SURVEY CONTROL POINT
- PROPOSED GAS TESTING PUNCH BAR STATION
- PROPOSED GAS DETECTOR
- PROPOSED GAS EXTRACTION WELL
- PROPOSED WELL NUMBER
- PROPOSED DEPTH OF WELL/LENGTH OF EXTRACTION PIPE
- PROPOSED RADIUS OF INFLUENCE
- PROPOSED CONDENSATE WELL
- GAS PIPE
- PROPOSED GAS MONITORING PROBE
- PROPOSED GAS PUNCH BAR
- GAS PUNCH BAR
- REMNANTS OF SHALLOW WEATHERED BEDROCK
- PROPOSED FORCE MAIN
- PROPOSED SPRING DRAIN
- WATER LEVEL ELEVATION ON 3/22/94
- EQUIPOTENTIAL LINE
- GROUND-WATER DIVIDE
- GROUND-WATER FLOW DIRECTION
- EXISTING LEACHATE COLLECTOR/CLEAN-OUT
- EXISTING MANHOLE/CATCH BASIN
- EXISTING PILE
- EXISTING WATER PIPE
- EXISTING SIGN
- EXISTING POLE POST
- EXISTING GUY WIRE
- EXISTING MAILBOX
- EXISTING LIGHT POLE

200 0 200 400
HORIZONTAL SCALE FEET

SEQUENCE OF CONSTRUCTION THIS SHEET

- COMPLETE FILL OPERATIONS
- REMOVE INTERIM AND INTERMEDIATE COVERS
- CONSTRUCT CAP SYSTEM
  - PLACE CLAY AND SYNTHETIC LINER
  - PLACE PROTECTIVE VEGETATIVE COVERS
- GRADE ACCESS ROAD AS CAP IS COMPLETED
- BUILD DRAINAGE CHANNELS AND PLACE LINERS
- INSTALL PIPE RUN #2
- CONSTRUCT GAS EXTRACTION WELLS
- INSTALL GAS EXTRACTION PIPE SYSTEM
- BUILD GAS PLANT AND FLARE

NOTES:

1. TOPOGRAPHY CONDUCTED BY M.A.N. MAPPING SERVICES, DATED 02/05/2021.
2. "SELECT FILL" IS TO BE USED FOR THE CONSTRUCTION OF CLAY LINERS AND CLAY CAPS INCLUDES SOILS CLASSIFIED AS "CL" AND "CH" AND FURTHER DESCRIBED IN THE HYDROGEOLOGIC REPORT.
3. "NON-SELECT FILL" IS TO BE USED FOR THE CONSTRUCTION OF DIKES, BERMS, DAILY AND PROTECTIVE COVER LAYERS INCLUDES SOILS OTHER THAN THOSE CLASSIFIED AS "CL" AND "CH" AND FURTHER DESCRIBED IN THE HYDROGEOLOGIC REPORT.

NOTE: THIS STAMP APPLIES ONLY TO FACILITY BOUNDARY ALTERATIONS MADE BY ARCADIS FOR ALTERATION NO. 6

STATE OF OHIO ZACHARY A. CLARK E-82377 REGISTERED PROFESSIONAL ENGINEER 2/18/21

SCALE:	1"=200'	
DRAWN BY:	FMS	2/19/21
CHECKED BY:	MPA	2/19/21
APPRV'D BY:	ZAC	2/19/21
ALTERATION 6		2/19/21
REVISIONS		DATE

BOND ROAD SITE, INC.
11425 BOND ROAD
HARRISON, OHIO 45030

FINAL CAP

ARCADIS

CONTRACT NO. 30062111
DATE 02/19/21
DRAWING NO. 3M-2

(ABOVE LINE FOR RECORDER'S USE ONLY)

GENERAL WARRANTY DEED

BARRY F. MEYER and **NITAKAY T. MEYER**, husband and wife (collectively, "**Grantor**"), grant, with general warranty covenants, to **BOND ROAD SITE, INC.**, an Ohio corporation ("**Grantee**"), whose tax-mailing address is 10795 Hughes Road, Cincinnati, Ohio 45251, its successors and assigns forever, the following described real property (the "**Property**"):

SEE <u>EXHIBIT A</u> ATTACHED HERETO AND MADE A PART HEREOF.

There are excepted from the general warranty covenants and the Property is conveyed subject to (i) real property taxes and assessments which are a lien but not yet due and payable, and (ii) any easements, covenants and restrictions of record, if any.

Prior Instrument Reference:	Official Record Book 14244, Page 2109 Hamilton County, Ohio Records
Auditor's Parcel Nos.:	630-0270-0024 630-0270-0036 630-0270-0033 630-0270-0034 630-0270-0035 630-0280-0029
Property Address:	11062 Sand Run Road, Cincinnati, Ohio 45030

[Remainder of Page Intentionally Left Blank]

Grantor has executed this General Warranty Deed this 27 day of January, 2021.

GRANTOR:

Barry F Meyer
BARRY F. MEYER

Nitakay T Meyer
NITAKAY T. MEYER

STATE OF OHIO)
: SS:
COUNTY OF Hamilton)

The foregoing instrument was acknowledged before me this 27 day of January, 2021 by BARRY F. MEYER and NITAKAY T. MEYER, husband and wife.

NOTARY PUBLIC
STATE OF OHIO

KIM A. McHOES
Notary Public, State of Ohio
My Commission Expires
November 9, 2025

Kim A. McHoes
Notary Public

This Instrument Prepared By:
Kendall P. Kadish, Esq.
Keating Muething and Klekamp PLL
One East Fourth Street, Suite 1400
Cincinnati, Ohio 45202
(513) 579-6400

EXHIBIT A
Property Legal Description

PARCEL I

Auditor's Parcel No. 630-0270-0024-00

Situate in Section 7, Town 1, Entire Range 1, Whitewater Township, Hamilton County, Ohio, and being more particularly described as follows:

Beginning at an existing stone monument at the Southeast corner of said Section 7, thence along the southerly line of said Section 7, North 89°47'00" West, 2,569.77 feet to an existing stone monument at the Southwest corner of the Southeast quarter of said Section 7, thence leaving the southerly line of said Section 7, along the North-South half section line of said Section 7, North 00°25'20" East, 40.00 feet to a set 5/8" iron pin and cap and the real place of beginning of the herein described tract; thence continuing along the North-South half section line of said Section 7, North 00°25'20" East, 1,553.72 feet to a set 5/8" iron pin and cap; thence leaving the North-South half section line of said Section 7, along a new division line, the following two courses and distances, North 46°35'50" East, 586.94 feet to a set 5/8" iron pin and cap and South 83°39'20" East, 986.90 feet to a set 5/8" iron pin and cap in the westerly line of the property as conveyed to Brian N. and Terry Ivey Meyer in Deed Book 6225, Page 1206 of the Hamilton County, Ohio Records; thence along the westerly line of said Brian Meyer tract, South 24°44'40" West, 984.27 feet to a set 5/8" iron pin and cap at the Northeast corner of the property as conveyed to Dorothea O. Meyer in Official Record 10687, Page 2113 of the Hamilton County, Ohio Records, said point being witnessed by an existing iron pin and cap, which is 0.13 feet West; thence leaving the westerly line of said Brian Meyer tract, along the northerly line of said Dorothea Meyer tract, North 89°47'00" West, 959.70 feet to the Northwest corner of said Dorothea Meyer tract, said point being witnessed by an existing 1/2" iron pin which is 0.35 feet West; thence along the westerly line of said Dorothy Meyer tract, the following two courses and distances, South 00°25'20" West, 850.15 feet to a set 5/8" iron pin and cap and South 20°46'31" West, 115.01 feet to the place of beginning. Thus containing 25.7904 acres of land.

Bearing used in this legal description are based on a random bearing system relative to a survey of the subject property by B.L. Payne & Associates, Inc. dated 04-29-92 a copy of which can be found in the Hamilton County, Ohio Survey Records.

The above described real estate is part of the same premises described in Official Record 5989, Page 1711 and Official Record 5989, Page 1713 of the Hamilton County, Ohio Records. Being the result of a survey and plat dated 12-16-09, made by Stephen L. Cahill, PLS, of Abercrombie & Associates, Inc., Ohio Registered Surveyor Number 7862.

PARCEL II

Auditor's Parcel No. 630-0270-0036-00

Situate in Section 7, Town 1, Entire Range 1, Whitewater Township, Hamilton County, Ohio, and being more particularly described as follows:

Beginning at an existing stone monument at the Southeast corner of said Section 7, thence along the southerly line of said Section 7, North 89°47'00" West, 2,569.77 feet to an existing stone monument at the Southwest corner of the Southeast quarter of said Section 7, thence leaving the South line of said Section 7, along the North-South half section line of said Section 7, North 00°25'20" East, 1,593.72 feet to a set 5/8" iron pin and cap and the real place of beginning of the herein described tract; thence continuing along the North-South half section line of said Section 7, North 00°25'20" East, (passing a set 5/8" iron pin and cap at 998.83 feet) 1,008.83 feet to a 48" oak tree at the Northwest corner of the Southeast quarter of said Section 7, thence along the East-West half section line of said Section 7, North 89°19'01"East, 1738.87 feet to a set 5/8" iron pin and cap at the Northwest corner of the property as conveyed to Brian N. and Terry Ivey Meyer in Deed Book 6225, Page 1206 of the Hamilton County, Ohio Records; thence leaving the East-West half section line of said Section 7, along the westerly line of said Brian Meyer tract, South 24°44'40" West, 809.63 feet to a set 5/8" iron pin and cap; thence leaving the westerly line of said Brian Meyer tract, along a new division line the following two courses and distances, North 86°39'20" West, 986.90 feet to a set 5/8" iron pin and cap and South 46°35'50" West, 586.94 feet to the place of beginning. Thus containing 25.7905 acres of land.

Bearing used in this legal description are based on a random bearing system relative to a survey of the subject property by B.L. Payne & Associates, Inc. dated 04-29-92 a copy of which can be found in the Hamilton County, Ohio Survey Records.

PARCEL III

Auditor's Parcel No. 630-0270-0033-00

Situate in Section 7, Town 1, Entire Range 1, Whitewater Township, Hamilton County, Ohio, and being more particularly described as follows:

Beginning at an existing stone monument at the Southeast corner of said Section 7; thence along the southerly line of said Section 7, North 89°47'00" West, 2,569.77 feet to an existing stone monument at the Southeast corner of the Southwest quarter of said Section 7; thence leaving the southerly line of said Section 7, along the North-South half section line of said Section 7, North 00°25'20" East, 997.84 feet to the Northeast corner of the property as conveyed to Earl L. & Vicki L. Farrel in Official Record 10955, Page 1013 of the Hamilton County, Ohio Records and the real place of beginning of the herein described tract, said point being witnessed by an existing 1/2" iron pin, which is 0.22 feet South and 0.18 feet West; thence leaving the North-South half section line of said Section 7, along the northerly line of said Farrel tract, North 89°53'52" West, 1,225.51 feet to a set 5/8" iron pin and cap; thence leaving the northerly line of said Farrel tract, along a new division line, the following two courses and distances, North 42°47'19" East, 505.03 feet to a set 5/8" iron pin and cap; thence North 75°52'55" East, 914.45 feet to a set 5/8" iron pin and cap in the westerly line of the property as conveyed to Barry L. & Nitakay T. Meyer in Deed Book 5989, Page 1711 of the Hamilton County, Ohio Records; said point being in the North-South half section line of said Section 7; thence along the westerly line of said Meyer tract and the North-South half section line of said Section 7, South 00°25'20" West, 595.88 feet to the place of beginning. Thus containing 11.2764 acres of land.

Also being together with an ingress, egress, and utility easement being more particularly described as follows:

Easement A:
Beginning at an existing stone monument at the Southeast corner of said Section 7, thence along the southerly line of said Section 7, North 89°47'00" West 2,569.77 feet to the real place of beginning of the herein described ingress, egress & utility easement A; thence leaving the southerly line of said Section 7, South 00°02'58" West, 941.83 feet to the centerline of Sand Run Road; thence along the centerline of Sand Run Road, North 43°27'41" West, 257.10 feet to a point; thence leaving the centerline of Sand Run Road, North 14°42'17" East, 286.76 feet to a point; thence North 00°38'40" West, 302.70 feet to a point; thence North 20°16'59" East, 186.92 feet to a point; thence North 16°14'29" East, 159.49 feet to a point; thence South 00°25'20" West, 153.29 feet to the place of beginning. See Official Record Book 11268, Page 810, of the Hamilton County, Ohio Recorder's Office.

Also being together with an ingress, egress, and utility easement being more particularly described as follows:

Easement B:
Beginning at an existing stone monument at the Southeast corner of said Section 7, thence along the southerly line of said Section 7, North 89°47'00" West, 2,569.77 feet to a point; thence leaving the southerly line of said Section 7, North 00°25'20" East, 40.00 feet to the real place of beginning of the herein described ingress, egress, & utility easement B; thence North 20°46'31" East, 115.01 feet to a point; thence North 00°25'20" East, 850.15 feet to a point; thence South 89°47'00" East, 60.00 feet to a point; thence South 00°25'20" West, 957.83 feet to a point; thence North 89°47'00" West, 100.00 feet to the place of beginning. See Official Record Book 11268, Page 813, of the Hamilton County, Ohio Recorder's Office.

Also being together with an ingress, egress, and utility easement being more particularly described as follows:

Easement C:
Beginning at an existing stone monument at the Southeast corner of said Section 7, thence along the southerly line of said Section 7, North 89°47'00" West, 2,569.77 feet to a point; thence leaving the southerly line of said Section 7, North 00°25'20" East, 40.00 feet to the real place of beginning of the herein described ingress, egress, & utility easement C; thence continuing North 00°25'20" East, 1553.72 feet a point; thence North 46°35'50" East, 138.61 feet to a point; thence South 00°25'20" West, 691.51 feet to a point; thence North 89°47'00" West, 60.00 feet to a point; thence South 00°25'20" West, 850.15 feet to a point; thence South 20°46'31" West, 115.01 feet to the place of beginning. See Official Record Book 11268, Page 817, of the Hamilton County, Ohio Recorder's Office.

Also being together with an ingress, egress, and utility easement being more particularly described as follows:

Easement D:
Beginning at an existing stone monument at the Southeast corner of said Section 7, thence along the southerly line of said Section 7, North 89°47'00" West, 2,569.77 feet to a point; thence leaving the southerly line of said Section 7, North 00°25'20" East, 1,211.01 feet to the real place of beginning of

the herein described ingress, egress, & utility easement D; thence along a curve deflecting to the left, having a radius of 420.00 feet, a distance of 178.15 feet, the chord of said curve bears North 34°01'08" West, 176.82 feet to a point; thence North 00°25'20" East, 210.95 feet to a point; thence North 75°52'55" East, 103.31 feet to a point; thence South 00°25'20" West, 382.71 feet to the place of beginning.

Also being subject to and together with an ingress, egress, and utility easement being more particularly described as follows:

Easement E:
Beginning at an existing stone monument at the Southeast corner of said Section 7, thence along the southerly line of said Section 7, North 89°47'00" West, 2,569.77 feet to a point; thence leaving the southerly line of said Section 7 North 00°25'20" East, 997.84 feet to the real place of beginning of the herein described ingress, egress, & utility easement E; thence North 89°53'52" West, 5.82 feet to a point; thence North 02°08'42" West, 70.99 feet to a point; thence along a curve deflecting to the left, having a radius of 380.00 feet, a distance of 296.38 feet; the chord of said curve bears North 24°29'20" West, 288.93 feet to a point; thence along a curve deflecting to the right, having a radius of 870.00 feet, a distance of 334.55 feet, the chord of said curve bears North 35°49'00" West, 332.49 feet to a point; thence along a curve deflecting to the left, having a radius of 980.00 feet, a distance of 161.31 feet, the chord of said curve bears North 29°30'57" West, 161.13 feet to a point; thence North 34°13'53" West, 368.90 feet to a point; thence along a curve deflecting to the right, having a radius of 37.00 feet, a distance of 162.31 feet, the chord of said curve bears South 88°33'46" East, 60.12 feet to a point; thence along a curve deflecting to the left, having a radius of 13.00 feet, a distance of 16.19 feet, the chord of said curve bears South 01°26' 14" West, 15.16 feet to a point; thence South 34°13'53" East, 321.53 feet to a point; thence along a curve deflecting to the right, having a radius of 1,020.00 feet, a distance of 167.90 feet; the chord of said curve bears South 29°30'57" East, 167.71 feet to a point; thence along a curve deflecting to the left, having a radius of 830.00 feet, a distance of 319.17 feet, the chord of said curve bears South 35°49'00" East, 317.21 feet to a point; thence along a curve deflecting to the right, having a radius of 420.00 feet, a distance of 183.00 feet, the chord of said curve bears South 34°21'01" East, 181.56 feet to a point; thence South 00°25'20" West, 213.17 feet to the place of beginning.

Bearing used in this legal description are based on a random bearing system relative to a survey of the subject property by B.L. Payne & Associates, Inc. dated 04-29-92 a copy of which can be found in the Hamilton County, Ohio Survey Records.

The above described real estate is part of the same premises described in Deed Book 5989, Page 1707 of the Hamilton County, Ohio Records. Being the result of a survey and plat dated 09-14-09, made by Stephen L. Cahill, PLS, of Abercrombie & Associates, Inc., Ohio Registered Surveyor Number 7862.

This conveyance is a transfer of more than five acres made in accordance with Section 711.001, Subsection (B)(1) Ohio Revised Code and does not involve any new streets or easements of access. Means of ingress and egress are provided by frontage on a public road.

PARCEL IV

Auditor's Parcel No. 630-0270-0034-00

Situate in Section 7, Town 1, Entire Range 1, Whitewater Township, Hamilton County, Ohio and being more particularly described as follows:

Beginning at an existing stone monument at the Southeast corner of said Section 7; thence along the southerly line of said Section 7, North 89°47'00" West, 2,569.77 feet to an existing stone monument at the Southeast corner of the Southwest quarter of said Section 7; thence leaving the southerly line of said Section 7, along the North-South half section line of said Section 7, North 00°25'20" East, 997.84 feet to the Northeast corner of the property as conveyed to Earl L. & Vicki L. Farrel in Official Record 10995, Page 1013 of the Hamilton County, Ohio Records; thence leaving the North-South half section line of said Section 7, along the northerly line of said Farrel tract, North 89°53'52" West, 1,225.51 feet to a set 5/8" iron pin and cap and the real place of beginning of the herein described tract; thence continuing along the northerly line of said Farrel tract, North 89°53'52" West, 135.99 feet to an existing iron pin and cap in the easterly line of the property as conveyed Margaret Smith in Deed Book 4404, Page 265 of the Hamilton County, Ohio Records; thence leaving the northerly line of said Farrel tract, along the easterly line of said Smith tract, North 01°11'10" East, 1,065.18 feet to a set 5/8" iron pin and cap; thence leaving the easterly line of said Smith tract, along a new division line, the following five courses and distances, North 81°06'15" East, 151.12 feet to a set 5/8" iron pin and cap; thence North 64°36'43" East, 231.50 feet to a set 5/8" iron pin and cap; thence South 44°08'56" East, 330.52 feet to a set 5/8" iron pin and cap; thence South 12°47'18" West, 594.78 feet to a set 5/8" iron pin and cap and South 42°47'19" West, 505.03 feet to the place of beginning. Thus containing 11.6198 acres of land and being subject to all easement and restrictions of record.

Also being together with an ingress, egress, and utility easement being more particularly described as follows:

Easement A:
Beginning at an existing stone monument at the Southeast corner of said Section 7, thence along the southerly line of said Section 7, North 89°47'00" West 2,569.77 feet to the real place of beginning of the herein described ingress, egress & utility easement A; thence leaving the southerly line of said Section 7, South 00°02'58" West, 941.83 feet to the centerline of Sand Run Road; thence along the centerline of Sand Run Road, North 43°27'41" West, 257.10 feet to a point; thence leaving the centerline of Sand Run Road, North 14°42'17" East, 286.76 feet to a point; thence North 00°38'40" West, 302.70 feet to a point; thence North 20°16'59" East, 186.92 feet to a point; thence North 16°14'29" East, 159.49 feet to a point; thence South 00°25'20" West, 153.29 feet to the place of beginning. See Official Record Book 11268, Page 810, of the Hamilton County, Ohio Recorder's Office.

Also being together with an ingress, egress, and utility easement being more particularly described as follows:

Easement B:

Beginning at an existing stone monument at the Southeast corner of said Section 7, thence along the southerly line of said Section 7, North 89°47'00" West, 2,569.77 feet to a point; thence leaving the southerly line of said Section 7, North 00°25'20" East, 40.00 feet to the real place of beginning of the herein described ingress, egress, & utility easement B; thence North 20°46'31" East, 115.01 feet to a point; thence North 00°25'20" East, 850.15 feet to a point; thence South 89°47'00" East, feet to a point; thence South 00°25'20" West, 957.83 feet to a point; thence North 89°47'00" West, 100.00 feet to the place of beginning. See Official Record Book 11268, Page 813, of the Hamilton County, Ohio Recorder's Office.

Also being together with an ingress, egress, and utility easement being more particularly described as follows:

Easement C:
Beginning at an existing stone monument at the Southeast corner of said Section 7, thence along the southerly line of said Section 7, North 89°47'00" West, 2,569.77 feet to a point; thence leaving the southerly line of said Section 7, North 00°25'20" East, 40.00 feet to the real place of beginning of the herein described ingress, egress, & utility easement C; thence continuing North 00°25'20" East, 1553.72 feet a point; thence North 46°35'50" East, 138.61 feet to a point; thence South 00°25'20" West, 691.51 feet to a point; thence North 89°47'00" West, 60.00 feet to a point; thence South 00°25'20" West, 850.15 feet to a point; thence South 20°46'31" West, 115.01 feet to the place of beginning. See Official Record Book 11268, Page 817, of the Hamilton County, Ohio Recorder's Office.

Also being together with an ingress, egress, and utility easement being more particularly described as follows:

Easement E:
Beginning at an existing stone monument at the Southeast corner of said Section 7, thence along the southerly line of said Section 7, North 89°47'00" West, 2,569.77 feet to a point; thence leaving the southerly line of said Section 7 North 00°25'20" East, 997.84 feet to the real place of beginning of the herein described ingress, egress, & utility easement E; thence North 89°53'52" West, 5.82 feet to a point; thence North 02°08'42" West, 70.99 feet to a point; thence along a curve deflecting to the left, having a radius of 380.00 feet, a distance of 296.38 feet; the chord of said curve bears North 24°29'20" West, 288.93 feet to a point; thence along a curve deflecting to the right, having a radius of 870.00 feet, a distance of 334.55 feet, the chord of said curve bears North 35°49'00" West, 332.49 feet to a point; thence along a curve deflecting to the left, having a radius of 980.00 feet, a distance of 161.31 feet, the chord of said curve bears North 29°30'57" West, 161.13 feet to a point; thence North 34°13'53" West, 368.90 feet to a point; thence along a curve deflecting to the right, having a radius of 37.00 feet, a distance of 162.31 feet, the chord of said curve bears South 88°33'46" East, 60.12 feet to a point; thence along a curve deflecting to the left, having a radius of 13.00 feet, a distance of 16.19 feet, the chord of said curve bears South 01°26'14" West, 15.16 feet to a point; thence South 34°13'53" East 321.53 feet to a point; thence along a curve deflecting to the right, having a radius of 1,020.00 feet, a distance of 167.90 feet; the chord of said curve bears South 29°30'57" East, 167.71 feet to a point; thence along a curve deflecting to the left, having a radius of 830.00 feet, a distance of 319.17 feet, the chord of said curve bears South 35°49'00" East, 317.21 feet to a point; thence along a curve deflecting to the right, having a radius of 420.00 feet, a distance of 183.00 feet, the chord of said curve

bears South 34°21'01" East, 181.56 feet to a point; thence South 00°25'20" West, 213.17 feet to the place of beginning.

Also being together with an ingress, egress, and utility easement being more particularly described as follows:

Easement F:
Beginning at an existing stone monument at the Southeast corner of said Section 7, thence along the southerly line of said Section 7, North 89°47'00" West, 2,569.77 feet to a point; thence leaving the southerly line of said Section 7 North 00°25'20" East, 997.84 feet to a point; thence North 89°53'52" West, 1,361.50 feet to a point; thence North 01°11'10" East, 1,065.18 feet to a point; thence North 8°06'15" East, 151.12 feet to a point; thence North 64°36'43" East, 231.50 feet to a point; thence South 44°08'56" East, 147.58 feet to the real place of beginning of the herein described 30' ingress, egress, & utility easement F; thence North 54°57'28" East, 117.68 feet to a point; thence along a curve deflecting to the right, having a radius of 90.00 feet, a distance of 106.75 feet; the chord of said curve bears North 88°56'20" East, 100.61 feet to a point; thence South 57°04'48" East, 97.57 feet to a point; thence along a curve deflecting to the left, having a radius of 37.00 feet, a distance of 30.89 feet, the chord of said curve bears South 32°55'12" West, feet to a point; thence North 57°04'48" West, 97.57 feet to a point; thence along a curve deflecting to the left, having a radius of 60.00 feet, a distance of 71.17 feet; the chord of said curve bears South 88°56'20" West, 67.07 feet to a point; thence South 54°57'28" West, 112.87 feet to a point; thence North 44°08'56" West, 30.38 feet to the place of beginning.

Bearing used in this legal description are based on a random bearing system relative to a survey of the subject property by B.L. Payne & Associates, Inc. dated 04-29-92 a copy of which can be found in the Hamilton County, Ohio Survey Records.

The above described real estate (11.6198 acres) is part of the same premises described in Deed Book 5989, Page 1707 of the Hamilton County, Ohio Records. Being the result of a survey and plat dated 09-14-09, made by Stephen L. Cahill, PLS, of Abercrombie and Associate, Inc., Ohio Registered Surveyor Number 7862.

This conveyance is a transfer of more than five acres made in accordance with Section 711.001, Subsection (B)(1) Ohio Revised Code and does not involve any new streets or easements of access. Means of ingress and egress are provided by frontage on a public road.

PARCEL V

Auditor's Parcel No. 630-0270-0035-00

Situate in Section 7, Town 1, Entire Range 1, Whitewater Township, Hamilton County, Ohio and being more particularly described as follows:

Beginning at an existing stone monument at the Southeast corner of said Section 7; thence along the southerly line of said Section 7, North 89°47'00" West, 2,569.77 feet to an existing stone monument at the Southeast corner of the Southwest quarter of said Section 7; thence leaving the southerly line of said Section 7, along the North-South half section line of said Section 7, North 00°25'20" East, 1,593.72 feet to a set 5/8" iron pin and cap and the real place of beginning of the herein described tract; thence leaving the North-South half section line, along a new division line, the following three courses and distances. South 75°52'55" West, 914.45 feet to a set 5/8" iron pin and cap; thence North 12°47'18" East, 594.78 feet to a set 5/8" iron pin and cap; thence North 69°24'21" East, 811.79 feet to a set 5/8" iron pin and cap in the North-South half section line of said Section 7, said point being in the westerly line of the property as conveyed to Barry F. & Nitakay Meyer in Deed Book 5989, Page 1711 of the Hamilton County, Ohio Records; thence along the North-South half section line of said Section 7 and the westerly line of said Meyer tract, South 00°25'20" West, 642.54 feet to the place of beginning. Thus containing 11.1562 acres of land and being subject to all easements and restrictions of record.

Also being together with an ingress, egress, and utility easement being more particularly described as follows:

Easement A:
Beginning at an existing stone monument at the Southeast corner of said Section 7, thence along the southerly line of said Section 7, North 89°47'00" West, 2,569.77 feet to the real place of beginning of the herein described ingress, egress & utility easement A; thence leaving the southerly line of said Section 7, South 00°02'58" West, 941.83 feet to the centerline of Sand Run Road; thence along the centerline of Sand Run Road, North 43°27'41" West, 257.10 feet to a point; thence leaving the centerline of Sand Run Road, North 14°42'17" East, 286.76 feet to a point; thence North 00°38'40" West, 302.70 feet to a point; thence North 20°16'59" East, 186.92 feet to a point; thence North 16°14'29" East, 159.49 feet to a point; thence South 00°25'20" West, 153.29 feet to the place of beginning. See Official Record Book 11268, Page 810, of the Hamilton County, Ohio Recorder's Office.

Also being together with an ingress, egress, and utility easement being more particularly described as follows:

Easement B:
Beginning at an existing stone monument at the Southeast corner of said Section 7, thence along the southerly line of said Section 7, North 89°47'00" West, 2,569.77 feet to a point; thence leaving the southerly line of said Section 7, North 00°25'20" East, 40.00 feet to the real place of beginning of the herein described ingress, egress, & utility easement B; thence North 20°46'31" East, 115.01 feet to a point; thence North 00°25'20" East, 850.15 feet to a point; thence South 89°47'00" East, 60.00 feet to a point; thence South 00°25'20" West, 957.83 feet to a point; thence North 89°47'00" West, 100.00 feet to the place of beginning. See Official Record Book 11268, Page 813, of the Hamilton County, Ohio Recorder's Office.

Also being together with an ingress, egress, and utility easement being more particularly described as follows:

Easement C:
Beginning at an existing stone monument at the Southeast corner of said Section 7, thence along the southerly line of said Section 7, North 89°47'00" West, 2,569.77 feet to a point; thence leaving the southerly line of said Section 7, North 00°25'20" East, 40.00 feet to the real place of beginning of the herein described ingress, egress, & utility easement C; thence continuing North 00°25'20" East,

1553.72 feet a point; thence North 46°35'50" East, 138.61 feet to a point; thence South 00°25'20" West, 691.51 feet to a point; thence North 89°47'00" West, 60.00 feet to a point; thence South 00°25'20" West, 850.15 feet to a point; thence South 20°46'31" West, 115.01 feet to the place of beginning. See Official Record Book 11268, Page 817, of the Hamilton County, Ohio Recorder's Office.

Also being together with an ingress, egress, and utility easement being more particularly described as follows:

Easement E:
Beginning at an existing stone monument at the Southeast corner of said Section 7, thence along the southerly line of said Section 7, North 89°47'00" West, 2,569.77 feet to a point; thence leaving the southerly line of said Section 7 North 00°25'20" East, 997.84 feet to the real place of beginning of the herein described ingress, egress, & utility easement E; thence North 89°53'52" West, 5.82 feet to a point; thence North 02°08'42" West, 70.99 feet to a point; thence along a curve deflecting to the left, having a radius of 380.00 feet, a distance of 296.38 feet; the chord of said curve bears North 24°29'20" West, 288.93 feet to a point; thence along a curve deflecting to the right, having a radius of 870.00 feet, a distance of 334.55 feet, the chord of said curve bears North 35°49'00" West, 332.49 feet to a point; thence along a curve deflecting to the left, having a radius of 980.00 feet, a distance of 161.31 feet, the chord of said curve bears North 29°30'57" West, 161.13 feet to a point; thence North 34°13'53" West, 368.90 feet to a point; thence along a curve deflecting to the right, having a radius of 37.00 feet, a distance of 162.31 feet, the chord of said curve bears South 88°33'46" East, 60.12 feet to a point; thence along a curve deflecting to the left, having a radius of 13.00 feet, a distance of 16.19 feet, the chord of said curve bears South 01°26'14" West, 15.16 feet to a point; thence South 34°13'53" East, 321.53 feet to a point; thence along a curve deflecting to the right, having a radius of 1,020.00 feet, a distance of 167.90 feet; the chord of said curve bears South 29°30'57" East, 167.71 feet to a point; thence along a curve deflecting to the left, having a radius of 830.00 feet, a distance of 319.17 feet, the chord of said curve bears South 35°49'00" East, 317.21 feet to a point; thence along a curve deflecting to the right, having a radius of 420.00 feet, a distance of 183.00 feet, the chord of said curve bears South 34°21'01" East, 181.56 feet to a point; thence South 00°25'20" West, 213.17 feet to the place of beginning.

Bearing used in this legal description are based on a random bearing system relative to a survey of the subject property by B.L. Payne & Associates, Inc. dated 04-29-92 a copy of which can be found in the Hamilton County, Ohio Survey Records.

The above described real estate is part of the same premises described in Deed Book 5989, Page 1707 of the Hamilton County, Ohio Records. Being the result of a survey and plat dated 09-14-09, made by Stephen L. Cahill, PLS, of Abercrombie and Associate, Inc., Ohio Registered Surveyor Number 7862.

This conveyance is a transfer of more than five acres made in accordance with Section 711.001, Subsection (B)(1) Ohio Revised Code and does not involve any new streets or easements of access. Means of ingress and egress are provided by frontage on a public road.

PARCEL VI

Auditor's Parcel No. 630-0280-0029-00

Located and being in Hamilton County, Ohio, Whitewater Township, Section 7 and Section 18, Town 1, Range 1 East and further described as follows:

Beginning at an old stone at the Northeast corner of the Northwest quarter of said Section 18; thence 0°0'22" East along the east line of said quarter section a distance of 945.58 feet to a spike in the center line of Sand Run Road; thence North 43°38' West along the center line of said Sand Run Road a distance of 257.21 feet to a spike; thence North 14°32' East along an old fence and the extension thereof a distance of 286.76 feet to an iron pin; thence North 0°42' West a distance of 302.70 feet to a stake; thence North 19°57' East a distance of 190.98 feet to a stake in the north line of said Section 18; thence North 15°59'30" East a distance of 159.49 feet to an iron pin; thence South 0°0'22" East a distance of 153.68 feet to the place of beginning.

Containing 2.34 acres in Section 18 and 0.08 acres in Section 7.

10127270.1

FOR RECORDER'S USE ONLY

QUIT CLAIM DEED

BRIAN N. MEYER, an unmarried individual a/k/a BRIAN T. MEYER, **TERRY IVEY MEYER** n/k/a TERRY ANN IVEY, a married individual (collectively, "**Grantor**"), hereby remise, release and forever quit claim and assign to **BOND ROAD SITE, INC.**, an Ohio corporation, with a tax-mailing address of 10795 Hughes Road, Cincinnati, Ohio 45251 ("**Grantee**"), his successors and assigns forever, the following described real estate real property (the "**Property**"):

SEE EXHIBIT "A" ATTACHED
HERETO AND MADE A PART HEREOF

and all the estate, title and interest of said Grantor either in law or in equity, of, in and to said Property; together with all of the privileges and appurtenances to the same belonging, and all rents, issues and profits hereof; to have and to hold the same to the only proper use of the said Grantee.

Prior Instrument Reference:	Official Record Book 12696, Page 1665 Hamilton County, Ohio Records
Auditor's Parcel No.	630-0280-0029

Stephen R. Fricke, husband of Terry Ivey Meyer n/k/a/ Terry Ann Ivey, hereby releases all rights of dower in and to the Property.

[Signature Pages to Follow]

GRANTOR:

Terry Ann Ivey

TERRY IVEY MEYER, n/k/a TERRY ANN IVEY

For release of dower purposes:

Stephen R Fricke

STEPHEN R. FRICKE

STATE OF OHIO)
: SS:
COUNTY OF Hamilton)

The foregoing instrument was acknowledged before me this 3 day of February, 2021 by TERRY IVEY MEYER n/k/a TERRY ANN IVEY and STEPHEN R. FRICKE, husband and wife.

Notary Public

ALAN R. TRENZ, Attorney at Law
NOTARY PUBLIC • STATE OF OHIO
My Commission has no expiration date. Section 147.03 O.R.C.

This Instrument Prepared by:

Kendall P. Kadish, Esq.
Keating Muething & Klekamp PLL
One East Fourth Street
Cincinnati, Ohio 45202
(513) 579-6432

Grantor has executed this Corrective Quit Claim Deed as of this 3 day of February, 2021.

GRANTOR:

Brian N. Meyer

BRIAN N. MEYER, a/k/a BRIAN T. MEYER

STATE OF OHIO)
: SS:
COUNTY OF Hamilton)

The foregoing instrument was acknowledged before me this 3 day of February, 2021 by BRIAN N. MEYER, an unmarried individual a/k/a/ BRIAN T. MEYER.

Notary Public

ALAN R. TRENZ, Attorney at Law
NOTARY PUBLIC - STATE OF OHIO
My Commission has no expiration date. Section 147.03 O.R.C.

[GRANTOR SIGNATURE PAGES TO FOLLOW]

EXHIBIT "A"

Auditor's Parcel No. 630-0280-0029-00

Located and being in Hamilton County, Ohio, Whitewater Township, Section 7 and Section 18, Town 1, Range 1 East and further described as follows:

Beginning at an old stone at the Northeast corner of the Northwest quarter of said Section 18; thence 0°0'22" East along the east line of said quarter section a distance of 945.58 feet to a spike in the center line of Sand Run Road; thence North 43°38' West along the center line of said Sand Run Road a distance of 257.21 feet to a spike; thence North 14°32' East along an old fence and the extension thereof a distance of 286.76 feet to an iron pin; thence North 0°42' West a distance of 302.70 feet to a stake; thence North 19°57' East a distance of 190.98 feet to a stake in the north line of said Section 18; thence North 15°59'30" East a distance of 159.49 feet to an iron pin; thence South 0°0'22" East a distance of 153.68 feet to the place of beginning.

Containing 2.34 acres in Section 18 and 0.08 acres in Section 7.

10437225.2

(ABOVE LINE FOR RECORDER'S USE ONLY)

GENERAL WARRANTY DEED

BRIAN N. MEYER, an unmarried individual ("**Grantor**"), grants, with general warranty covenants, to **BOND ROAD SITE, INC.**, an Ohio corporation ("**Grantee**"), whose tax-mailing address is 10795 Hughes Road, Cincinnati, Ohio 45251, its successors and assigns forever, the following described real property (the "**Property**"):

SEE EXHIBIT A ATTACHED HERETO AND MADE A PART HEREOF.

There are excepted from the general warranty covenants and the Property is conveyed subject to (i) real property taxes and assessments which are a lien but not yet due and payable, and (ii) any easements, covenants and restrictions of record, if any.

Prior Instrument Reference:	Official Record Book 12177, Page 974 Official Record Book 6225, Page 1206 Hamilton County, Ohio Records
Auditor's Parcel Nos.:	630-0270-0010
Property Address:	11068 Sand Run Road, Cincinnati, Ohio 45030

[Remainder of Page Intentionally Left Blank]

Grantor has executed this General Warranty Deed this 5 day of February, 2021.

GRANTOR:

BRIAN N. MEYER

STATE OF OHIO)
: SS:
COUNTY OF Hamilton)

The foregoing instrument was acknowledged before me this 5 day of February, 2021 by BRIAN N. MEYER, an umarried individual.

Notary Public
ALAN R. TRENZ, Attorney at Law
NOTARY PUBLIC - STATE OF OHIO
My Commission has no expiration date. Section 147.03 O.R.C.

This Instrument Prepared By:
Kendall P. Kadish, Esq.
Keating Muething and Klekamp PLL
One East Fourth Street, Suite 1400
Cincinnati, Ohio 45202
(513) 579-6400

EXHIBIT A

Property Legal Description
82.387 Acres

Auditor's Parcel No. 630-0270-0010:

Situate in Section 7, Town 1, Range 1 East, Whitewater Township, Hamilton County, Ohio, and being more particularly described as follows:

BEGINNING at a stone monument on the southeast corner of Section 7, thence along the south line of Section 7, North 89°47'00" West, 1570.01 feet; thence North 00°25'06" East, 997.85 feet; thence North 24°44'40" East, 1793.90 feet to the east/west half-section line; thence along the half-section line, North 89°19'01" East, 874.68 feet to an existing iron pin in the east line of Section 7; thence with the east line of Section 7, South 01°21'38" West, 2644.12 feet to said section corner stone and point of beginning.

Contains 82.387 acres.

10569904.1

(ABOVE LINE FOR RECORDER'S USE ONLY)

GENERAL WARRANTY DEED

CASEY ALAN MEYER and **HOLLY DORNETTE**, husband and wife (collectively, "**Grantor**"), grants, with general warranty covenants, to **BOND ROAD SITE, INC.**, an Ohio corporation ("**Grantee**"), whose tax-mailing address is 10795 Hughes Road, Cincinnati, Ohio 45251, its successors and assigns forever, the following described real property (the "**Property**"):

SEE EXHIBIT A ATTACHED HERETO AND MADE A PART HEREOF.

There are excepted from the general warranty covenants and the Property is conveyed subject to (i) real property taxes and assessments which are a lien but not yet due and payable, and (ii) any easements, covenants and restrictions of record, if any.

Prior Instrument Reference:	Official Record Book 11275, Page 1405 Hamilton County, Ohio Records
Auditor's Parcel Nos.:	630-0270-0005
Property Address:	11240 Sand Run Road, Cincinnati, Ohio 45030

[Remainder of Page Intentionally Left Blank]

Grantor has executed this General Warranty Deed this 4th day of February, 2021.

GRANTOR:

Casey Alan Meyer

CASEY ALAN MEYER

[illegible]

HOLLY DORNETTE

STATE OF ~~OHIO~~ Kentucky)
: SS:
COUNTY OF Kenton)

The foregoing instrument was acknowledged before me this 4th day of February, 2021 by Casey Alan Meyer and Holly Dornette, husband and wife.

Alice Baker

Notary Public

ALICE D. BAKER
NOTARY PUBLIC
ID# 616136
MY COMMISSION EXPIRES
JANUARY 28, 2023
SPECIAL COMMISSION, KENTUCKY

This Instrument Prepared By:
Kendall P. Kadish, Esq.
Keating Muething and Klekamp PLL
One East Fourth Street, Suite 1400
Cincinnati, Ohio 45202
(513) 579-6400

EXHIBIT A

Property Legal Description

Auditor's Parcel No. 630-0270-0005:
8th Series Reference: 10/18

Situate in Section 7, Town 1, Range 1 East, Whitewater Township, Hamilton County, Ohio and being more particularly described as follows:

Beginning at an existing stone monument at the southeast corner of said Section 7, thence along the southerly line of said Section 7, North 89°47'00" West, 2,569.77 feet to an existing stone monument at the southeast corner of the southwest quarter of said Section 7, thence leaving the southerly line of said Section 7, along the north-south half section line of said Section 7, North 00°25'20" East, 2,236.26 feet to a set 5/8" iron pin and cap and the real place of beginning of the herein described tract; thence leaving the north-south half section line, along a new division line, the following four courses and distances, South 69°24'21" West, 811.79 feet to a set 5/8" iron pin and cap; thence North 44°08'56" West, 330.52 feet to a set 5/8" iron pin and cap; thence South 64°36'43" West, 231.50 feet to a set 5/8" iron pin and cap and South 81°06'15" West, 151.12 feet to a set 5/8" iron pin and cap in the easterly line of the property to Margaret Smith in Deed Book 4404, Page 265 of the Hamilton County, Ohio Records; thence along the easterly line of Smith tract, North 01°11'10" East, 548.07 feet to an existing iron pin and cap at the northeast corner of said Smith tract, said point being in the east-west half section line of said Section 7; thence leaving the easterly line of said Smith tract, along the east-west half section line of said Section 7, South 89°32'40" East, 1,339.97 feet to an existing 48" oak tree at the northeast corner of the southwest quarter of said Section 7, said point being in the westerly line of the property as conveyed to Barry F. and Nitakay Meyer in Deed Book 5989, Page 1711 of the Hamilton County, Ohio Records; thence leaving the east-west half section line of said section; along the north-south half section line of said Section 7, and the westerly line of said Meyer tract, South 00°25'20" West, 366.30 feet to the place of beginning.

Thus containing 15.8363 acres of land.

(ABOVE LINE FOR RECORDER'S USE ONLY)

GENERAL WARRANTY DEED

DAVID L. SHERMAN and **EMILY J. SHERMAN**, husband and wife (collectively, "**Grantor**"), grant, with general warranty covenants, to **BOND ROAD SITE, INC.**, an Ohio corporation ("**Grantee**"), whose tax-mailing address is 10795 Hughes Road, Cincinnati, Ohio 45251, its successors and assigns forever, the following described real property (the "**Property**"):

SEE EXHIBIT A ATTACHED HERETO AND MADE A PART HEREOF.

There are excepted from the general warranty covenants and the Property is conveyed subject to (i) real property taxes and assessments which are a lien but not yet due and payable, and (ii) any easements, covenants and restrictions of record, if any.

Prior Instrument Reference:	Official Record Book 3877, Page 53 Hamilton County, Ohio Records
Auditor's Parcel Nos.:	630-0270-0001
Property Address:	11342 Sand Run Road, Cincinnati, Ohio 45030

[Remainder of Page Intentionally Left Blank]

Grantor has executed this General Warranty Deed this 4th day of February, 2021.

GRANTOR:

David L. Sherman
DAVID L. SHERMAN

[illegible]
EMILY J. SHERMAN

STATE OF OHIO)
: SS:
COUNTY OF Hamilton)

The foregoing instrument was acknowledged before me this 4th day of February, 2021 by David L. Sherman and Emily J. Sherman, husband and wife.

Samantha Musser
Notary Public

This Instrument Prepared By:
Kendall P. Kadish, Esq.
Keating Muething and Klekamp PLL
One East Fourth Street, Suite 1400
Cincinnati, Ohio 45202
(513) 579-6400

NOTARY PUBLIC STATE OF OHIO

SAMANTHA MUSSER
Notary Public, State of Ohio
My Commission Expires
March 19, 2025

BRUMBAUGH ENGINEERING & SURVEYING, LLC
2270 South Miami St.
West Milton, Ohio 45383
937-698-3000

January 20, 2021

Description for David L. Sherman
123.906 Acres

Situate in the State of Ohio, County of Hamilton, Township of Whitewater, Section 7, Town 1, Range 1 East, and being all of the lands in a remainder of a 160 acre tract as described to David L. and Emily J. Sherman in Hamilton County Recorder's Official Records Book 3877, page 53 (unless otherwise noted, all references to Deed Books, Official Records and Recorded Plats refer to Hamilton County Recorder's Office, Hamilton County, Ohio) and being more specifically described as follows:

Beginning at a stone found at the northwest corner of the northwest quarter of said Section 7 and the southwest corner of a 103.677 acre tract as described to Bond Road Site, Inc. in OR Book 8177, page 1121, said point marking the **TRUE POINT OF BEGINNING** for this description;

Thence along the north line of said Section 7 and the south line of said 103.677 acre tract, N 89°59'45" E a distance of 2141.10 feet to a 5/8" iron pin found at the northwest corner of a 30 acre tract as described to Dianne C. Peters in OR Book 14212, page 2894, Parcel 2;

Thence along the west line of said 30 acre tract and east line of said Sherman tract, S 01°52'58" W a distance of 2575.82 feet to a 5/8" iron pin found on the one half section line of said Section 7 and at the southwest corner of said 30 acre tract and on the north line of a 15.836 acre tract as described to Casey Alan Meyer in OR Book 11275, page 1405;

Thence along the one half section line of said Section 7, the north line of said 15.836 acre tract and continuing with the north line of a 29.525 acre tract as described to Margaret Smith in Deed Book 4404, page 265, N 88°05'21" W a distance of 2109.42 feet to a 5/8" iron pin found on the west line of said Section 7, also being the west line of the State of Ohio, and being the east line of Dearborn County, Indiana, Miller Township, Section 12, Town 6 North, Range 1 West;

Thence along the west line of said Section 7 and said State line, N 01°11'04" E a distance of 2504.47 feet to the **TRUE POINT OF BEGINNING,** containing a total of 123.906 acres more or less and being subject to all restrictions, easements, conditions and covenants and legal highways of record.

The basis of bearing of the above description is the Ohio State Plane Coordinate System, Ohio South Zone, NAD83 being the one half section line of Section 7, N 89°13'06" W.

The foregoing description prepared according to survey drawing by Bernard D. Kienow, Jr. filed in Official Record ____________, Page ________ of Hamilton County Recorder's Office.

Bernard D. Kienow, Jr.
Ohio Reg. #7456

3X

(ABOVE LINE FOR RECORDER'S USE ONLY)

GENERAL WARRANTY DEED

TRIPLE RUN HOLDINGS, LLC, an Ohio limited liability company ("**Grantor**"), grants, with general warranty covenants, to **BOND ROAD SITE, INC.**, an Ohio corporation ("**Grantee**"), whose tax-mailing address is 10795 Hughes Road, Cincinnati, Ohio 45251, its successors and assigns forever, the following described real property (the "**Property**"):

SEE EXHIBIT A ATTACHED HERETO AND MADE A PART HEREOF.

There are excepted from the general warranty covenants and the Property is conveyed subject to (i) real property taxes and assessments which are a lien but not yet due and payable, and (ii) any easements, covenants and restrictions of record, if any.

Prior Instrument Reference:	Official Record Book 12570, Page 713 Hamilton County, Ohio Records
Auditor's Parcel Nos.:	630-0270-0006 630-0280-0005 630-0280-0060
Property Address:	11006 Sand Run Road, Cincinnati, Ohio 45030

[Remainder of Page Intentionally Left Blank]

Grantor has executed this General Warranty Deed this 5 day of February, 2021.

GRANTOR:

TRIPLE RUN HOLDINGS, LLC,
an Ohio limited liability company

By: ________________
Name: Dallas Meyer
Title: Member

STATE OF OHIO)
: SS:
COUNTY OF Hamilton)

The foregoing instrument was acknowledged before me this 5 day of February, 2021 by Dallas Meyer, the Member of Triple Run Holdings, LLC, an Ohio limited liability company, on behalf of the limited liability company.

____
Notary Public

ALAN R. TRENZ, Attorney at Law
NOTARY PUBLIC - STATE OF OHIO
My Commission has no expiration date. Section 147.03 O.R.C.

This Instrument Prepared By:
Kendall P. Kadish, Esq.
Keating Muething and Klekamp PLL
One East Fourth Street, Suite 1400
Cincinnati, Ohio 45202
(513) 579-6400

EXHIBIT A
Property Legal Description

PARCEL I:
Auditor's Parcel No. 630-0280-0060-00

Situate in Section 18, Town 1, Range 1 East, Whitewater Township, Hamilton County, Ohio and being more particularly described as follows:

Beginning at an existing stone monument at the southeast corner of said section 7, measure with the south line of section 7, N 89°47'00" W, 2569.77 feet to an existing stone; thence N 00°25'20'' W, 153.29 feet to a point; thence S 16°14'29" W, 159.49 feet to the Place of Beginning; thence N 89°46'30" W, 734.34 feet to a point; ; thence S 32°17'32" E, 289.20 feet to a point; thence S 40°56'14" E, 26.00 feet to a point; thence N 49°14'43" E. 29.92 feet to a point; thence S 40°45'17" E, 35.96 feet to a point; thence N 71°16'42" E, 78.85 feet to a point; thence S 58°33'57" E, 183.49 feet to a point; thence S 55°29'33" E. 142.89 feet a point; thence S 04°38'26" W. 88.26 feet to a point; thence S 54°57'02" W, 131.94 feet to a point; thence S 40°56'14" E, 226.84 feet to a point; thence N 14°42'17" E, 286.76 feet to a point; thence N 00°38'40" W, 302.70 feet to a point; thence N 20°16'59" E, 186.92 feet to Place of Beginning. Containing 231,664 total square feet of land more or less, 5.32 Acres Total, 0.24 Acres, 10,527 square feet, 0.24 acres of P.R.O., and leaving a Net Total of 221,137 square feet, 5.08 Acres, of land more or less. Bearings based on P.B. 424, Page 25 Hamilton County Records. This description is based on a survey performed under the direction of Joseph N. Koopman Ohio Reg. No. 7184.

BRUMBAUGH ENGINEERING & SURVEYING, LLC
2270 South Miami St.
West Milton, Ohio 45383
937-698-3000

January 20, 2021

Description for Triple Run Holdings, LLC.
1.334 Acres

Situate in the State of Ohio, County of Hamilton, Township of Whitewater, Section 18, Town 1, Range 1 East, and being the remainder part of the 6.234 acre tract as described to Triple Run Holdings, LLC. in Hamilton County Recorder's Official Records Book 12328, page 2661 (all references to Deed Books, Official Records and Recorded Plats refer to Hamilton County Recorder's Office, Hamilton County, Ohio) and being more specifically described as follows:

Commencing at a stone monument found at the northeast corner of the northwest quarter of Section 18;

Thence along the one half section line of said Section 18, S 01°31'00" W a distance of 941.94 feet to a mag nail found in the centerline of Sand Run Road (40' right of way);

Thence along said centerline of said road, N 42°05'22" W a distance of 257.32 feet to a mag nail found on the centerline of said road and the southeast corner of a 5.08 acre tract as described to Triple Run Holdings, LLC. in O.R. Book 12570, page 713;

Thence continuing with the centerline of said road and a south line of said 5.08 acre tract, N 39°27'25" W a distance of 226.85 feet to a mag nail set on the centerline of said road, said point marking the **TRUE POINT OF BEGINNING** for this description;

Thence continuing with the centerline of said road N 39°27'25" W a distance of 382.29 feet to a mag nail set on the centerline of said road on the southeast corner of a 1350 square foot right of way parcel as described to the Board of County Commissioners, Hamilton County, Ohio in O.R. Book 6263, page 688;

Thence with the east line of said 1350 square foot parcel N 50°43'32" E a distance of 29.77 feet to an iron pin set (All iron pins set are 5/8" x 30" rebar with a yellow plastic cap stamped "BRUMBAUGH E & S") at the northeast corner of said 1350 square foot parcel;

Thence along the north line of said 1350 square foot parcel, N 39°16'28" W a distance of 9.04 feet to an iron pin set at an angle in the southerly line of said 5.08 acre tract;

Thence continuing with a southerly line of said 5.08 acre tract for the next five courses:

1. N 72°45'31" E a distance of 78.85 feet to an iron pin found;
2. S 57°05'08" E a distance of 183.49 feet to an iron pin set;
3. S 54°00'44" E a distance of 142.89 feet to an iron pin found;
4. S 06°07'15" W a distance of 88.26 feet to an iron pin found;
5. S 56°25'51" W a distance of 131.94 feet to the **TRUE POINT OF BEGINNING,**

passing an iron pin set on the right of way at 111.83 feet, containing a total of 1.334 acres more or less and being subject to all restrictions, easements, conditions and covenants and legal highways of record.

The basis of bearing of the above description is the Ohio State Plane Coordinate System, Ohio South Zone, NAD83, being the one half section line of Section 18, S 01°31'00" W.

The foregoing description prepared according to survey drawing by Bernard D. Kienow, Jr. filed in Official Record ____________, Page ________ of Hamilton County Recorder's Office.

STATE OF OHIO
BERNARD D. KIENOW JR. S-7456
REGISTERED
PROFESSIONAL SURVEYOR

Bernard D. Kienow, Jr.
Ohio Reg. #7456

PARCEL III:
Auditor's Parcel No. 630-0270-0006-00

Situate in Section 7, Town 1, Range 1, East, Whitewater Township, Hamilton County, Ohio and being more particularly described as follows:

Beginning at an existing stone monument at the southeast corner of said Section 7, measure with the south line of Section 7 North 89° 47' 00" West, 2569.77 feet to an existing stone; thence North 00° 25' 20" West, 153.29 feet to a point being 0.57 feet North and 0.16 feet East of an existing iron pin said point being the Place of Beginning; thence South 16° 14' 29" West, 159.49 feet to an , existing iron pin; thence North 89° 46' 30" West, 734.34 feet to an existing PK nail in the center line of Sand Run Road, 40' R/W; thence with said Sand Run Road the following eight courses: North 29° 44' 24" West, 224.33 feet to an existing spike; thence North 28° 35' 50" West, 272.68 feet to an existing spike; thence North 30° 16' 17" West, 138.19 feet to an existing spike; thence North 31° 35' 37" West, 115.75 feet to an existing PK nail; thence North 30° 23' 45" West, 190.37 feet to an existing PK nail; thence North 35° 38' 35" West, 70.98 feet to an existing PK nail; thence North 40° 45' 17" West, 51.37 feel to an existing PK nail; thence North 43° 06' 19" West, 115.52 feet to an existing PK nail; thence leaving said Sand Run Road South 89° 53' 52" East, 1407.42 feet to an existing iron pin; thence South 00° 25' 20" West, 844.55 feet to the Place of Beginning. Containing 1,062,149 total square feet of land more or less, 24.384 acres total, 0.542 acres P.R.O., 23.842 acres net. Bearings based on P.B. 424, Pace 25. Hamilton County, Ohio Records. This description is based on a survey performed under the direction of James D. Fago, Ohio Reg. No. 7902.

(ABOVE LINE FOR RECORDER'S USE ONLY)

GENERAL WARRANTY DEED

TRIPLE RUN HOLDINGS, LLC, an Ohio limited liability company ("**Grantor**"), grants, with general warranty covenants, to **BOND ROAD SITE, INC.**, an Ohio corporation ("**Grantee**"), whose tax-mailing address is 10795 Hughes Road, Cincinnati, Ohio 45251, its successors and assigns forever, the following described real property (the "**Property**"):

SEE EXHIBIT A ATTACHED HERETO
AND MADE A PART HEREOF.

There are excepted from the general warranty covenants and the Property is conveyed subject to (i) real property taxes and assessments which are a lien but not yet due and payable, and (ii) any easements, covenants and restrictions of record, if any.

Prior Instrument Reference:	Official Record Book 12570, Page 713 Hamilton County, Ohio Records
Auditor's Parcel Nos.:	630-0270-0006 630-0280-0005 630-0280-0060
Property Address:	11006 Sand Run Road, Cincinnati, Ohio 45030

[Remainder of Page Intentionally Left Blank]

Grantor has executed this General Warranty Deed this 5 day of February, 2021.

GRANTOR:

TRIPLE RUN HOLDINGS, LLC,
an Ohio limited liability company

By: [signature]
Name: Dallas Meyer
Title: Member

STATE OF OHIO)
: SS:
COUNTY OF Hamilton)

The foregoing instrument was acknowledged before me this 5 day of February, 2021 by Dallas Meyer, the Member of Triple Run Holdings, LLC, an Ohio limited liability company, on behalf of the limited liability company.

[signature]
Notary Public

ALAN R. TRENZ, Attorney at Law
NOTARY PUBLIC - STATE OF OHIO
My Commission has no expiration date. Section 147.03 O.R.C.

This Instrument Prepared By:
Kendall P. Kadish, Esq.
Keating Muething and Klekamp PLL
One East Fourth Street, Suite 1400
Cincinnati, Ohio 45202
(513) 579-6400

EXHIBIT A
Property Legal Description

PARCEL I:
Auditor's Parcel No. 630-0280-0060-00

Situate in Section 18, Town 1, Range 1 East, Whitewater Township, Hamilton County, Ohio and being more particularly described as follows:

Beginning at an existing stone monument at the southeast corner of said section 7, measure with the south line of section 7, N 89°47'00" W, 2569.77 feet to an existing stone; thence N 00°25'20'' W, 153.29 feet to a point; thence S 16°14'29" W, 159.49 feet to the Place of Beginning; thence N 89°46'30" W, 734.34 feet to a point; ; thence S 32°17'32" E, 289.20 feet to a point; thence S 40°56'14" E, 26.00 feet to a point; thence N 49°14'43" E. 29.92 feet to a point; thence S 40°45'17" E, 35.96 feet to a point; thence N 71°16'42" E, 78.85 feet to a point; thence S 58°33'57" E, 183.49 feet to a point; thence S 55°29'33" E. 142.89 feet a point; thence S 04°38'26" W. 88.26 feet to a point; thence S 54°57'02" W, 131.94 feet to a point; thence S 40°56'14" E, 226.84 feet to a point; thence N 14°42'17" E, 286.76 feet to a point; thence N 00°38'40" W, 302.70 feet to a point; thence N 20°16'59" E, 186.92 feet to Place of Beginning. Containing 231,664 total square feet of land more or less, 5.32 Acres Total, 0.24 Acres, 10,527 square feet, 0.24 acres of P.R.O., and leaving a Net Total of 221,137 square feet, 5.08 Acres, of land more or less. Bearings based on P.B. 424, Page 25 Hamilton County Records. This description is based on a survey performed under the direction of Joseph N. Koopman Ohio Reg. No. 7184.

This conveyance is a transfer between adjoining lot owners made in compliance with Section 711.001, Subsection (B)(1) Ohio Revised Code, and does not create an additional building site nor violate any zoning regulation or other public regulation in the parcel hereby conveyed or the balance of the parcel retained by the grantor herein. The parcel hereby conveyed may not hereafter be conveyed separately from the grantee's adjoining parcel nor any structure erected thereon without the prior approval of the authority having approving jurisdiction of plats.

PARCEL II:
Auditor's Parcel No. 630-0280-0005-00

Situate in the State of Ohio, County of Hamilton, Township of Whitewater, Section 18, Town 1, Range 1 East, and being the remainder part of the 6.234 acre tract as described to Triple Run Holdings, LLC. in Hamilton County Recorder's Official Records Book 12328, page 2661 (all references to Deed Books, Official Records and Recorded Plats refer to Hamilton County Recorder's Office, Hamilton County, Ohio) and being more specifically described as follows:

Commencing at a stone monument found at the northeast corner of the northwest quarter of Section 18;

Thence along the one half section line of said Section 18, S 01°31'00" W a distance of 941.94 feet to a mag nail found in the centerline of Sand Run Road (40' right of way);

Thence along said centerline of said road, N 42°05'22" W a distance of 257.32 feet to a mag nail found on the centerline of said road and the southeast corner of a 5.08 acre tract as described to Triple Run Holdings, LLC. in O.R. Book 12570, page 713;

Thence continuing with the centerline of said road and a south line of said 5.08 acre tract, N 39°27'25" W a distance of 226.85 feet to a mag nail set on the centerline of said road, said point marking the **TRUE POINT OF BEGINNING** for this description;

Thence continuing with the centerline of said road N 39°27'25" W a distance of 382.29 feet to a mag nail set on the centerline of said road on the southeast corner of a 1350 square foot right of way parcel as described to the Board of County Commissioners, Hamilton County, Ohio in O.R. Book 6263, page 688;

Thence with the east line of said 1350 square foot parcel N 50°43'32" E a distance of 29.77 feet to an iron pin set (All iron pins set are 5/8" x 30" rebar with a yellow plastic cap stamped "BRUMBAUGH E & S") at the northeast corner of said 1350 square foot parcel;

Thence along the north line of said 1350 square foot parcel, N 39°16'28" W a distance of 9.04 feet to an iron pin set at an angle in the southerly line of said 5.08 acre tract;

Thence continuing with a southerly line of said 5.08 acre tract for the next five courses:

1. N 72°45'31" E a distance of 78.85 feet to an iron pin found;

2. S 57°05'08" E a distance of 183.49 feet to an iron pin set;

3. S 54°00'44" E a distance of 142.89 feet to an iron pin found;

4. S 06°07'15" W a distance of 88.26 feet to an iron pin found;

5. S 56°25'51" W a distance of 131.94 feet to the **TRUE POINT OF BEGINNING,** passing an iron pin set on the right of way at 111.83 feet, containing a total of 1.334 acres more or less and being subject to all restrictions, easements, conditions and covenants and legal highways of record.

The basis of bearing of the above description is the Ohio State Plane Coordinate System, Ohio South Zone, NAD83, being the one half section line of Section 18, S 01°31'00" W.

The foregoing description prepared according to survey drawing by Bernard D. Kienow, Jr. filed in Official Record ____________, Page ________ of Hamilton County Recorder's Office.

____

Bernard D. Kienow, Jr.

Ohio Reg. #7456

PARCEL III:
Auditor's Parcel No. 630-0270-0006-00

Situate in Section 7, Town 1, Range 1, East, Whitewater Township, Hamilton County, Ohio and being more particularly described as follows:

Beginning at an existing stone monument at the southeast corner of said Section 7, measure with the south line of Section 7 North 89° 47' 00" West, 2569.77 feet to an existing stone; thence North 00° 25' 20" West, 153.29 feet to a point being 0.57 feet North and 0.16 feet East of an existing iron pin said point being the Place of Beginning; thence South 16° 14' 29" West, 159.49 feet to an , existing iron pin; thence North 89° 46' 30" West, 734.34 feet to an existing PK nail in the center line of Sand Run Road, 40' R/W; thence with said Sand Run Road the following eight courses: North 29° 44' 24" West, 224.33 feet to an existing spike; thence North 28° 35' 50" West, 272.68 feet to an existing spike; thence North 30° 16' 17" West, 138.19 feet to an existing spike; thence North 31° 35' 37" West, 115.75 feet to an existing PK nail; thence North 30° 23' 45" West, 190.37 feet to an existing PK nail; thence North 35° 38' 35" West, 70.98 feet to an existing PK nail; thence North 40° 45' 17" West, 51.37 feel to an existing PK nail; thence North 43° 06' 19" West, 115.52 feet to an existing PK nail; thence leaving said Sand Run Road South 89° 53' 52" East, 1407.42 feet to an existing iron pin; thence South 00° 25' 20" West, 844.55 feet to the Place of Beginning. Containing 1,062,149 total square feet of land more or less, 24.384 acres total, 0.542 acres P.R.O., 23.842 acres net. Bearings based on P.B. 424, Pace 25. Hamilton County, Ohio Records. This description is based on a survey performed under the direction of James D. Fago, Ohio Reg. No. 7902.

(ABOVE LINE FOR RECORDER'S USE ONLY)

GENERAL WARRANTY DEED

DIANNE C. PETERS, TRUSTEE OF THE DIANNE C. PETERS REVOCABLE TRUST AGREEMENT DATED OCTOBER 10, 2007 ("**Grantor**"), grants, with general warranty covenants, to **BOND ROAD SITE, INC.**, an Ohio corporation ("**Grantee**"), whose tax-mailing address is 10795 Hughes Road, Cincinnati, Ohio 45251, its successors and assigns forever, the following described real property (the "**Property**"):

SEE EXHIBIT A ATTACHED HERETO AND MADE A PART HEREOF.

There are excepted from the general warranty covenants and the Property is conveyed subject to (i) real property taxes and assessments which are a lien but not yet due and payable, and (ii) any easements, covenants and restrictions of record, if any.

Prior Instrument Reference: Official Record Book 14212, Page 2894
Official Record Book 14212, Page 2891
Official Record Book 14258, Page 342
Hamilton County, Ohio Records

Auditor's Parcel Nos.: ______________
630-0270-0020-00

Property Address: 10939 Bond Road, Cincinnati, Ohio 45030

This conveyance is a transfer of more than five acres made in compliance with Section 711.001, Subsection (B) (1) Ohio Revised Code and does not involve any new streets or easements of access. Means of ingress and egress is provided to Grantee by common ownership of adjacent property.

[Remainder of Page Intentionally Left Blank]

Grantor has executed this General Warranty Deed this 4 day of February, 2021.

GRANTOR:

Dianne C. Peters, Trustee

DIANNE C. PETERS, TRUSTEE OF THE DIANNE C. PETERS REVOCABLE TRUST AGREEMENT DATED OCTOBER 10, 2007

STATE OF OHIO)
: SS:
COUNTY OF HAMILTON)

The foregoing instrument was acknowledged before me this 4 day of February, 2021 by DIANNE C. PETERS, TRUSTEE OF THE DIANNE C. PETERS REVOCABLE TRUST AGREEMENT DATED OCTOBER 10, 2007.

Notary Public

NOTARY PUBLIC STATE OF OHIO

DONALD J. MEYER, JR., Attorney at Law
NOTARY PUBLIC - STATE OF OHIO
My Commission has no expiration date. Section #147.03 O.R.C.

This Instrument Prepared By:
Kendall P. Kadish, Esq.
Keating Muething and Klekamp PLL
One East Fourth Street, Suite 1400
Cincinnati, Ohio 45202
(513) 579-6400

BRUMBAUGH ENGINEERING & SURVEYING, LLC
2270 South Miami St.
West Milton, Ohio 45383
937-698-3000

January 20, 2021

Description of Lands for Dianne C. Peters
Tract 1: 73.429 Acres

Situate in the State of Ohio, County of Hamilton, Township of Whitewater, Section 7, Town 1, Range 1 East, and being part of the 84.664 acre tract as described to Dianne C. Peters, Trustee in Official Record _________, page ______, of the Hamilton County Recorder's Office (all references to Deed Books, Official Records and Recorded Plats refer to Hamilton County Recorder's Office, Hamilton County, Ohio) and being more specifically described as follows:

Commencing at an iron pin found on the southeast corner of the northeast quarter of said Section 7;

Thence along the one half section line of said Section 7, N 89°13'06" W a distance of 983.90 feet to an iron pin set at the extension of the east line of said 5.134 acre tract and the extension of the west line of a 9.174 acre tract as described to Kathman Electric Company, Inc. in O.R. Book 14186, page 1317 (All iron pins set are 5/8" x 30" rebar with a yellow plastic cap stamped "BRUMBAUGH E & S") said point marking the **TRUE POINT OF BEGINNING** for this description;

Thence continuing along the one half section line and the north line of a 25.791 acre tract as described to Barry F. Meyer and Nitakay Meyer in O.R. Book 14244, page 2109, N 89°13'06" W a distance of 1629.08 feet to a 48" oak tree found on the southwest corner of the northeast quarter of said Section 7 and the southeast corner of a 30 acre tract as described to Dianne C. Peters in O.R. Book 14212, page 2894, witness an iron pin found bearing N 89°56'23" W a distance of 10.23 feet and an iron pin found bearing S 02°26'50" E a distance of 10.24 feet;

Thence with one half section line and with the east line of said 30 acre tract N 01°53'00" E a distance of 2356.01 feet to an iron pin set on the southwest corner of a 9.958 acre tract as described to Rumpke Waste, Inc. in O.R. Book 7663, page 2172;

Thence with the south line of said 9.958 acre tract, S 88°23'33" E a distance of 748.76 feet to an iron pin set on a southeast corner of said 9.958 acre tract;

Thence along an east line of said 75 acre tract and a west line of said 9.958 acre tract, and continuing along the west line of a 1.045 acre tract as described to Randal and Sharon Schneider in O.R. Book 11286, page 1120, the west line of a 2.715 acre tract as described to Edward J. and Sharon M. Mangold in O.R. Book 9997, page 3224, the west line of a 1.07 acre tract as described to Kenneth J. and Elizabeth A. Isham in O.R. Book 7324, page 17, the west line of a 5.000 acre tract as described to Donald M. and Beverly M. Redden in O.R. Book 12362, page 2082, the west line of a 1.078 acre tract as described to Joseph M. Carr and Leigh Ann Meiering in O.R. Book 8001, page 2133, the west line of a 1.109 acre tract as described to Antonio and Beverly A. Torres in O.R. Book 13514, page 1941, S 27°12'21" E a distance of 1295.43 feet to an iron pin set on the southwest corner of said 1.109 acre tract;

Thence making a new division line through said 75 acre tract and through said 5.134 acre tract, S 27°12'21" E a distance of 945.29 feet to an iron pin set on the west line of said 9.174 acre tract and east line of said 5.134 acre tract;

Thence with the west line of said 9.174 acre tract and east line of said 5.134 acre tract, S 31°22'20" W a distance of 425.30 feet to the **TRUE POINT OF BEGINNING,** containing a total of 73.429 acres more or less and being subject to all restrictions, easements, conditions and covenants and legal highways of record.

The basis of bearing of the above description is the Ohio State Plane Coordinate System, Ohio South Zone, NAD83 being the one half section line of Section 7, N 89°13'06" W.

The foregoing description prepared according to survey drawing by Bernard D. Kienow, Jr. filed in Official Record ____________, Page ________ of Hamilton County Recorder's Office.

STATE OF OHIO
BERNARD D. KIENOW JR.
S-7456
REGISTERED
PROFESSIONAL SURVEYOR

Bernard D. Kienow, Jr.
Ohio Reg. #7456

TRACT II:
Auditor's Parcel No. 630-0270-0020-00

Located and being in Hamilton County, Ohio, Whitewater Township, Section 7, Town 1, Range 1 east and further described as follows:

Commencing at a steel fence post at the northwest corner of said Section 7; thence north 85 deg. 30' east along the north line of said Section 7 a distance of 2140.66 feet to an iron pin and the real place of beginning.

Thence continue north 85 deg. 30' east along the north line of said Section 7 a distance of 505.96 feet to an old iron pipe; thence south 02 deg. 40' east along the east line of the Grantor and the west line of the Grantee a distance of 2592.39 feet to an old corner post; thence south 87 deg. 18' 26" west along the south line of the Grantor and the north line of the grantee, a distance of 505.70 feet to an iron pin; thence north 02 deg. 40' west a distance of 2576.43 feet to the place of beginning. Containing 30.00 acres of land.

(ABOVE LINE FOR RECORDER'S USE ONLY)

GENERAL WARRANTY DEED

BRIAN N. MEYER, an unmarried individual ("**Grantor**"), grants, with general warranty covenants, to **BOND ROAD SITE, INC.**, an Ohio corporation ("**Grantee**"), whose tax-mailing address is 10795 Hughes Road, Cincinnati, Ohio 45251, its successors and assigns forever, the following described real property (the "**Property**"):

SEE EXHIBIT A ATTACHED HERETO
AND MADE A PART HEREOF.

There are excepted from the general warranty covenants and the Property is conveyed subject to (i) real property taxes and assessments which are a lien but not yet due and payable, and (ii) any easements, covenants and restrictions of record, if any.

Prior Instrument Reference: Official Record Book 12696, Page 1668
Hamilton County, Ohio Records

Auditor's Parcel Nos.: ______________

Property Address: 11068 Sand Run Road, Cincinnati, Ohio 45030

This conveyance is a transfer of more than five acres made in compliance with Section 711.001, Subsection (B) (1) Ohio Revised Code and does not involve any new streets or easements of access. Means of ingress and egress is provided in easement contained in the General Warranty Deed from Norman K. Meyer and Dorothea O. Meyer to Brian N. Meyer, dated July 13, 2011, recorded in O.R. 12696, Page 1668, Hamilton County Recorder's Office.

[Remainder of Page Intentionally Left Blank]

Grantor has executed this General Warranty Deed this 5th day of February, 2021.

GRANTOR:

BRIAN N. MEYER

STATE OF OHIO)
: SS:
COUNTY OF Hamilton)

The foregoing instrument was acknowledged before me this 5th day of February, 2021 by BRIAN N. MEYER, an unmarried individual.

NOTARY PUBLIC
STATE OF OHIO

KIM A. McHOES
Notary Public, State of Ohio
My Commission Expires
November 9, 2025

Notary Public

This Instrument Prepared By:
Kendall P. Kadish, Esq.
Keating Muething and Klekamp PLL
One East Fourth Street, Suite 1400
Cincinnati, Ohio 45202
(513) 579-6400

BRUMBAUGH ENGINEERING & SURVEYING, LLC
2270 South Miami St.
West Milton, Ohio 45383
937-698-3000

January 20, 2021

Description for Brian Meyer
17.061 Acres Total Tract 2

Situate in the State of Ohio, County of Hamilton, Township of Whitewater, Section 7, Town 1, Range 1 East, and being part of the 21.153 acre tract as described to Brian N. Meyer in Hamilton County Recorder's Official Records Book 12696, page 1668, and being all of the 0.918 acre tract remaining of a 60 acre tract as described to Brian N. Meyer, et al. in Hamilton County Recorder's Official Records Book 5595, page 745 (all references to Deed Books, Official Records and Recorded Plats refer to Hamilton County Recorder's Office, Hamilton County, Ohio) and being more specifically described as follows:

Commencing at a stone monument found on the southeast corner of said Section 7 and the southeast corner of a 82.387 acre tract as described to Brian N. Meyer in O.R. Book 12177, page 974;

Thence along the south line of said Section 7, N 88°19'30" W a distance of 1569.60 feet to an iron pin set (All iron pins set are 5/8" x 30" rebar with a yellow plastic cap stamped "BRUMBAUGH E & S") also being at the southwest corner of a 82.387 acre tract as described to Brian N. Meyer in O.R. Book 12177, page 974, said point marking the **TRUE POINT OF BEGINNING** for this description;

Thence continuing with the south line of said Section 7 and south line of said 0.918 acre remainder tract N 88°19'30" W a distance of 999.77 feet to a stone found on the southwest corner of the southeast quarter of said Section 7 and the southwest corner of said 0.918 acre remainder tract;

Thence with the one half section line and west line of said 0.918 acre remainder tract N 01°52'50" E a distance of 40.00 feet to an iron pin set at the northwest corner of said 0.918 acre remainder tract and the southern most point of a 25.790 acre tract as described to Barry F. Meyer and Nitakay Meyer in O.R. Book 14244, page 2109;

Thence along an easterly line of said 25.790 acre tract, N 22°14'01" E a distance of 115.01 feet to an iron pin set at an angle in the easterly line of said 25.790 acre tract;

Thence continuing with an easterly line of said 25.790 acre tract N 01°52'50" E a distance of 850.17 feet to an iron pin set on the south line of said 25.790 acre tract and the northwest corner of said 21.153 acre tract;

Thence with the south line of said 25.790 acre tract and north line of said 21.153 acre tract, S 88°19'30" E a distance of 959.70 feet to a capped iron pin found on a southeast corner of said 25.790 acre tract and the west line of said 82.387 acre tract;

Thence along the west line of said 82.387 acre tract, S 01°52'36" W a distance of 738.81 feet to a point on the west line of said 82.387 acre tract and east line of said 21.153 acre tract;

Thence crossing through said 21.153 acre tract N 88°19'30" W a distance of 85.91 feet to an iron pin set at the southeast corner of a 5.010 acre Tract 1;

Thence making a new division line along the 5.010 acre tract through and within said 21.153 acre tract for the next four calls:

1. N 01°43'33" E a distance of 660.61 feet to an iron pin set;
2. N 88°19'30" W a distance of 330.35 feet to an iron pin set;

3. S 01°43'33" W a distance of 660.61 feet to an iron pin set;
4. S 88°19'30" E a distance of 330.35 feet to an iron pin set at said southeast corner of said 5.010 acre Tract 1;

Thence again crossing through said 21.153 acre tract S 88°19'30" E a distance of 85.91 feet to point on the east line of said 21.153 acre tract and west line of said 82.387 acre tract;

Thence with the east line of said 21.153 acre tract and west line of said 82.387 acre tract, S 01°52'36" W a distance of 259.05 feet to the **TRUE POINT OF BEGINNING,** containing a total of 17.061 acres more or less and being subject to all restrictions, easements, conditions and covenants and legal highways of record.

The basis of bearing of the above description is the Ohio State Plane Coordinate System, Ohio South Zone, NAD83 being the south line of Section 7, N 88°19'30" W.

The foregoing description prepared according to survey drawing by Bernard D. Kienow, Jr. filed in Official Record _________, Page________ of Hamilton County Recorder's Office.

Bernard D. Kienow, Jr.
Ohio Reg. #7456